



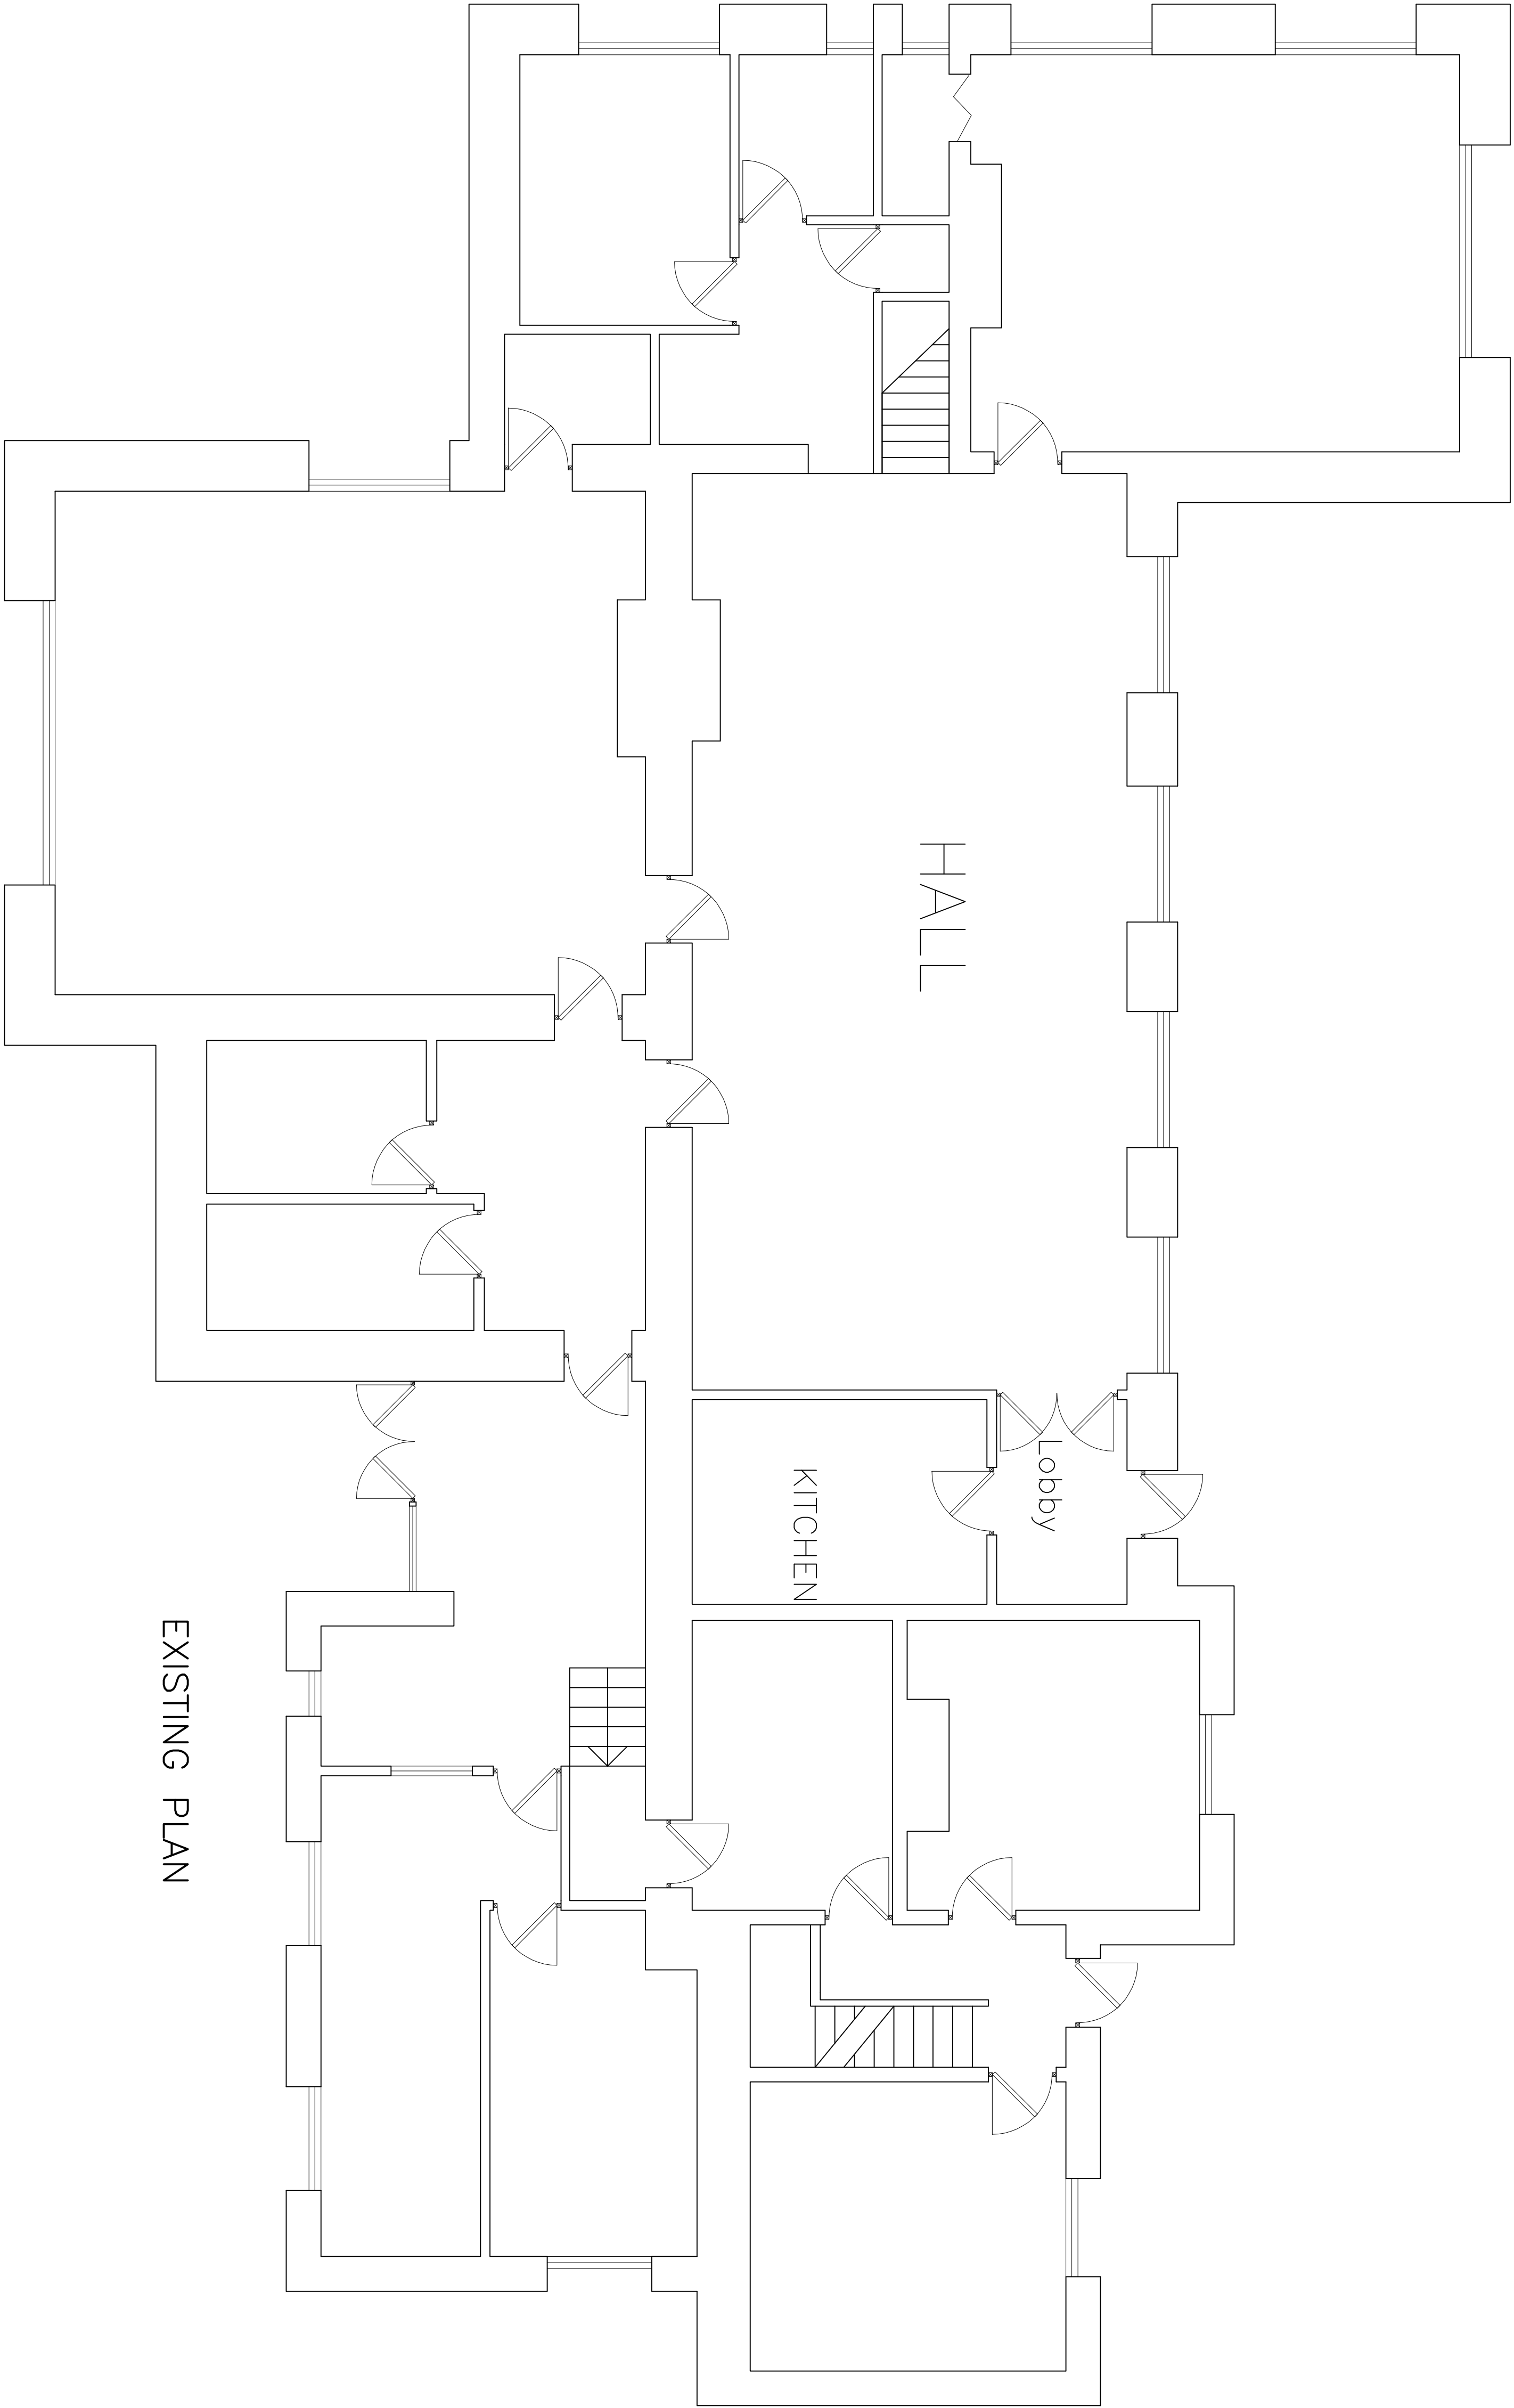

EXISTING PLAN

Actual depth of foundations to be determined on site.
All work to be to the satisfaction of the local authority.
All dimensions to be checked on site and any discrepancies must be notified immediately.
All dimensions are in millimetres unless otherwise stated.
Authority approval on this drawing is subject to local Do not scale this drawing.

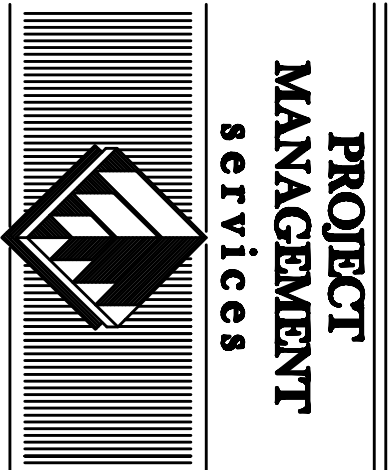

CHARTERED BUILDING CONSULTANTS
4 HUDDERSFIELD ROAD, BARNESLEY, SOUTH YORKSHIRE S70 2AT
TEL: (01226) 731265 FAX: (01226) 286276
E-mail: info@pmsdesign.co.uk

CLIENT
OXSPRING PRIMARY SCHOOL
EXISTING PLAN

PROJECT
PROPOSED KITCHEN/HALL EXTENSION
SHEFFIELD ROAD
OXSPRING.

FILE NAME	DRAWING	SCALE	DATE	DRAWN	REV.
OXSPRING PRIMARY KITCHEN	22.35/06	1:50	8/01/09	DC	