


* ALL NEW LEVELS ARE CHANNEL LEVELS (BOK)

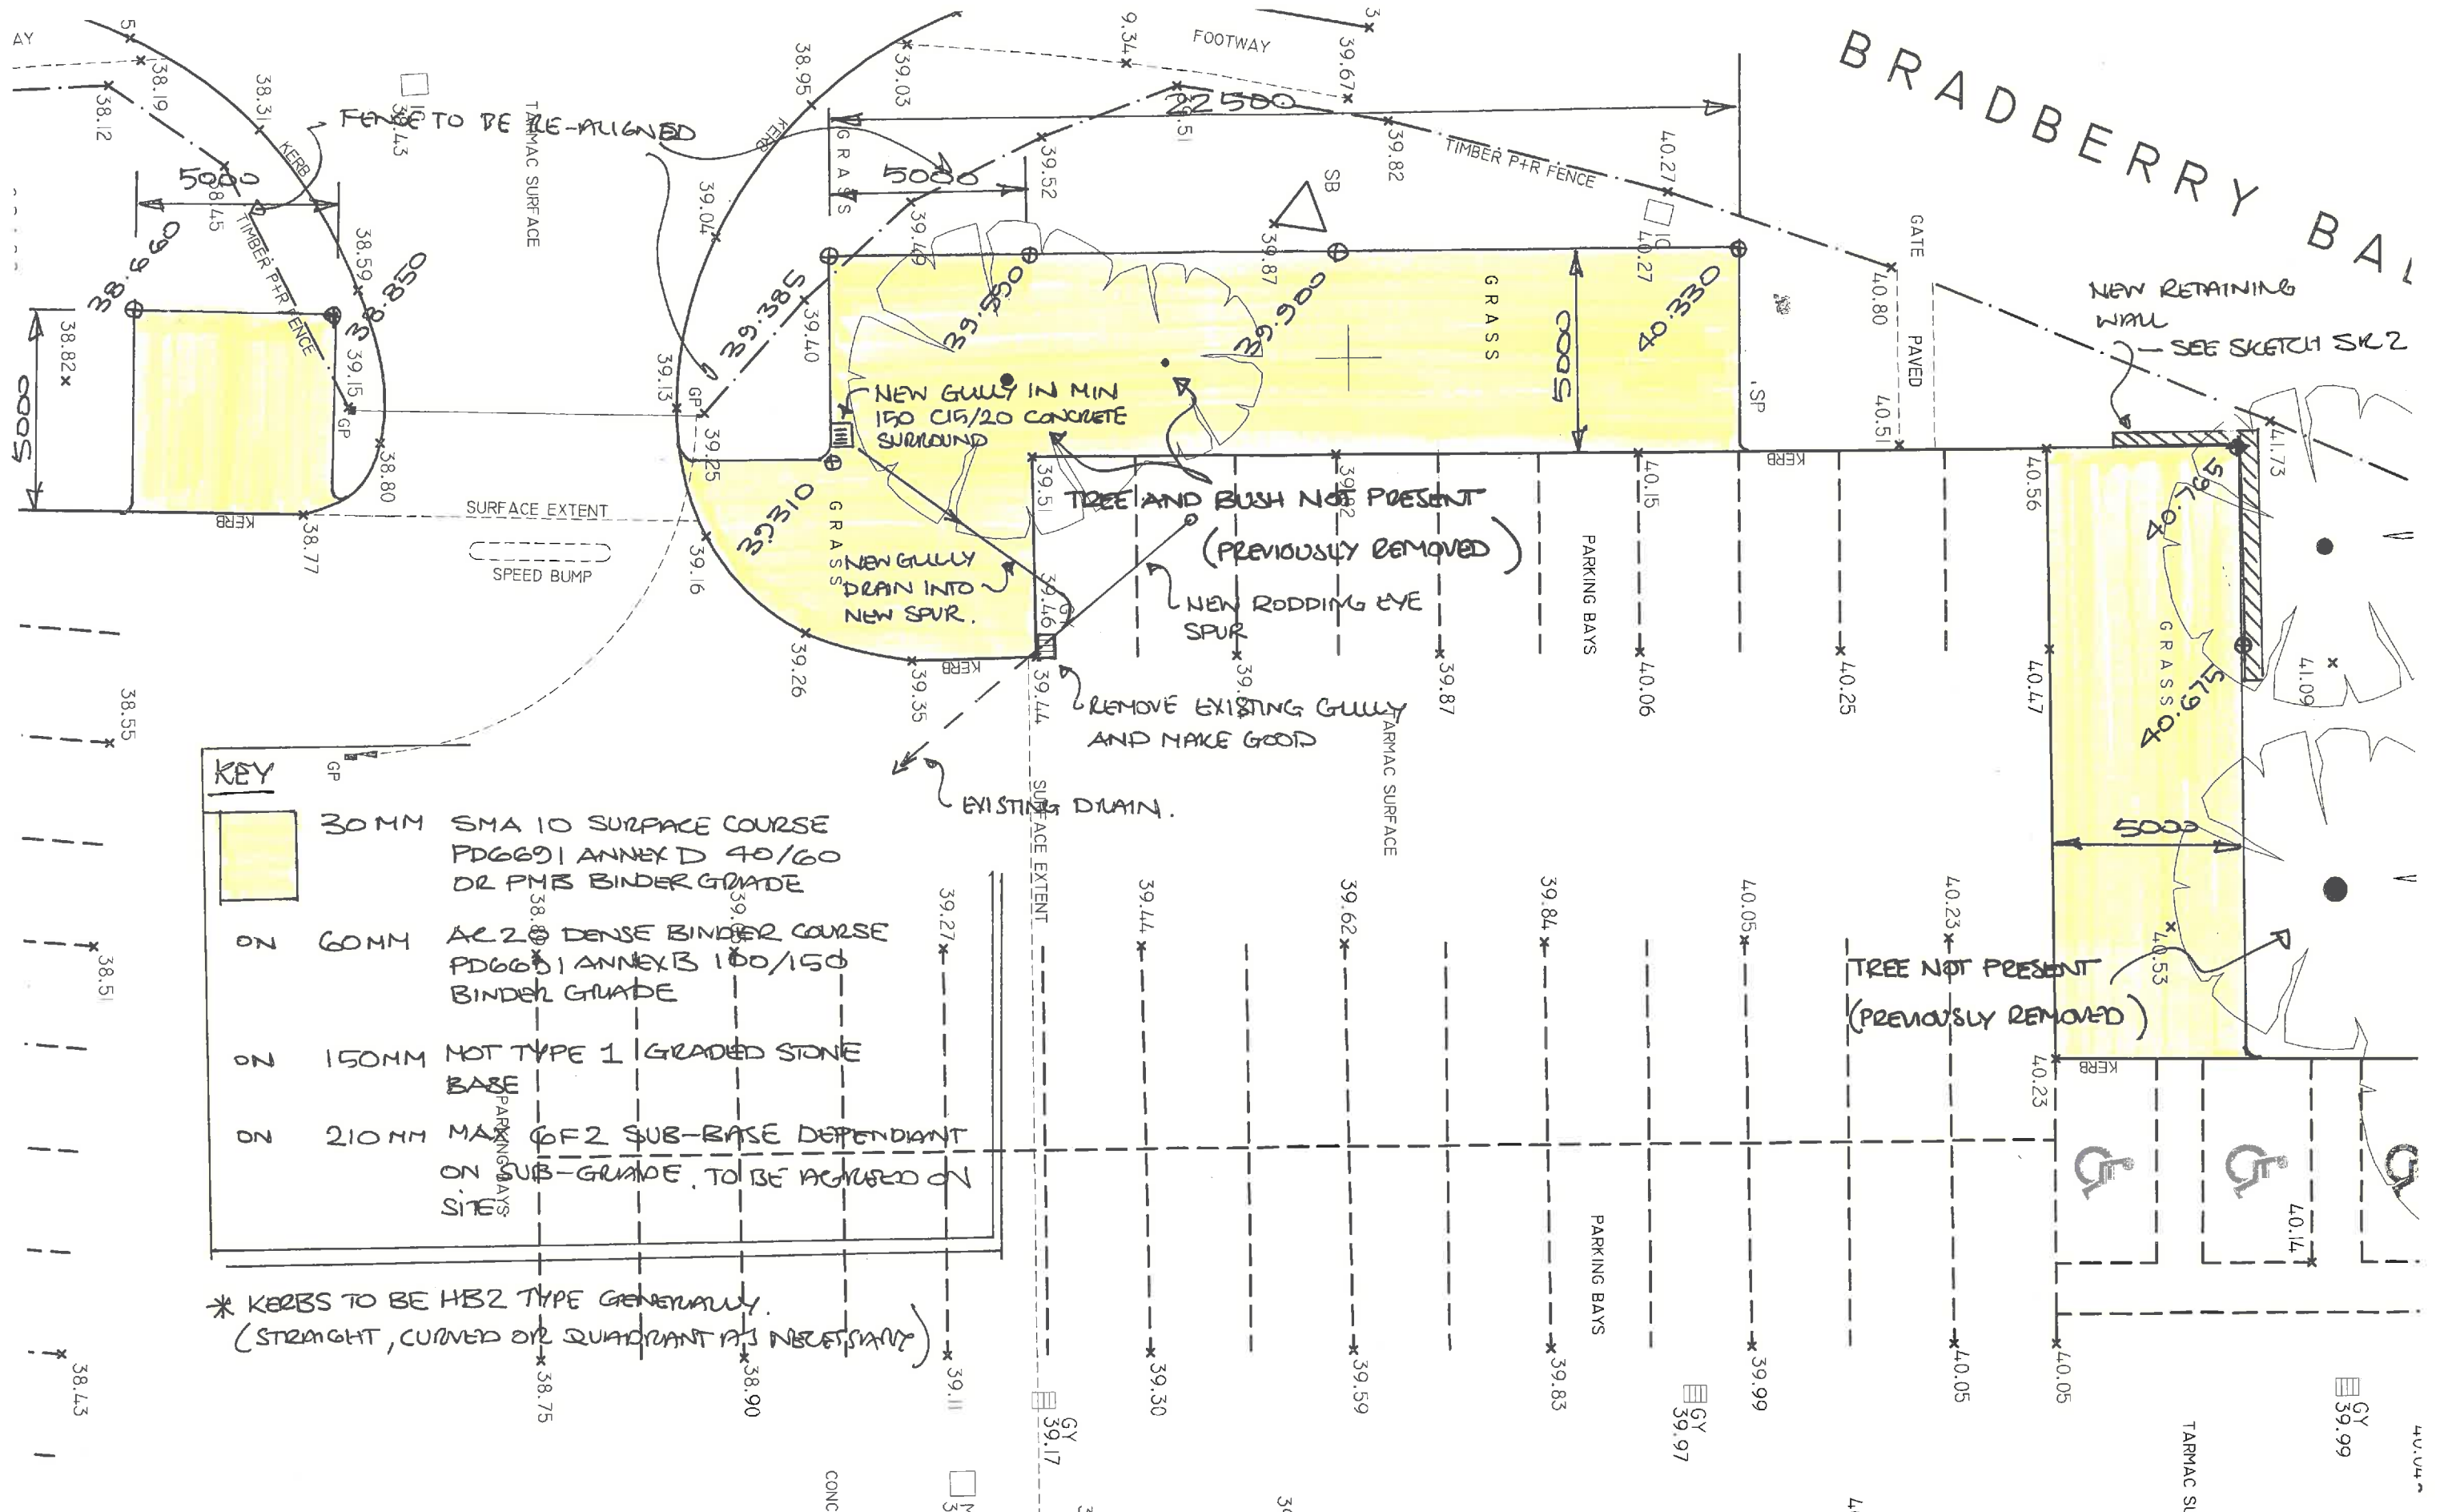

Rev. A: Re-scaled and notes re trees added.