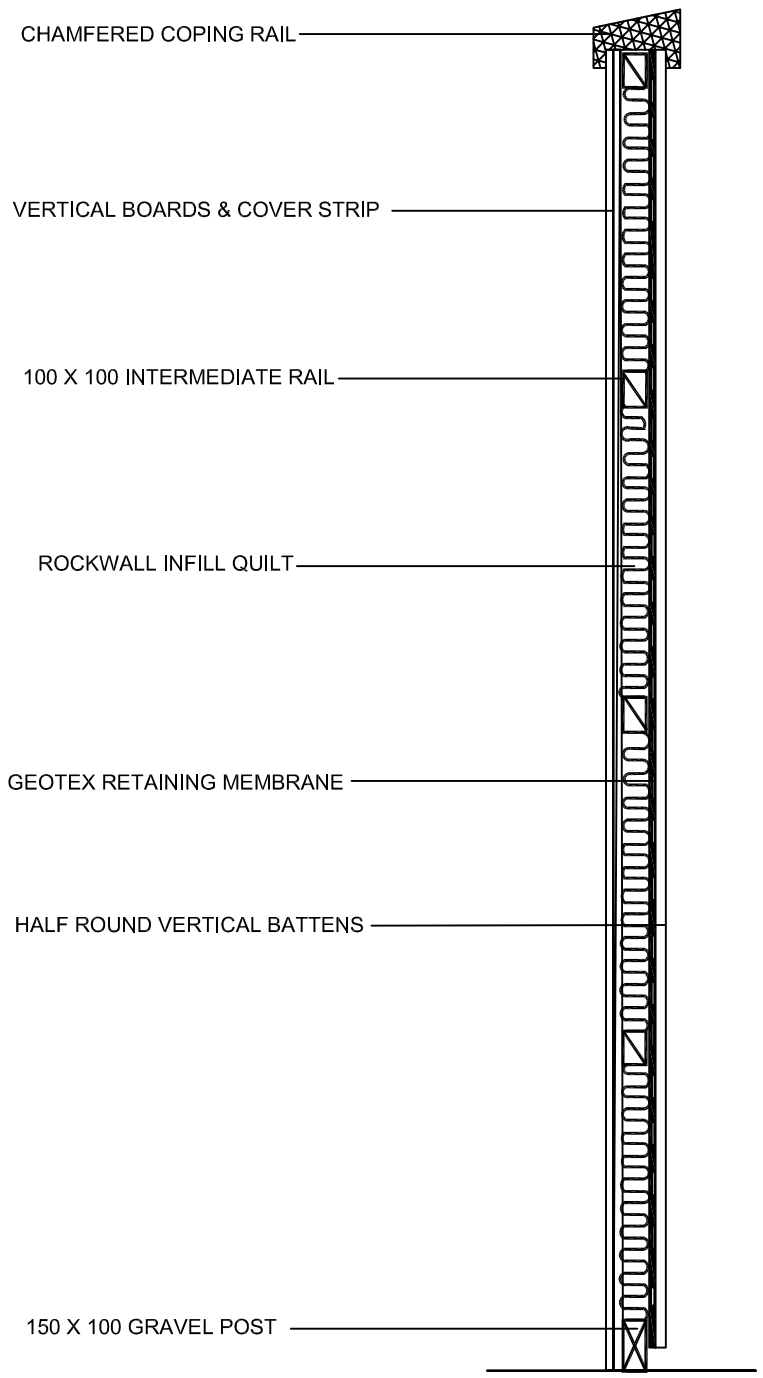

SECTION

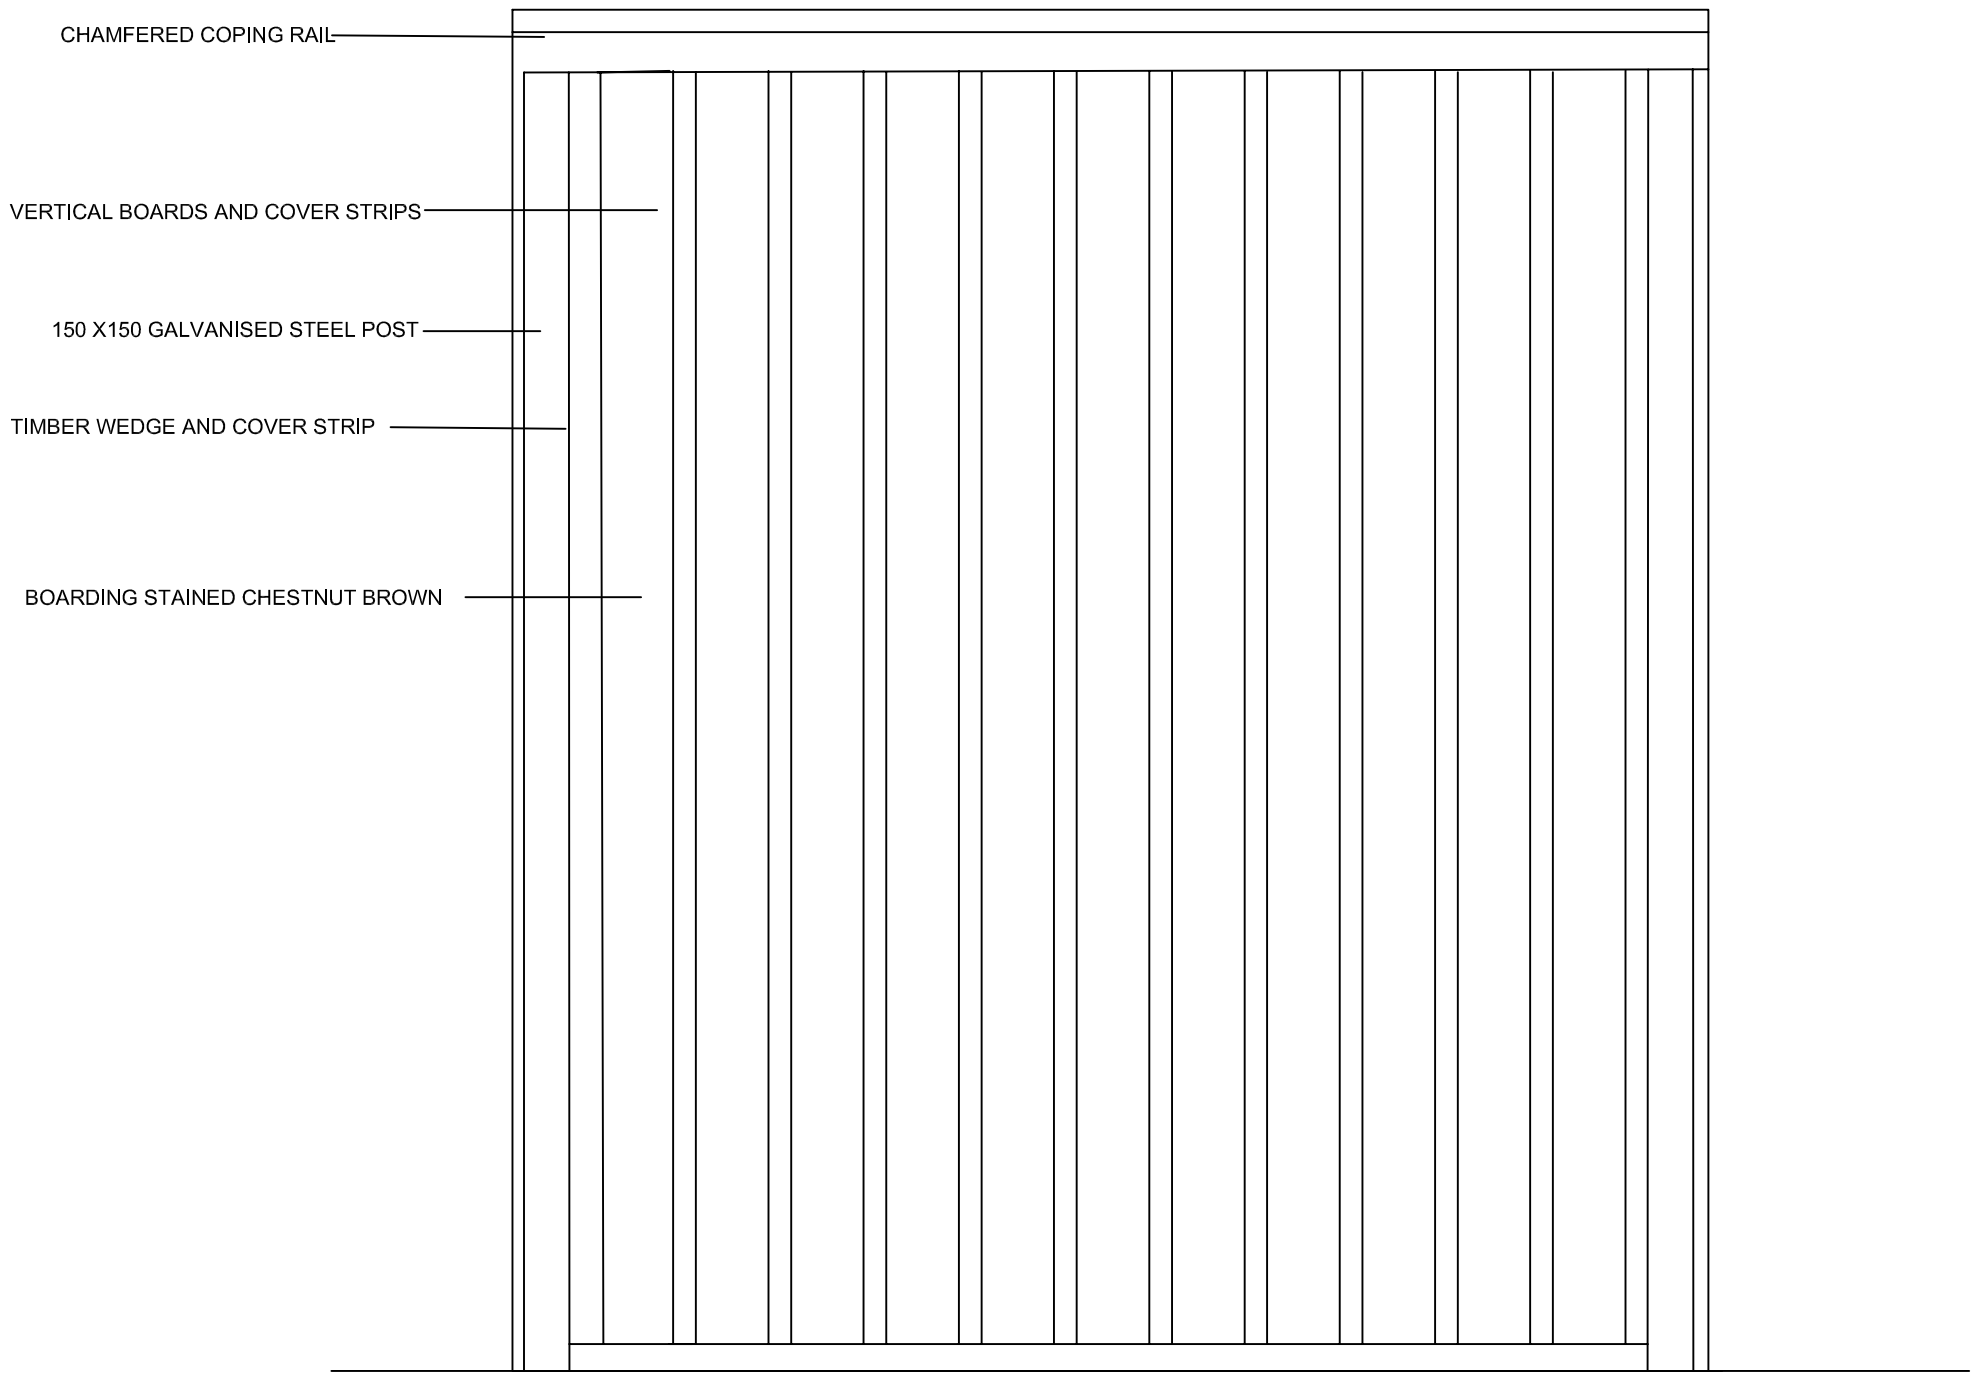

SCALE	1:25@A3
DATE	06/09/16
DRAWN	KC/MM
CHECKED	AJ
APPROVED	GJ

BARNSLEY (GRID REFERENCE : SE319081)
ACOUSTIC FENCE DETAIL

ISSUE	DATE	ISSUE	DATE	ISSUE	DATE	ISSUE	DATE	ISSUE	DATE	ISSUE	DATE
										A	06/09/16

BASED ON CIAT DWG NO: DS06

CLIENT
PEAK POWER CONNECTIONS LIMITED

DRG. No.
G000249-1009-A_D08

STERLING POWER UTILITIES

X:\7 CAD\GENERATION DRAWINGS\SO DEV CO\G000237- BARNSLEY\G000237-1009-A _D08_ACOUSTIC FENCE.dwg

A3