




Notes as provided by Green Blue Urban

- PACKAGE INCLUDES THE FOLLOWING GREENBLUE URBAN PRODUCTS PER TREE:**
- 1 ROOTSPACE @ 600mm DEPTH (1 UNITS DEEP) C/W TWIN WALLED GEONET & OPEN REINFORCING MESH - GBUR561A
 - 2 ROOTSOIL 20 TOPSOIL FOR USE WITHIN TOP 600mm OF SOIL PROFILE - ROOTSOIL20
 - 3 ROOTSOIL SUB SUBSOIL FOR USE WITHIN SOIL PROFILES 600mm OR DEEPER - ROOTSOILSUBA
 - 4 ROOTSTART PROFESSIONAL MYCORRHIZA FUNGI ALLOW 200g PER TREE - RSPMRZ-2A
 - 5 ROOTRAIN ARBORVENT CAST ALUMINUM TRAFFICABLE AERATION INLET WITH 150mm SQUARE TOP AND MANIFOLD - RRARBV150B
 - 6 TWIN WALLED STRUCTURAL GEONET (INCLUDED IN ITEM 1) SEE NOTE (A)- GLTWGNA
 - 7 20mm OPEN REINFORCING MESH (INCLUDED IN ITEM 1) SEE NOTE (A)- GRN20A
 - 8 ARBORGLY ANCHORPLATE STRAPPED ANCHOR SYSTEM - SASAP06A
 - 9 ADUR DESIGN CAST DUCTILE TREE GRILLE 1200mm SQUARE WITH 600mm CENTRAL APERTURE WITH GALVANISED SUPPORT FRAME INCLUDING ROOTRAIN HYDROGRILLE IRRIGATION SYSTEM - ADUR12A
 - 10 MEDIUM ROOTDIRECTOR WITH ROOT DEFLECTING RIBS - RD1000-RSA
 - 11 10 - 20mm CLEAN ANGULAR DRAINAGE AGGREGATE - GBUDRSA
 - 12 ULLSWATER VERTICAL STEEL TREE GUARD 1800MM HIGH X 600MM Ø, INCLUDING TREE GUARD TIE - ULLSSP6A
- NOTES:**
- (A) ALLOW 20% ADDITIONAL FOR GEOTEXTILE AND REINFORCED GEOGRID FOR OVELAP AND CUTTING REQUIREMENTS
 - (B) INSTALL ROOTSPACE SIDE PANELS TO INSTALLATION AS DIRECTED BY ENGINEER
 - (C) EXISTING GROUND
 - (D) POSITIVE DRAINAGE PIPE (110mm PERFORATED PIPE)
 - (E) BUILD-UP TO SUIT ENGINEER DESIGNS AND REQUIREMENTS
- STRUCTURAL ENGINEER'S NOTE:**
- (F) ADDITIONAL TWINWALL GEONET (GLTWGNA) TO BE INSTALLED WHERE SUB-BASE IS INSTALLED BELOW 3% CBR - MINIMUM 2% CBR OF FORMATION LEVEL TO BE ASSESSED BY ENGINEER

Tree Location 3
Scale - 1:20

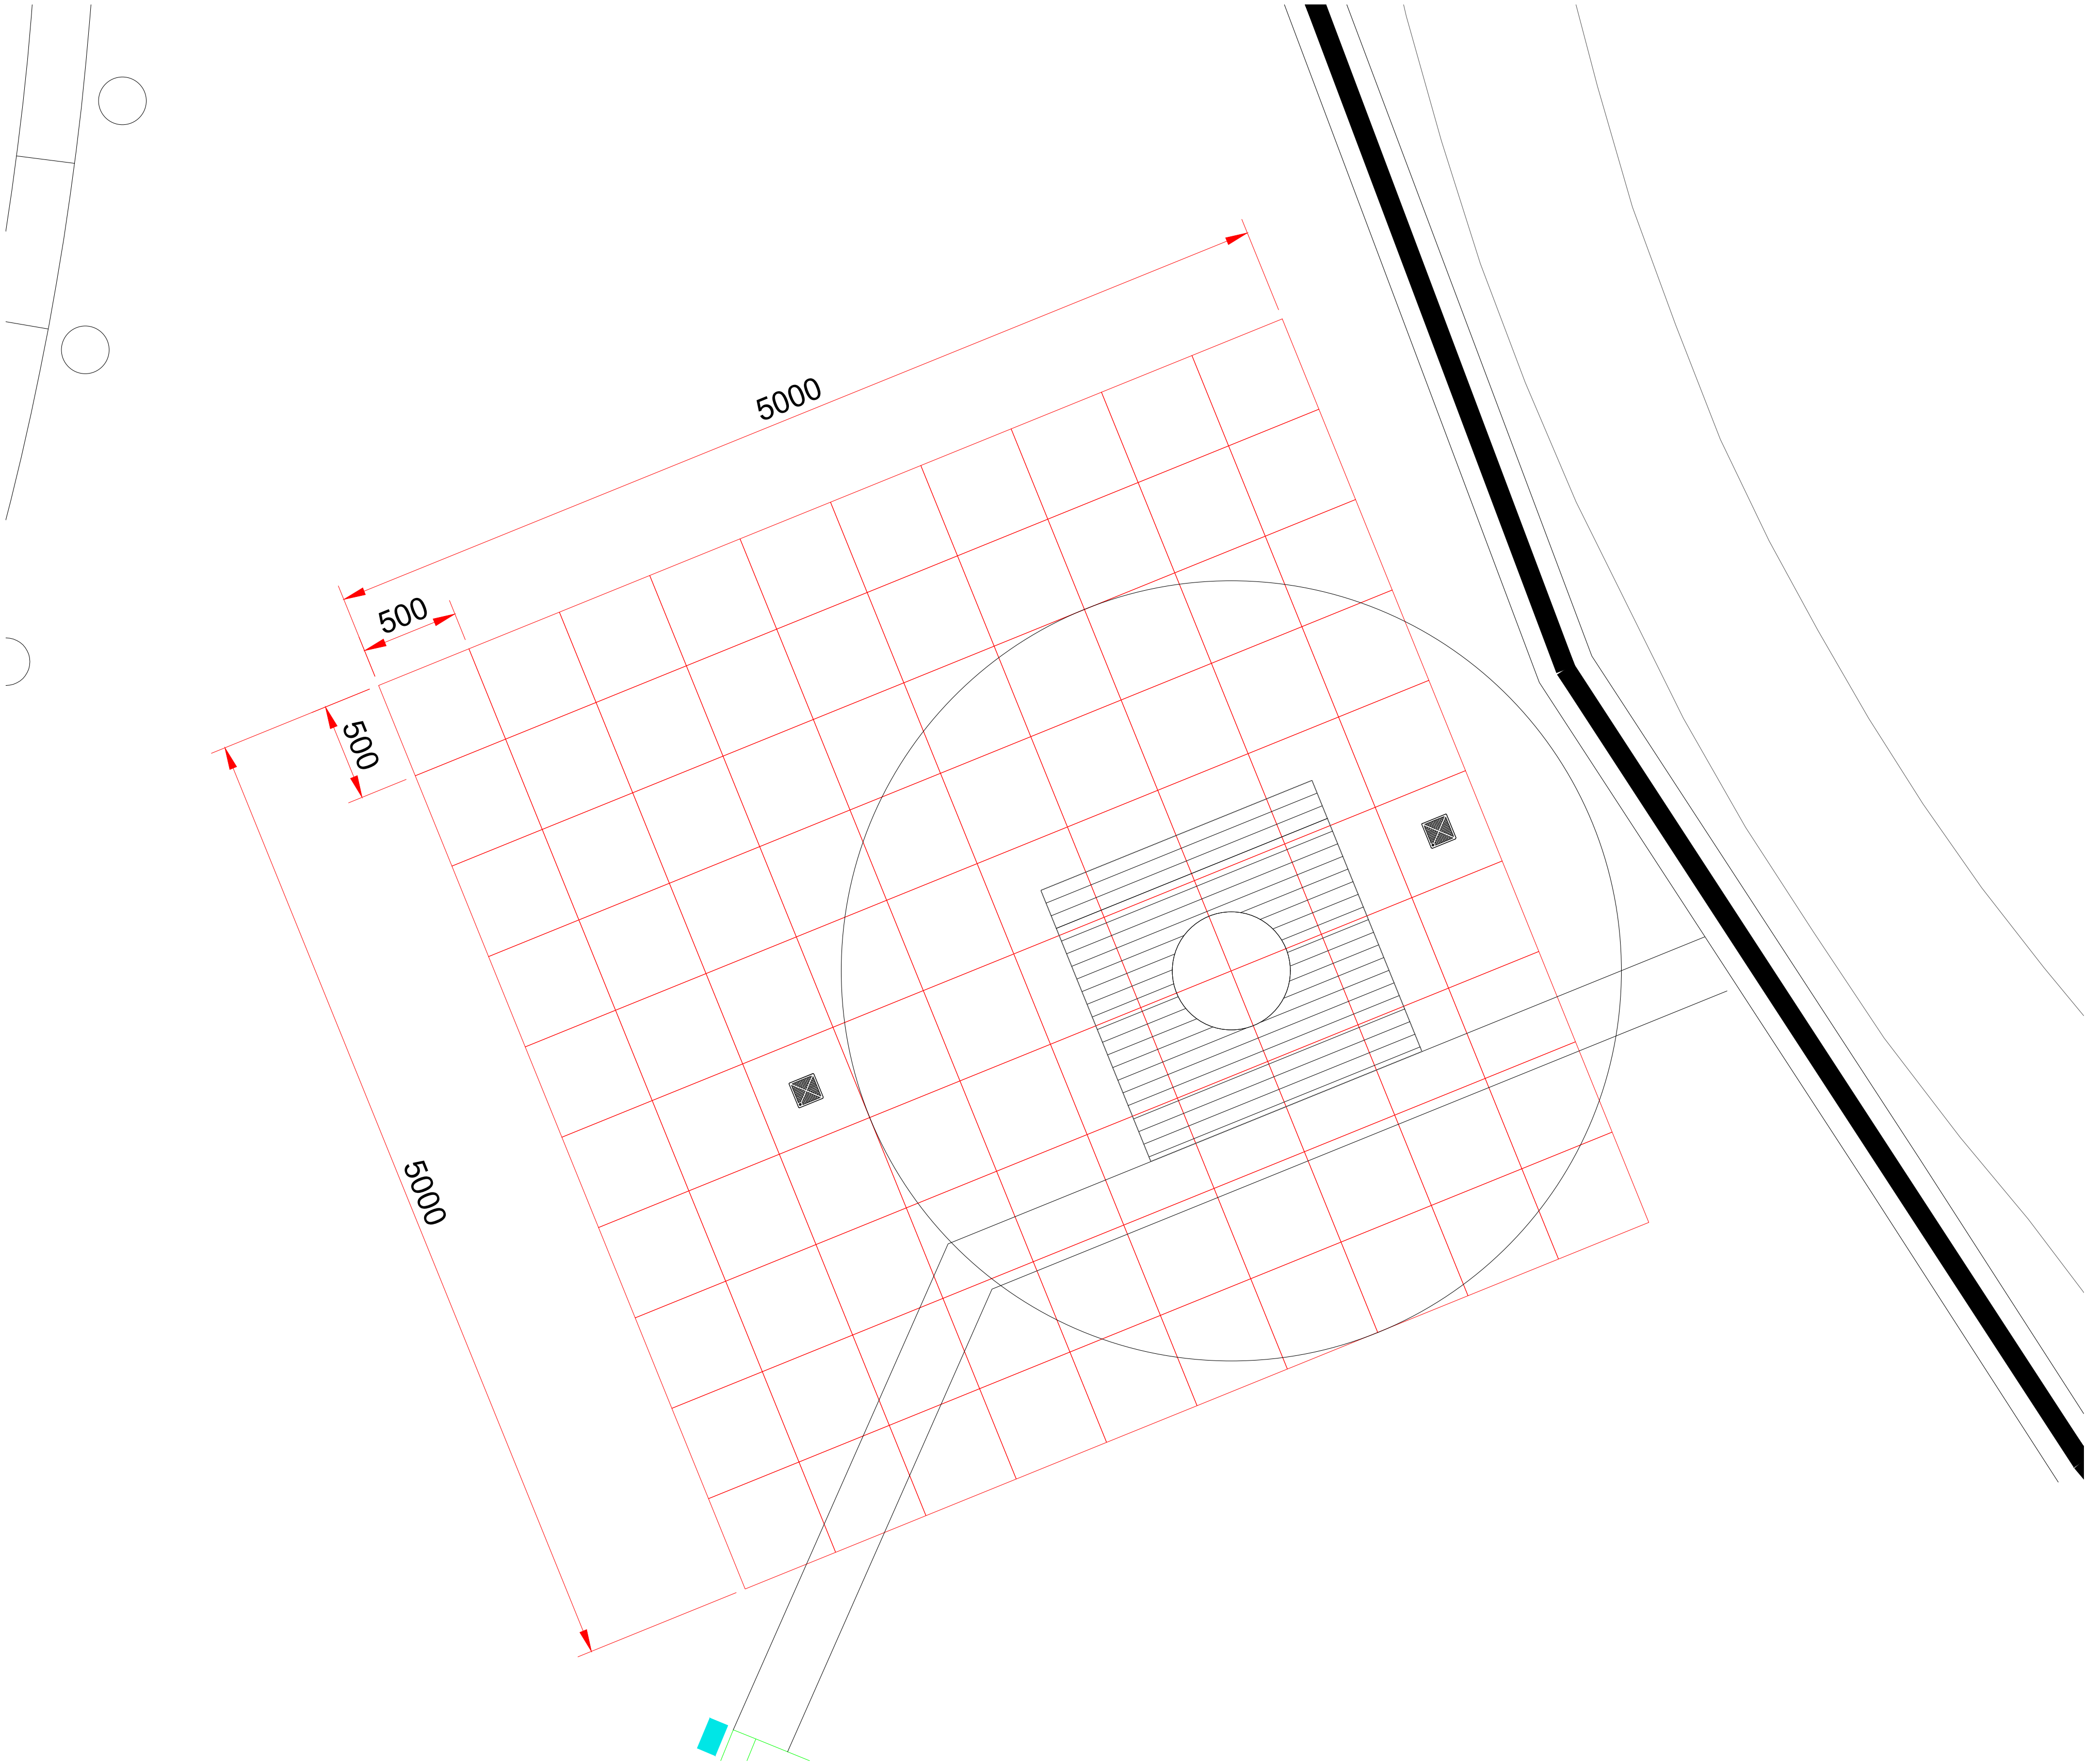

KEY PLAN
Scale - 1:500

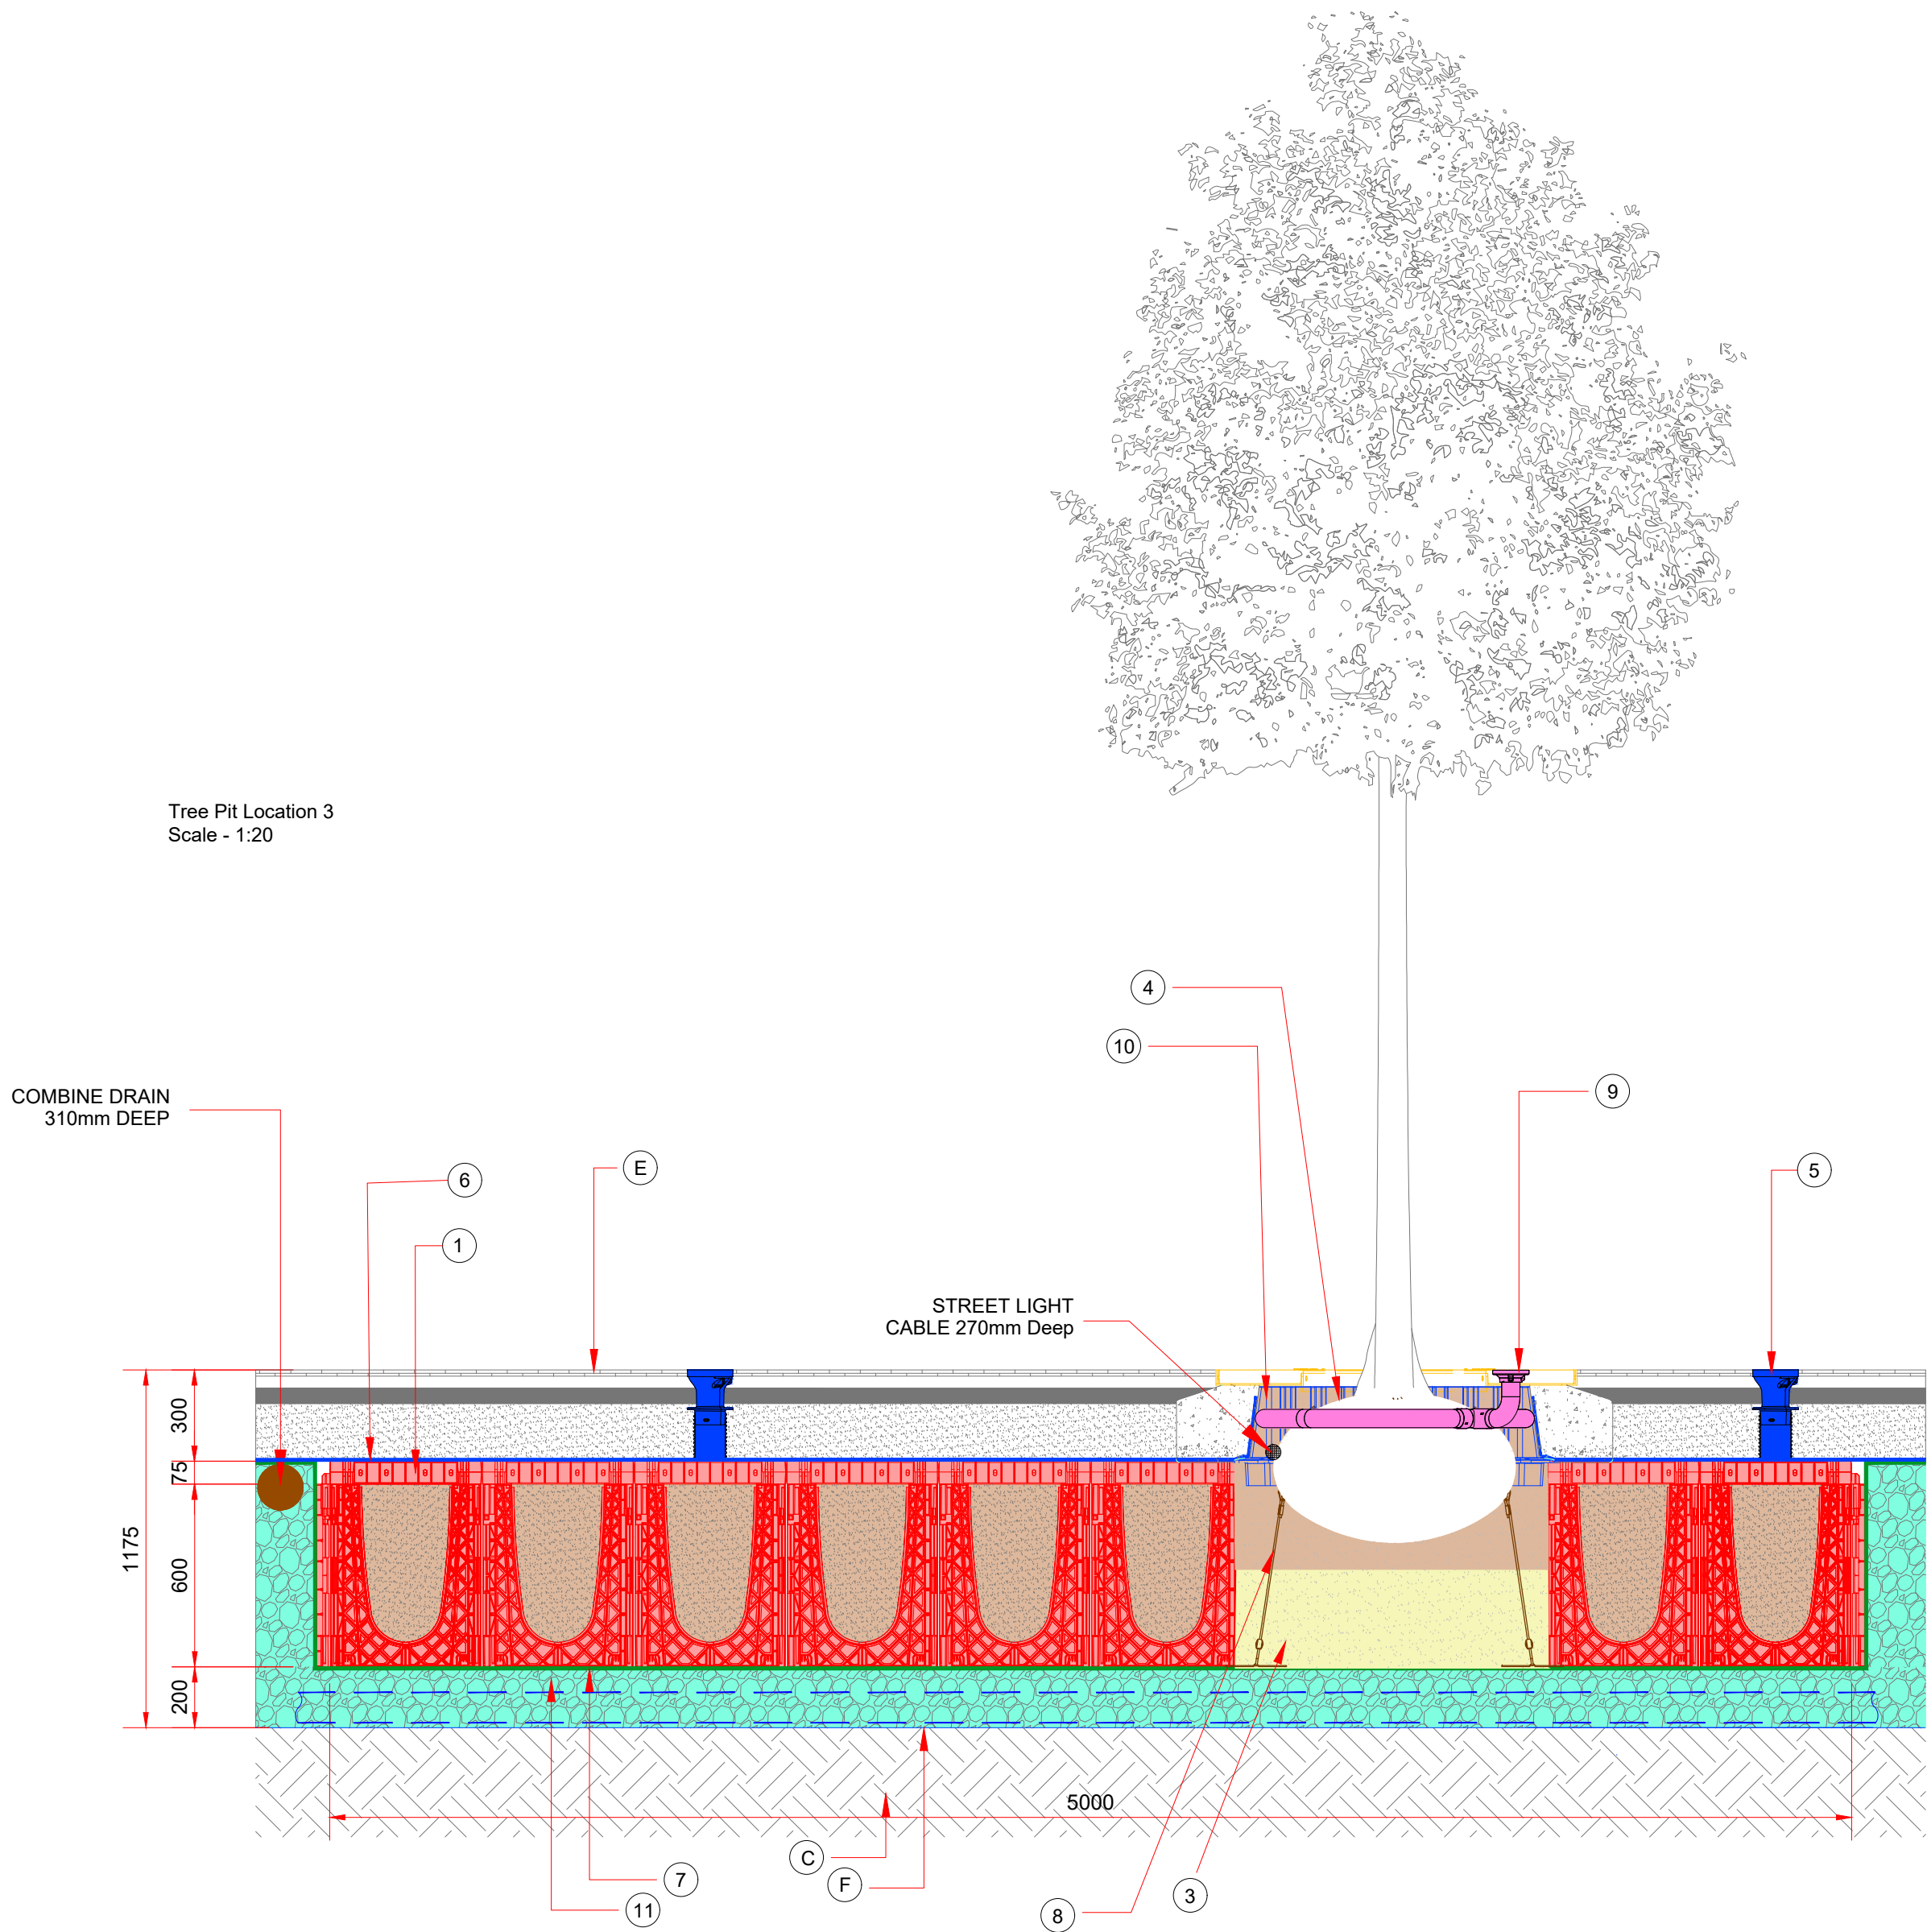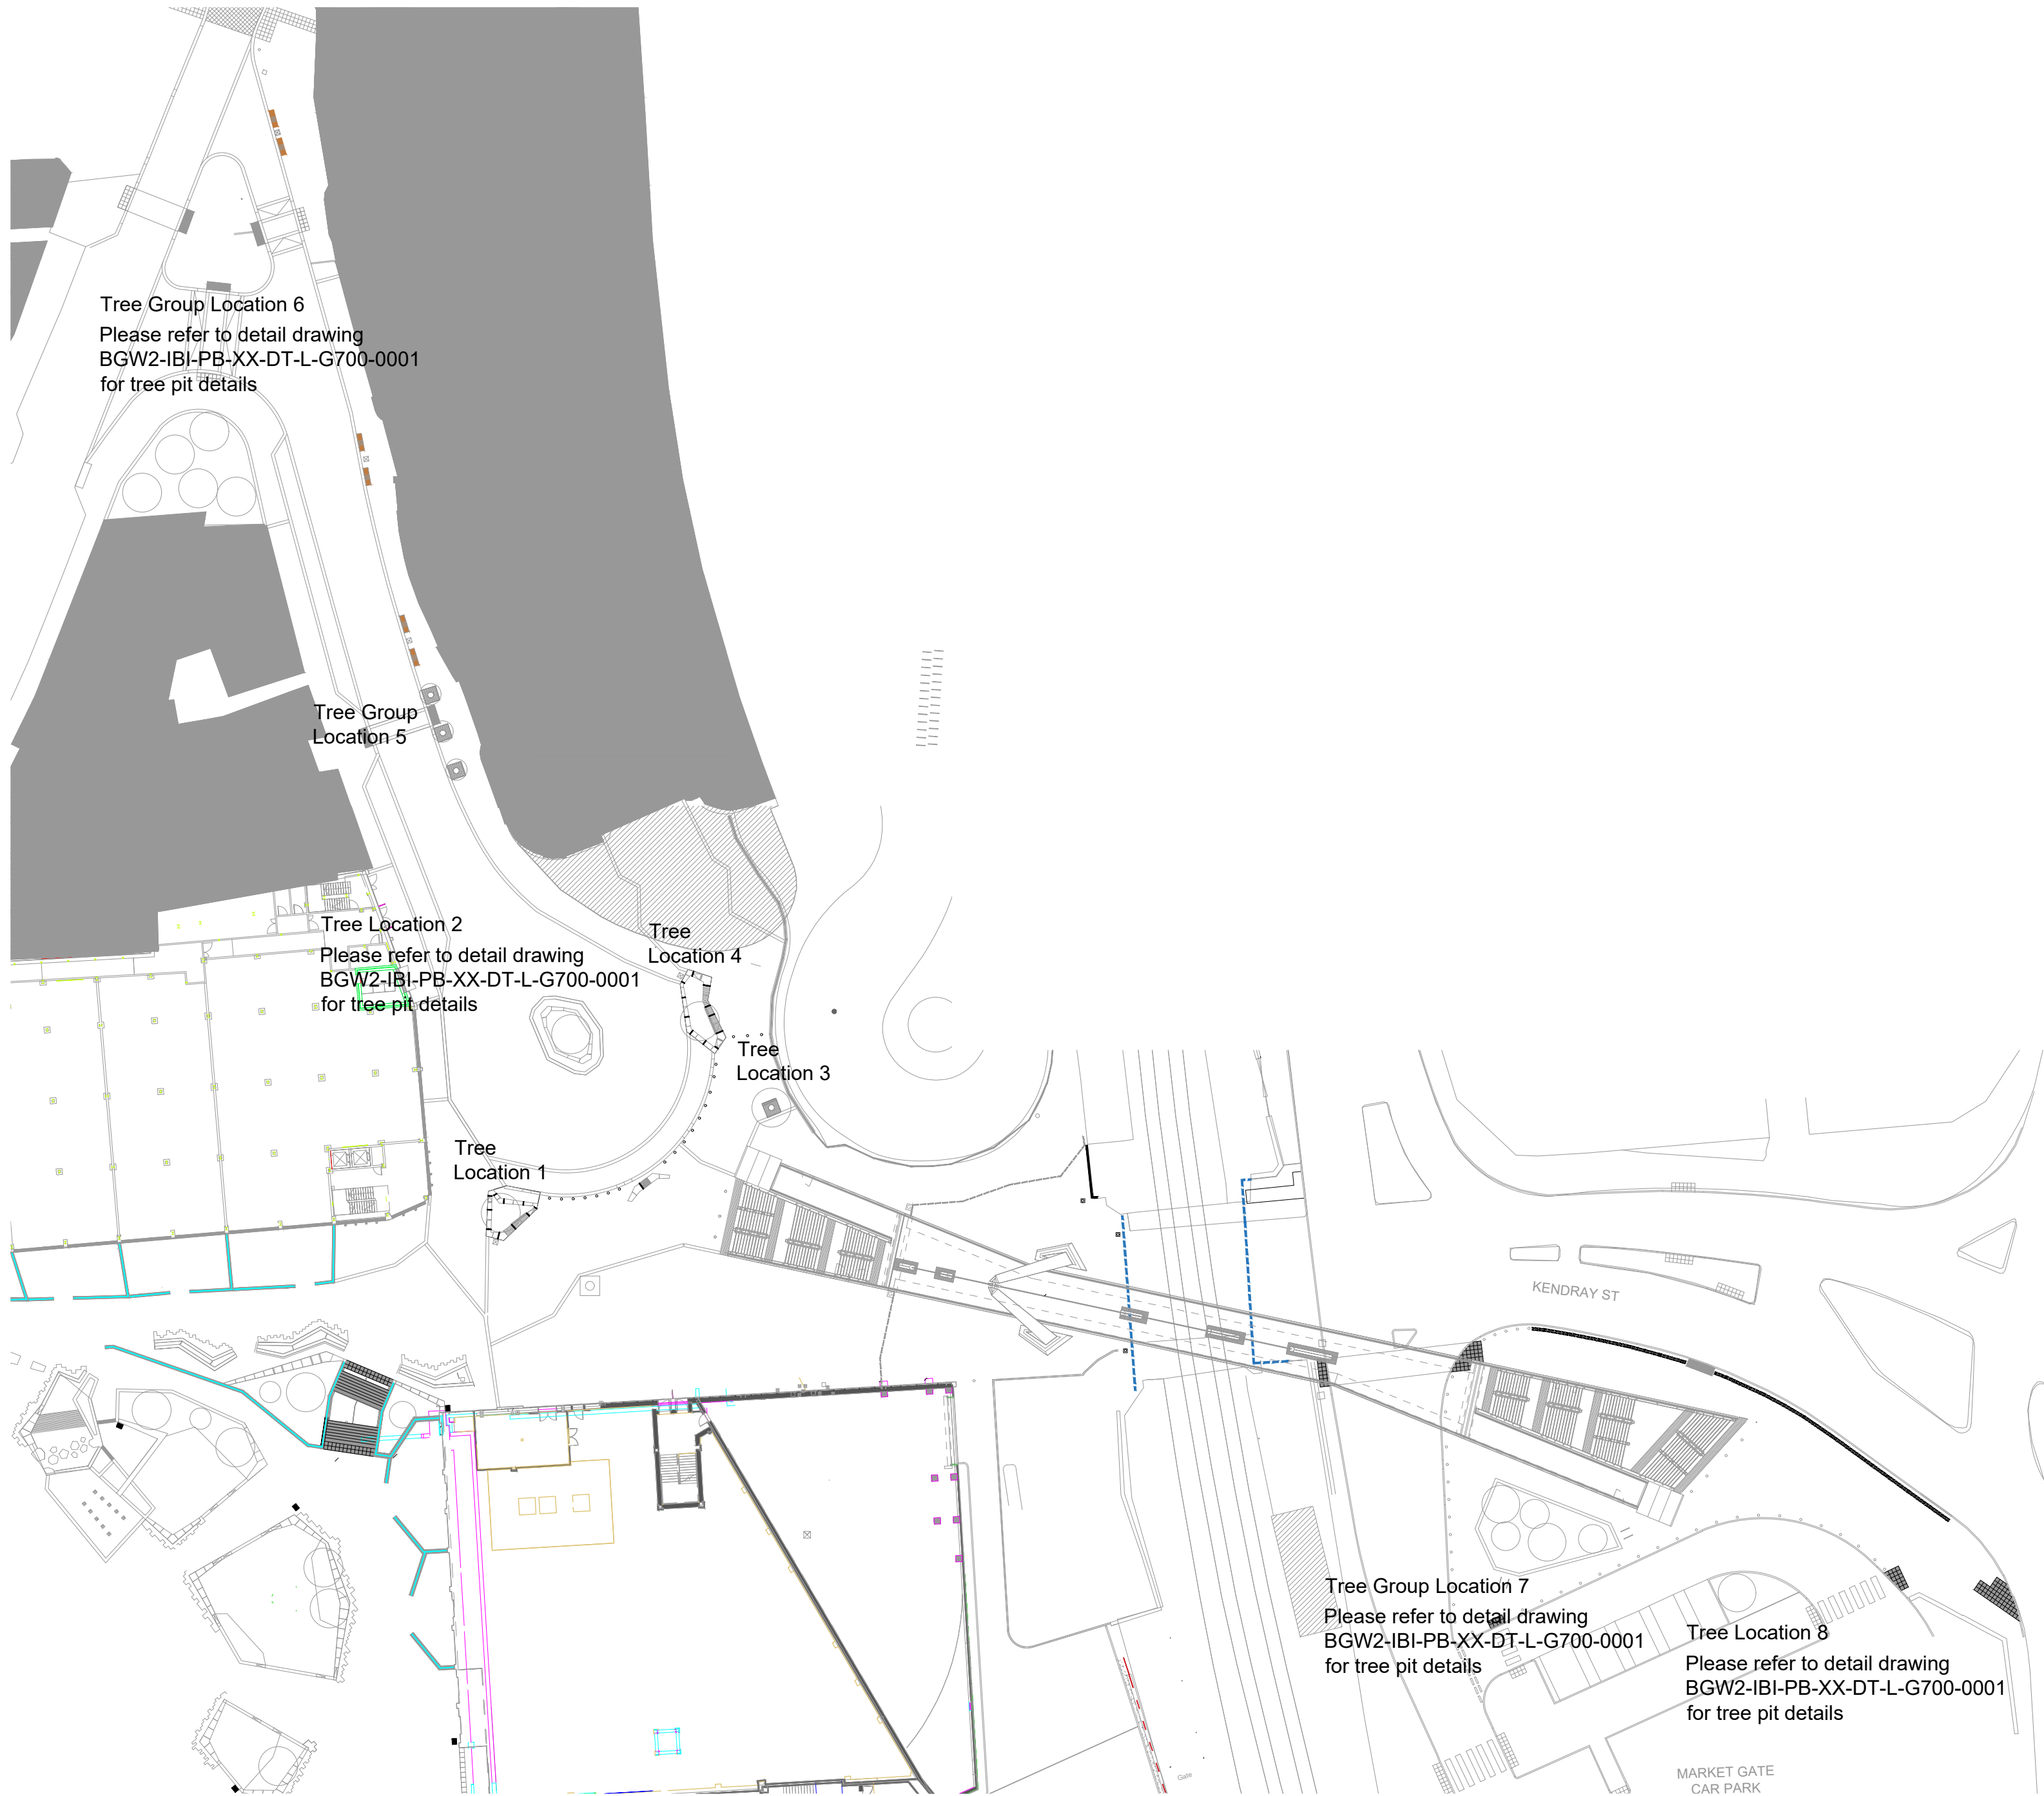

Notes:
• This drawing is copyright
• Do not scale dimensions from this drawing
• This drawing is to be used in conjunction with all other relevant drawings
• All discrepancies on this drawing are to be reported to the architect
• Do not modify any element of this drawing
• Use drawing only for purposes issued
North Sign / Key Plan

The following external model files are included within this drawing

002	08/10/22	Issued for planning condition purposes	DW	DW
001	05/04/22	First Issue	DW	DW
Rev	Date	Revision Notes	Dr	Rv

Client / Contractor

Intelligence Buildings Infrastructure
www.ibgroup.com

BARNSELY PUBLIC REALM

Drawing Title
CELL SYSTEM TREE PIT DETAIL - TREE LOCATION 3

Job Number 51268	Drawing Originated Date 05/04/22	PAS 1192 Status Code -
Scale@A0 VAR	Purpose PLANNING	

Drawing Number BGW2-IBI-PB-XX-DT-L-G700-0010	Revision C02
---	-----------------