

LEVEL MONITORING

for Subsidence Management Services

The Gables, Carlton Road, Carlton, Barnsley, S71 3JD

Client:	Subsidence Management Services
Client Contact:	Kevin Dean
Claim Number:	IFS-RBS-SUB-11-0031530
Client Reference:	IFS-RBS-SUB-11-0031530
Policy Holder:	Dr John Harban
Report Date:	18 September 2015
Our Ref:	M6019


Level Monitoring Readings

The following table shows the reading levels of the various Level Monitoring Station points.

Date	1	2	3	4	5
17/09/2015	9.7461	9.7432	9.6916	9.4069	9.3844
Date					
17/09/2015					
Date					
17/09/2015					



Level Monitoring Difference Graphs

The following graphs display the progressive movement that each Level Monitoring Station recorded at each separate site visit date to give an overall look at how much the property is moving.

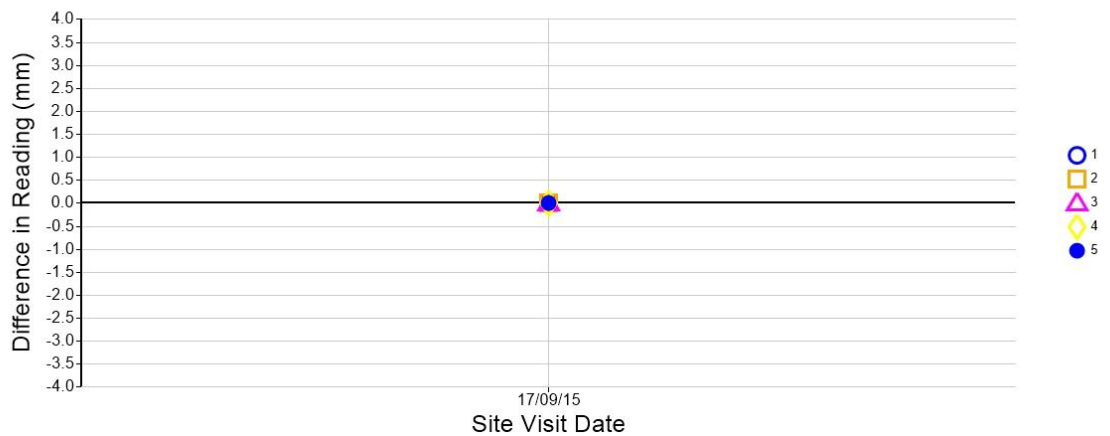

Level Monitoring Displacement Map

The following image shows an isometric representation of the movement of the property, based on the Level Monitoring Stations that were installed.

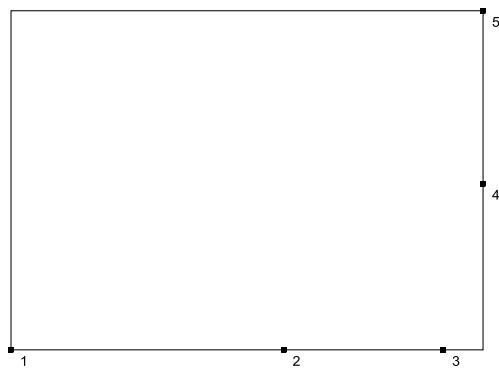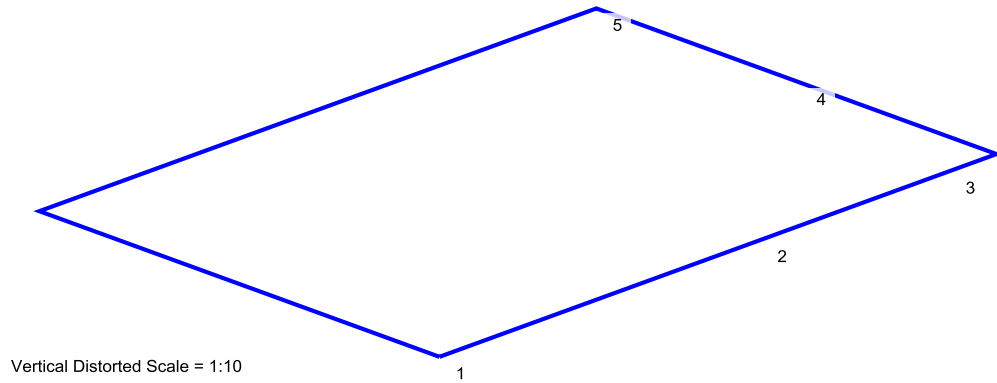

FRONT

Site Visit Notes

Level Readings are made relative to a Level station fixed to the Main House. It has an assumed value of 10.0000m.