


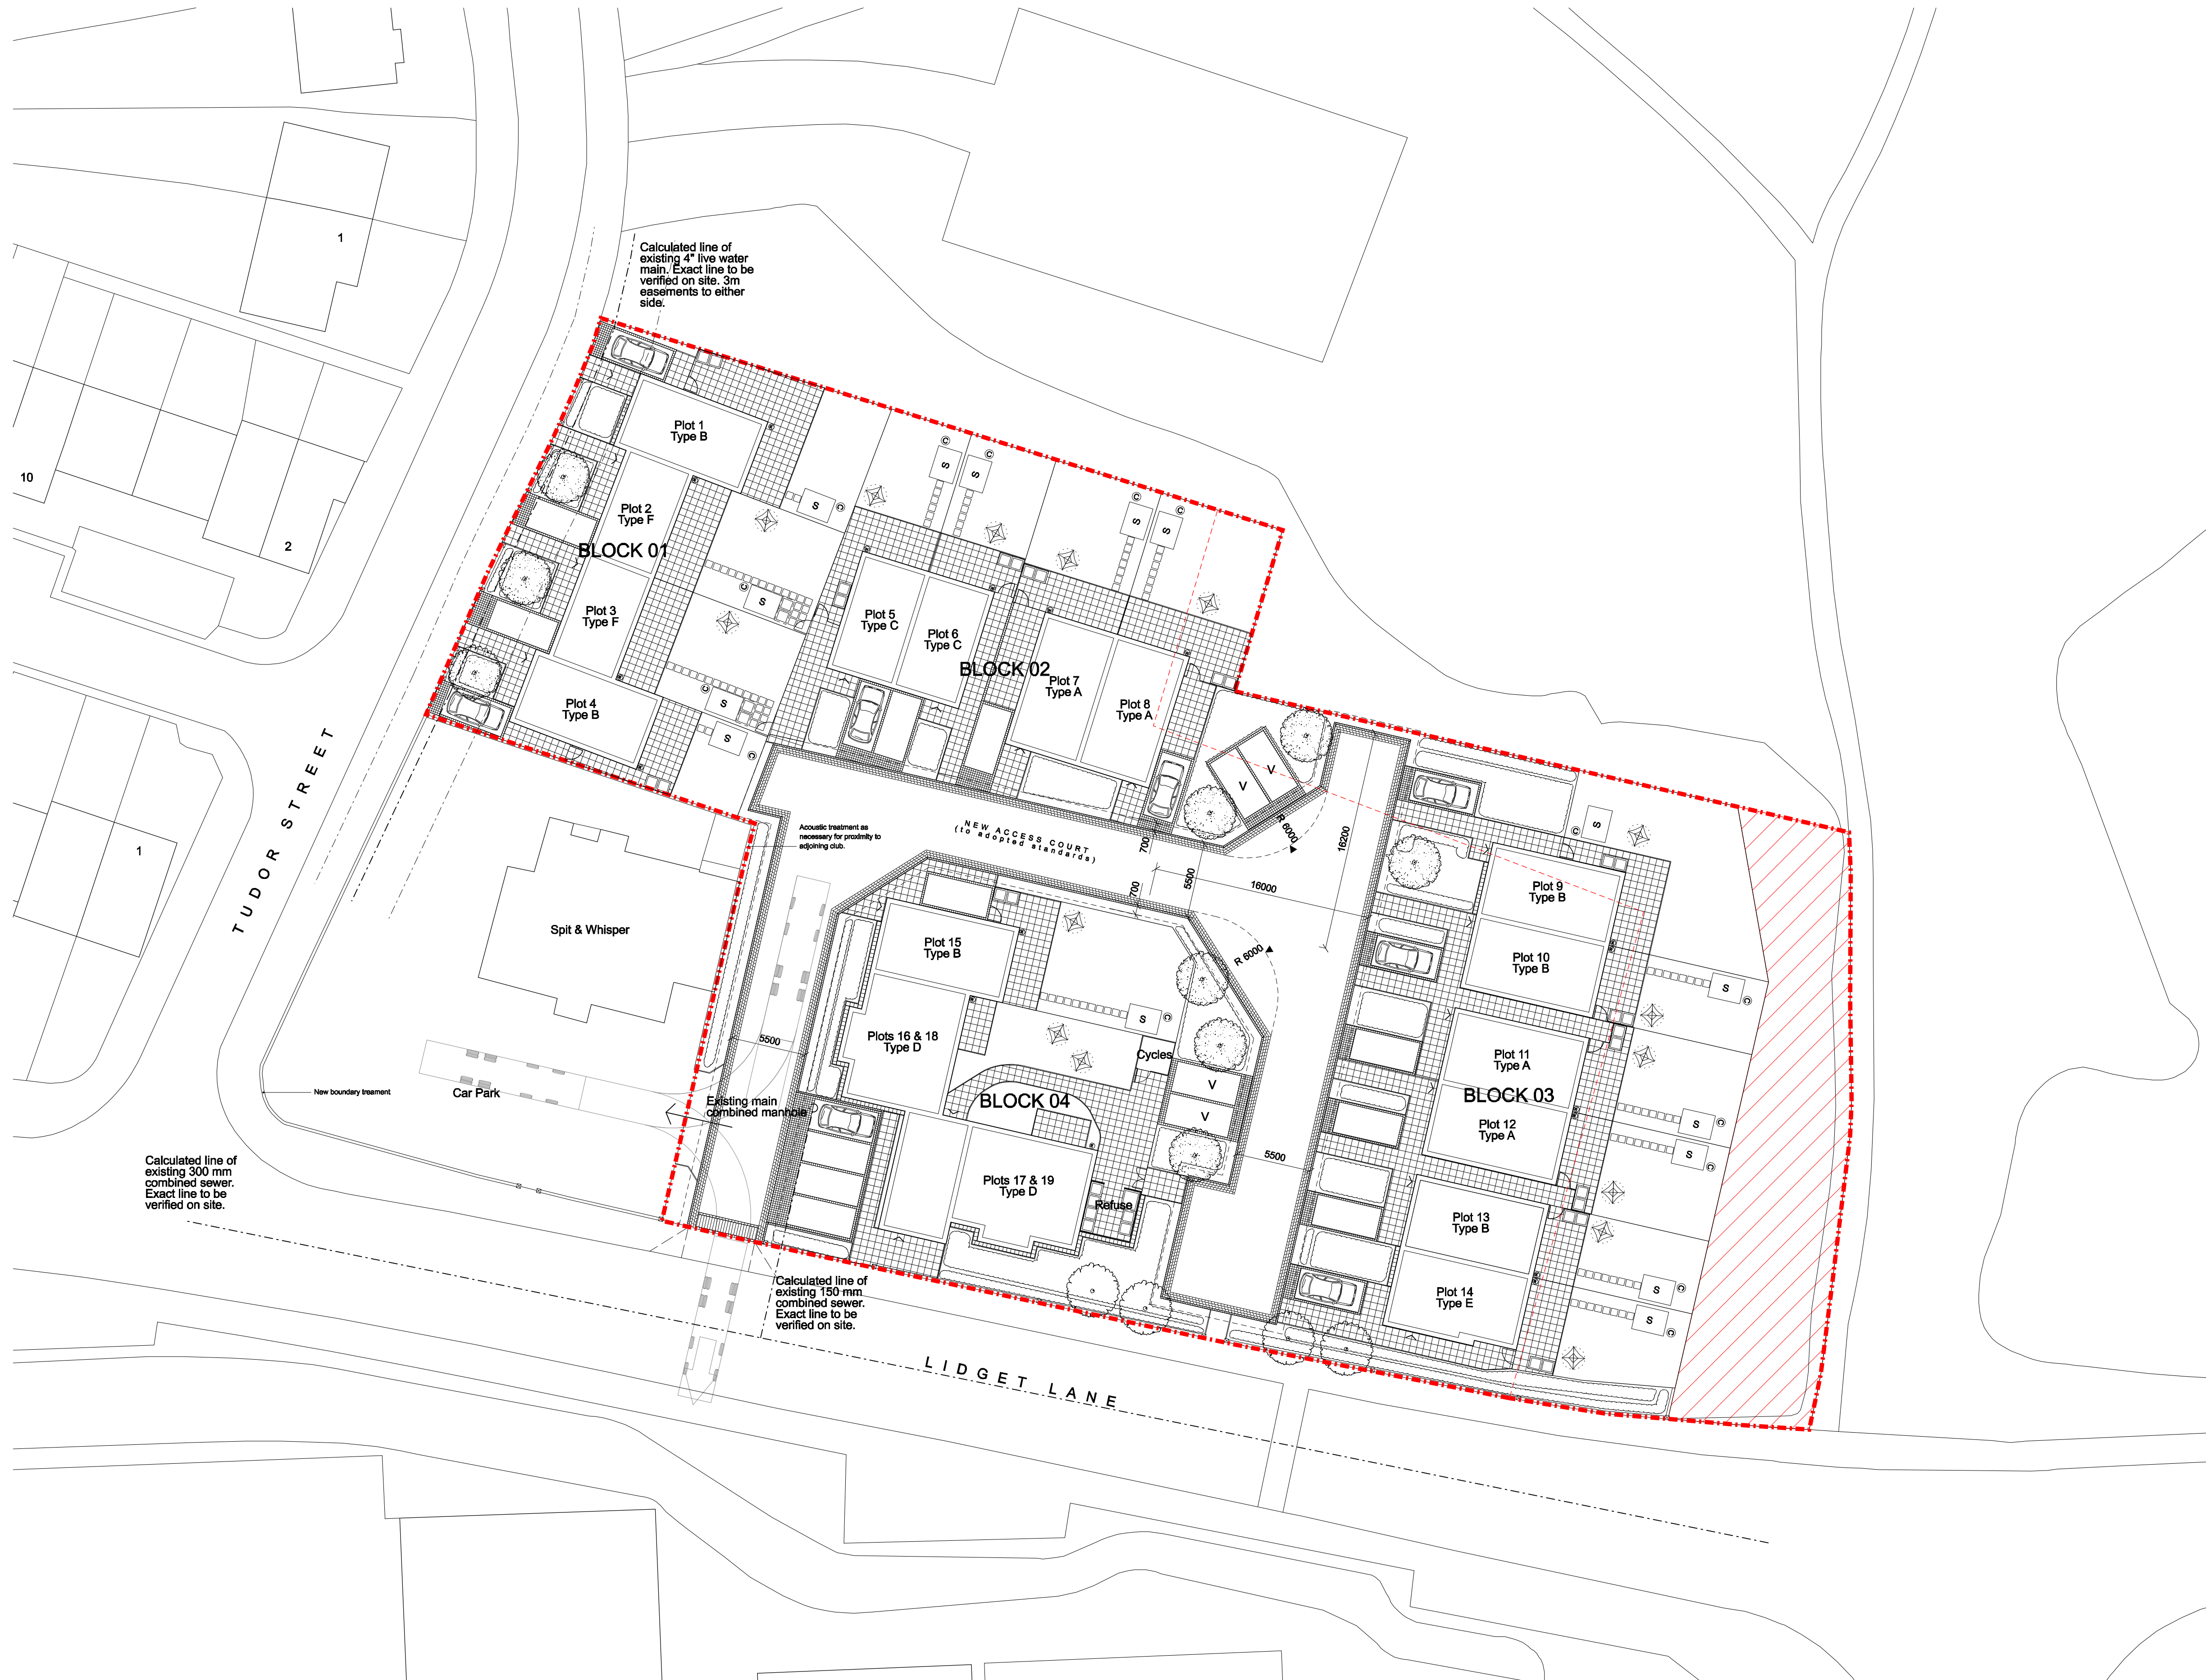

DEVELOPMENT ACCOMMODATION		
TYPE		No.
A	4 Bedroom 6 Person House	4
B	3 Bedroom 5 Person House	6
C	2 Bedroom 4 Person House	2
D	2 Bedroom 3 Person Flat	4
E	3 Bedroom 5 Person House	1
F	2 Bedroom 4 Person House	2
	TOTAL	19

Plot	Plan Type	Dwelling area	Garden area
1	B	91.8 sqm	100.3 sqm
2	F	71.2 sqm	96.4 sqm
3	F	71.2 sqm	96.4 sqm
4	B	91.8 sqm	60.1 sqm
5	C	75.3 sqm	80.5 sqm
6	C	75.3 sqm	70.1 sqm
7	A	127.7 sqm	87.9 sqm
8	A	127.7 sqm	107.4 sqm
9	B	91.8 sqm	146.7 sqm
10	B	91.8 sqm	65.7 sqm
11	A	127.7 sqm	81.3 sqm
12	A	127.7 sqm	81.3 sqm
13	B	91.8 sqm	65.7 sqm
14	E	96.4 sqm	74.9 sqm
15	B	91.8 sqm	111.2 sqm
16	D	64.7 sqm	8.3 sqm
17	D	64.7 sqm	Shared
18	D	64.7 sqm	8.3 sqm
19	D	64.7 sqm	Shared

REV E: 01-03-10: KMB: Highway margins increased to 700m to extend to new access cut.

REV E: 22-02-10: KMB: Existing surveys indicated as per Yorkshire Water Information.

REV E: 19-01-10: KMB: Site layout amended in line with landscape proposals. Site boundary amended. Calculated water main position indicated. Block 01 amended in line with Yorkshire Water's guidance. Block 02 amended to include in curtilage car parking. Schedule of amended site. Private owners advised. Landscape area to be improved shown hatched. Dimensions added to new access cut.

REV E: 13-01-10: KMB: Site boundary amended. New road configuration amended to include access to front of all properties in block 03. Block 03 moved to provide a parking park to all properties. Type E footpath to be removed.

REV A: 15-02-09: KMB: Block 02 footpath amended in line with revised plan set C. Private gardens to be removed. Block C4. Acoustic barrier to remain in S&L & Winger note.

REVISIONS


LIDGET LANE
THURNSCOE

TITLE

PROPOSED SITE PLAN



DRAWN	DATE	SCALE
KMB	JAN 10	1:250 @ A1 / 1:500 @ A3
JOB No	DRAWING	REVISIONS
3BR3	100	E

MICHAEL HYDE AND
ASSOCIATES LIMITED
chartered architects

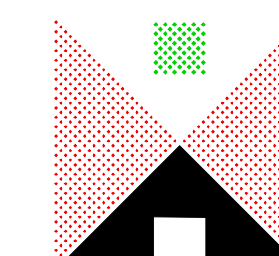

REGISTERED OFFICE
51 BARTON ARCADE
DEANSGATE
MANCHESTER M3 2BJ
TEL 0161 834 1018
FAX 0161 834 4798
Manchester@MHA
architects.com

**ALLIANCE HOUSE
LEOPOLD STREET
SHEFFIELD S1 2GY
TEL 0114 2759666
FAX 0114 2757751
Sheffield@MHA**

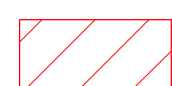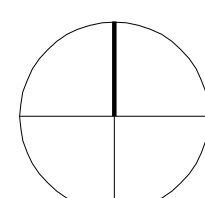

Current open space to be improved as part of new development.