




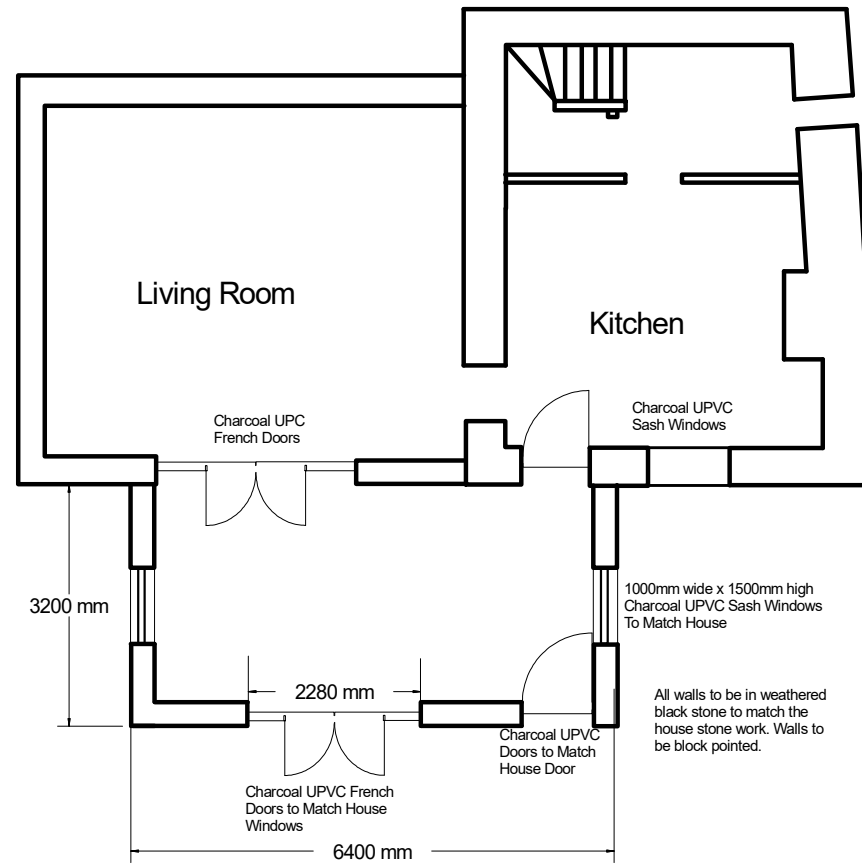


PROPOSED PLAN VIEW

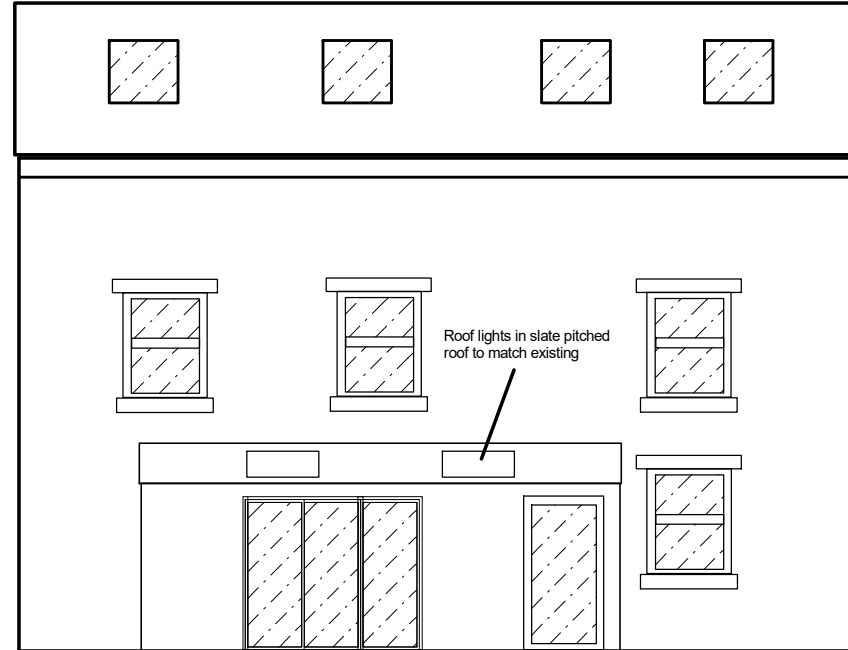


PROPOSED SOUTH ELEVATION

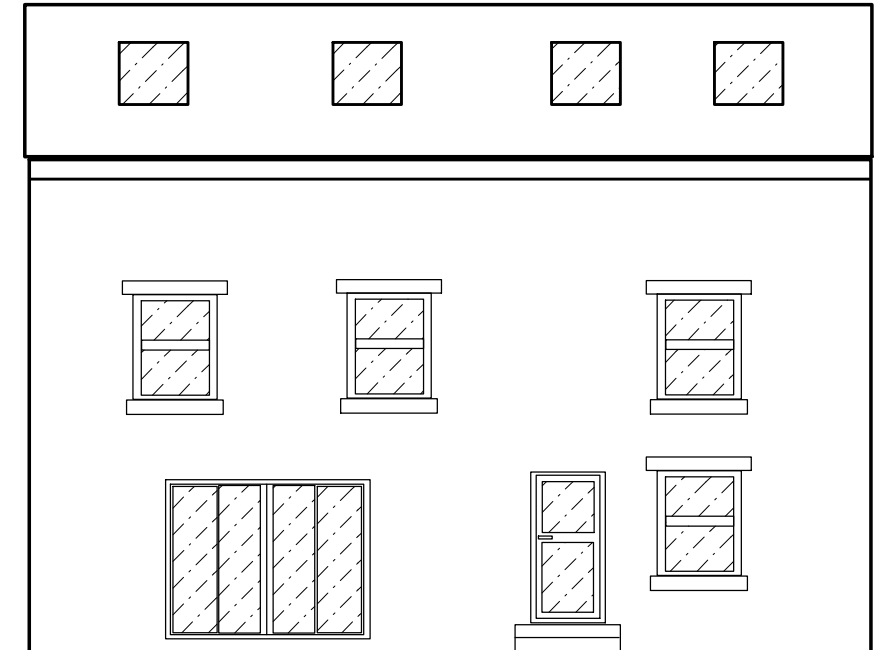

EXISTING SOUTH ELEVATION

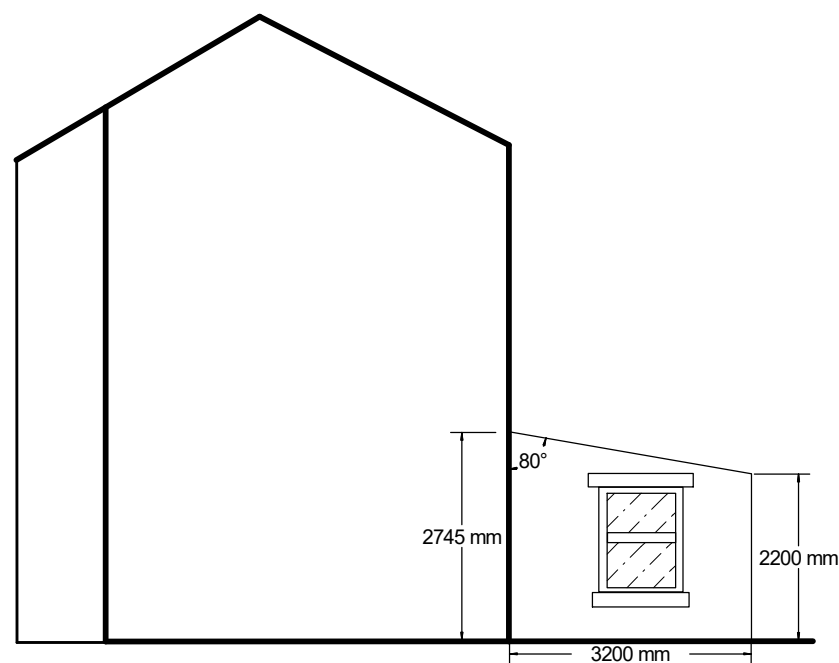

PROPOSED WEST ELEVATION

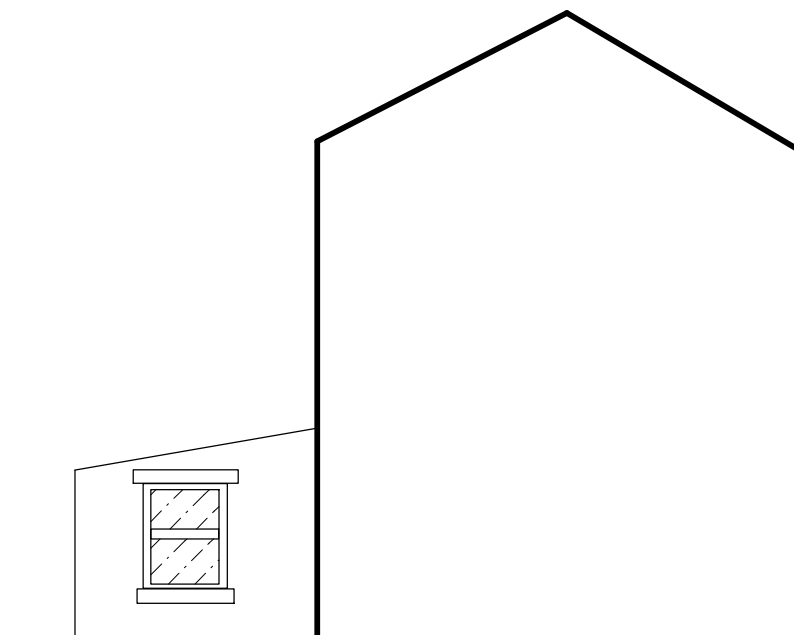

PROPOSED EAST ELEVATION

PROPOSED FRONT EXTENSION AT:

19 SAVILLE LANE
THURLSTONE
SHEFFIELD
S36 9RE