


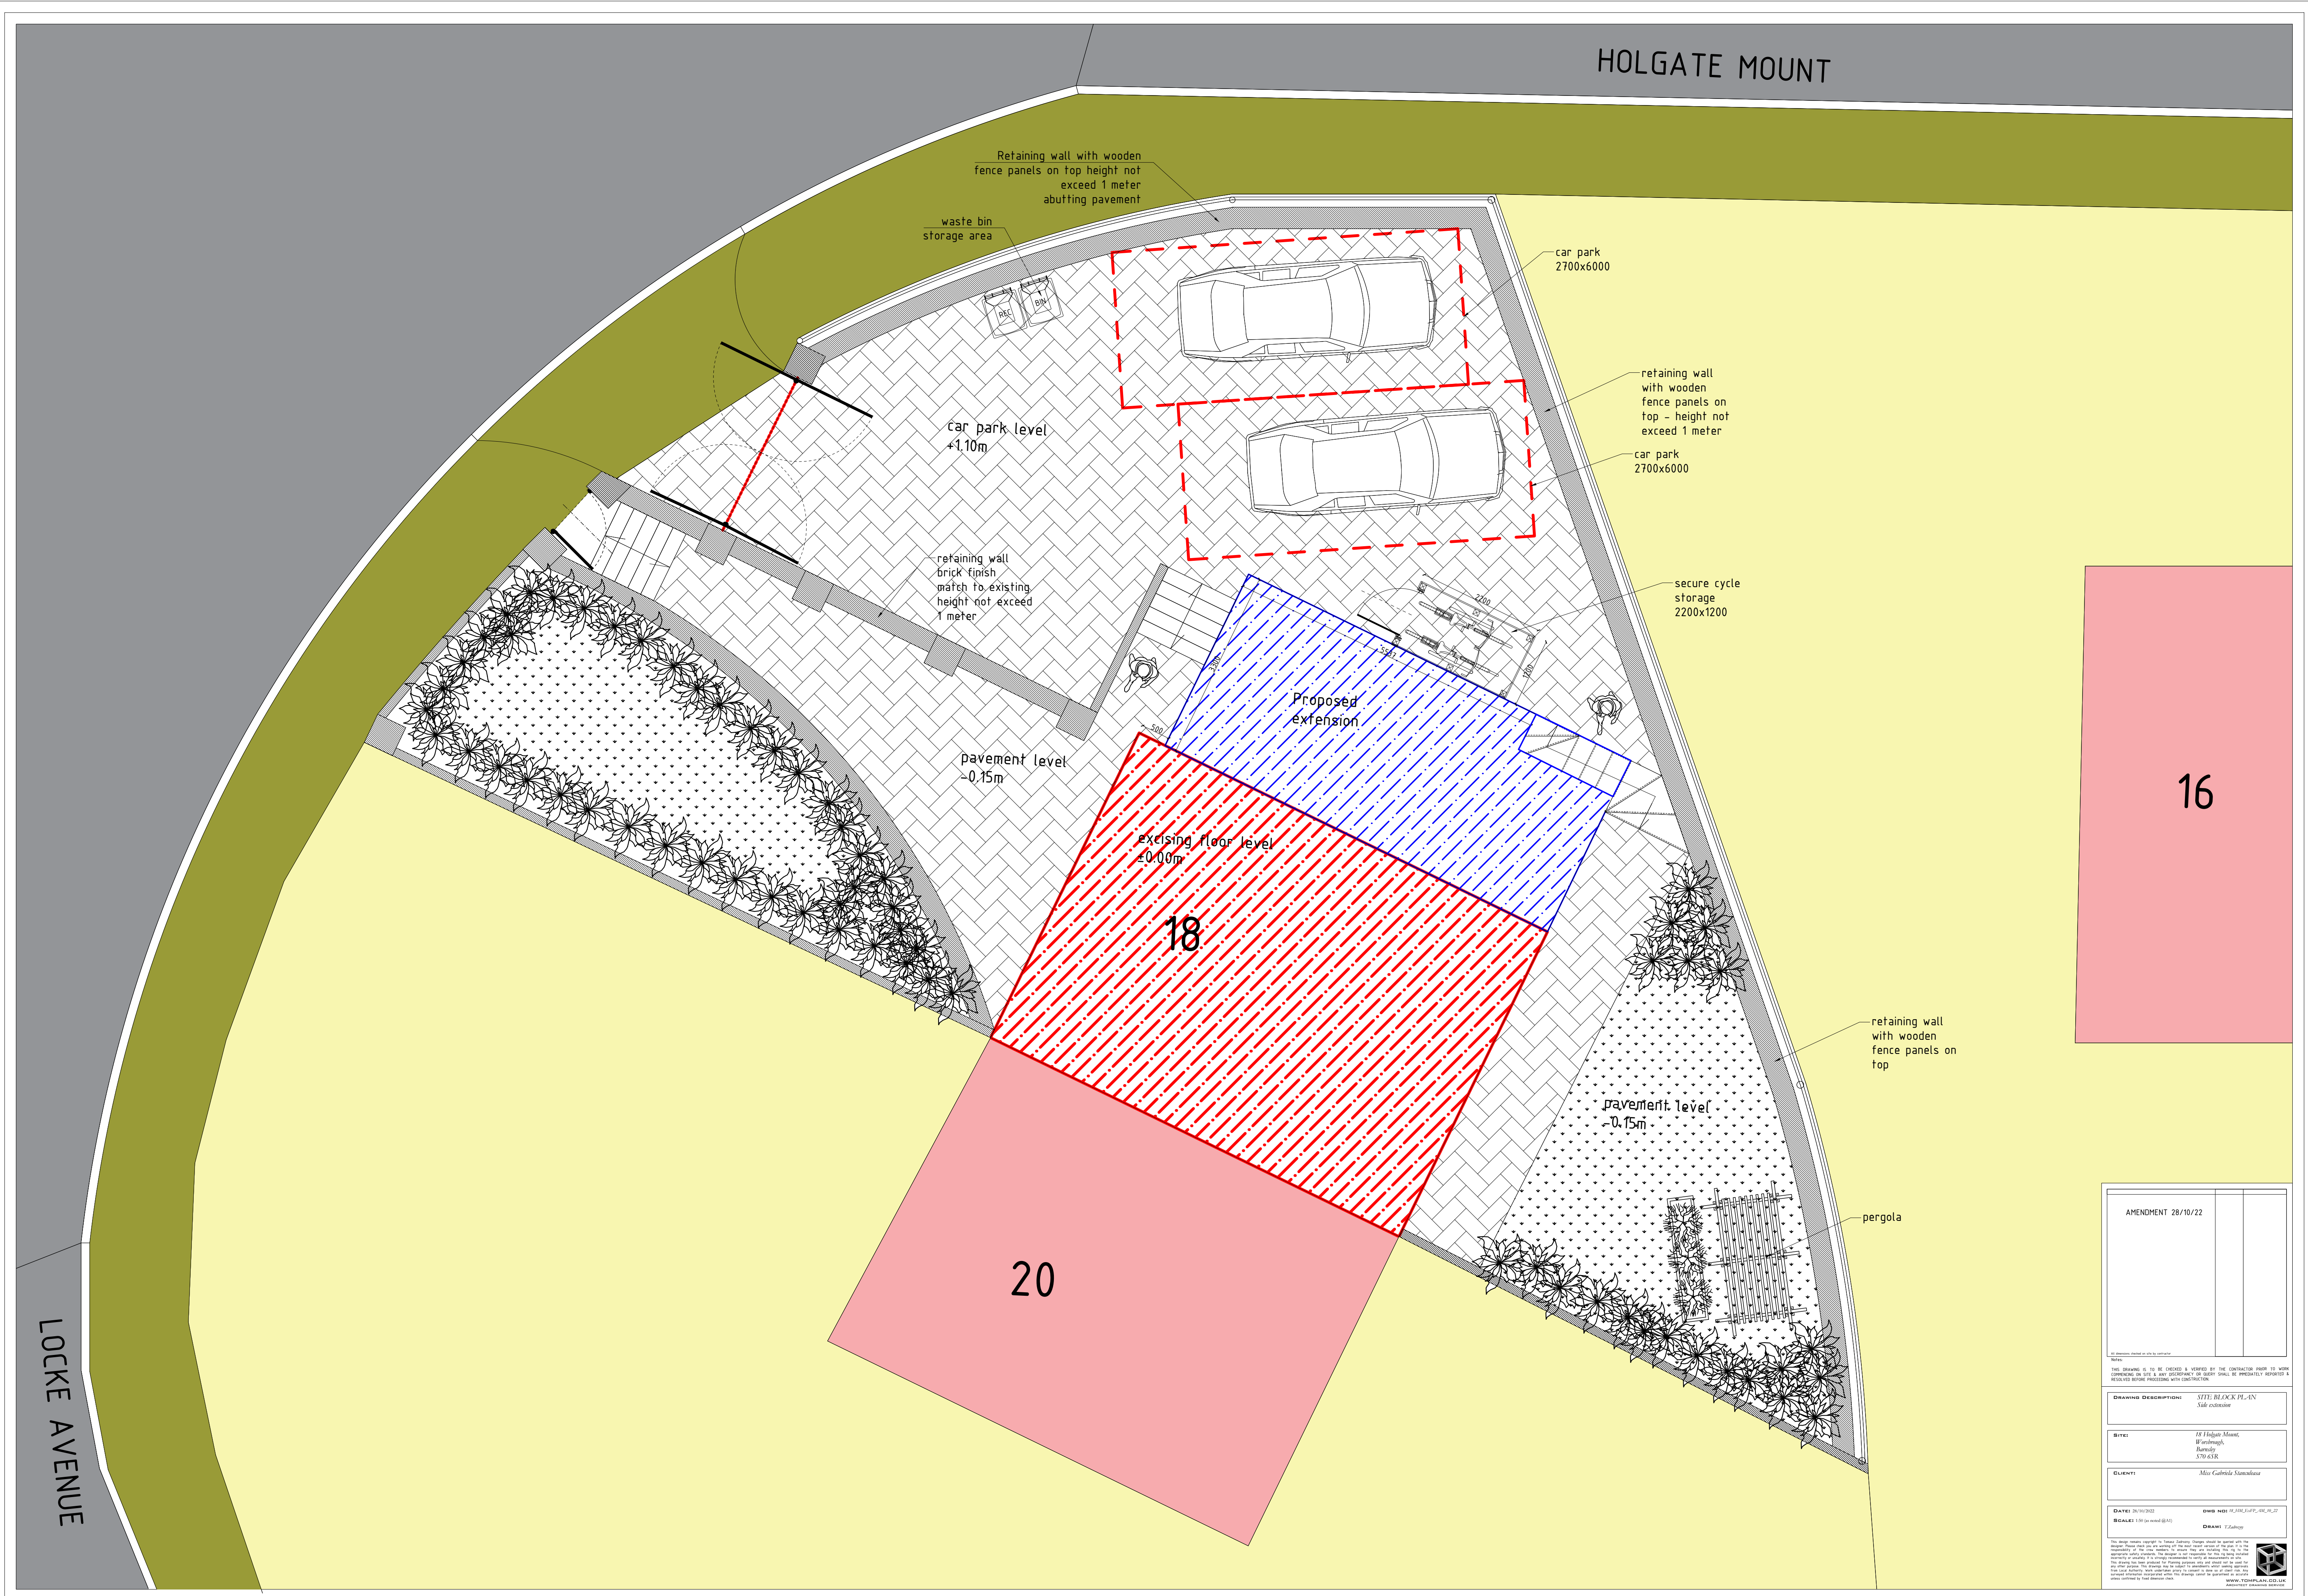

16

18

20

AMENDMENT 28/10/22	
THIS DRAWING IS TO BE CHECKED & SIGNED BY THE CONTRACTOR PRIOR TO WORK COMMENCING ON SITE & ANY DISCREPANCY OR ERROR SHALL BE IMMEDIATELY REPORTED & RESOLVED BEFORE PROCEEDING WITH CONSTRUCTION.	
DRAWING DESCRIPTION: SITE BLOCK PLAN Site extension	

LOCKE AVENUE

HOLGATE MOUNT