
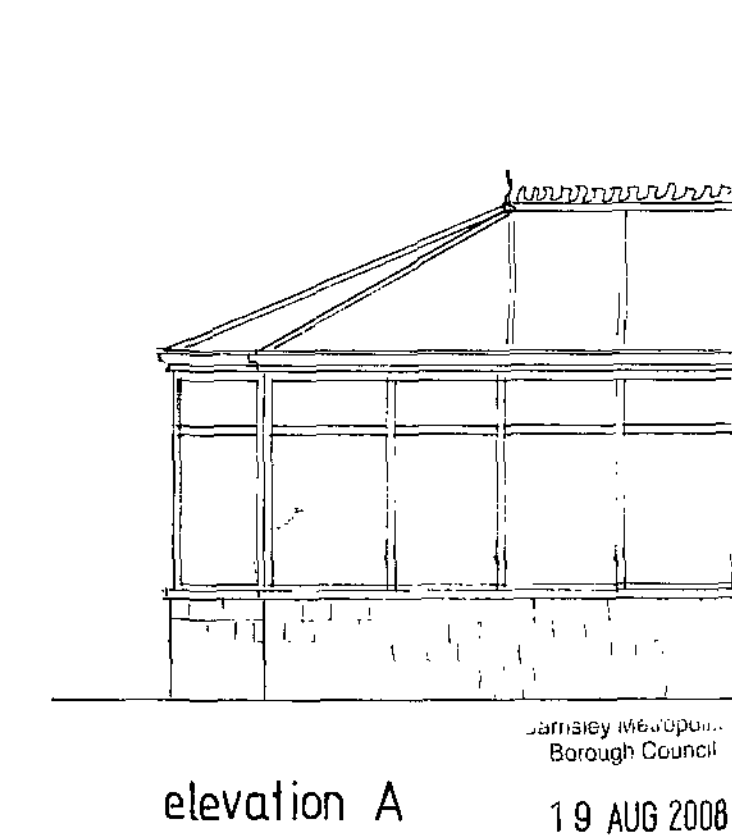
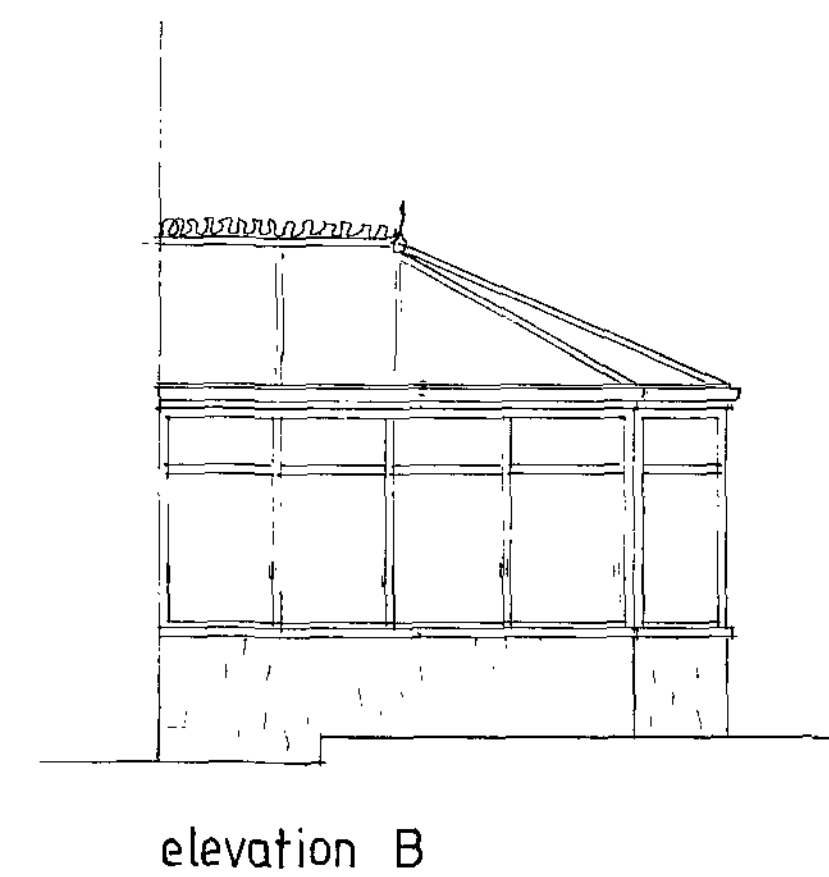
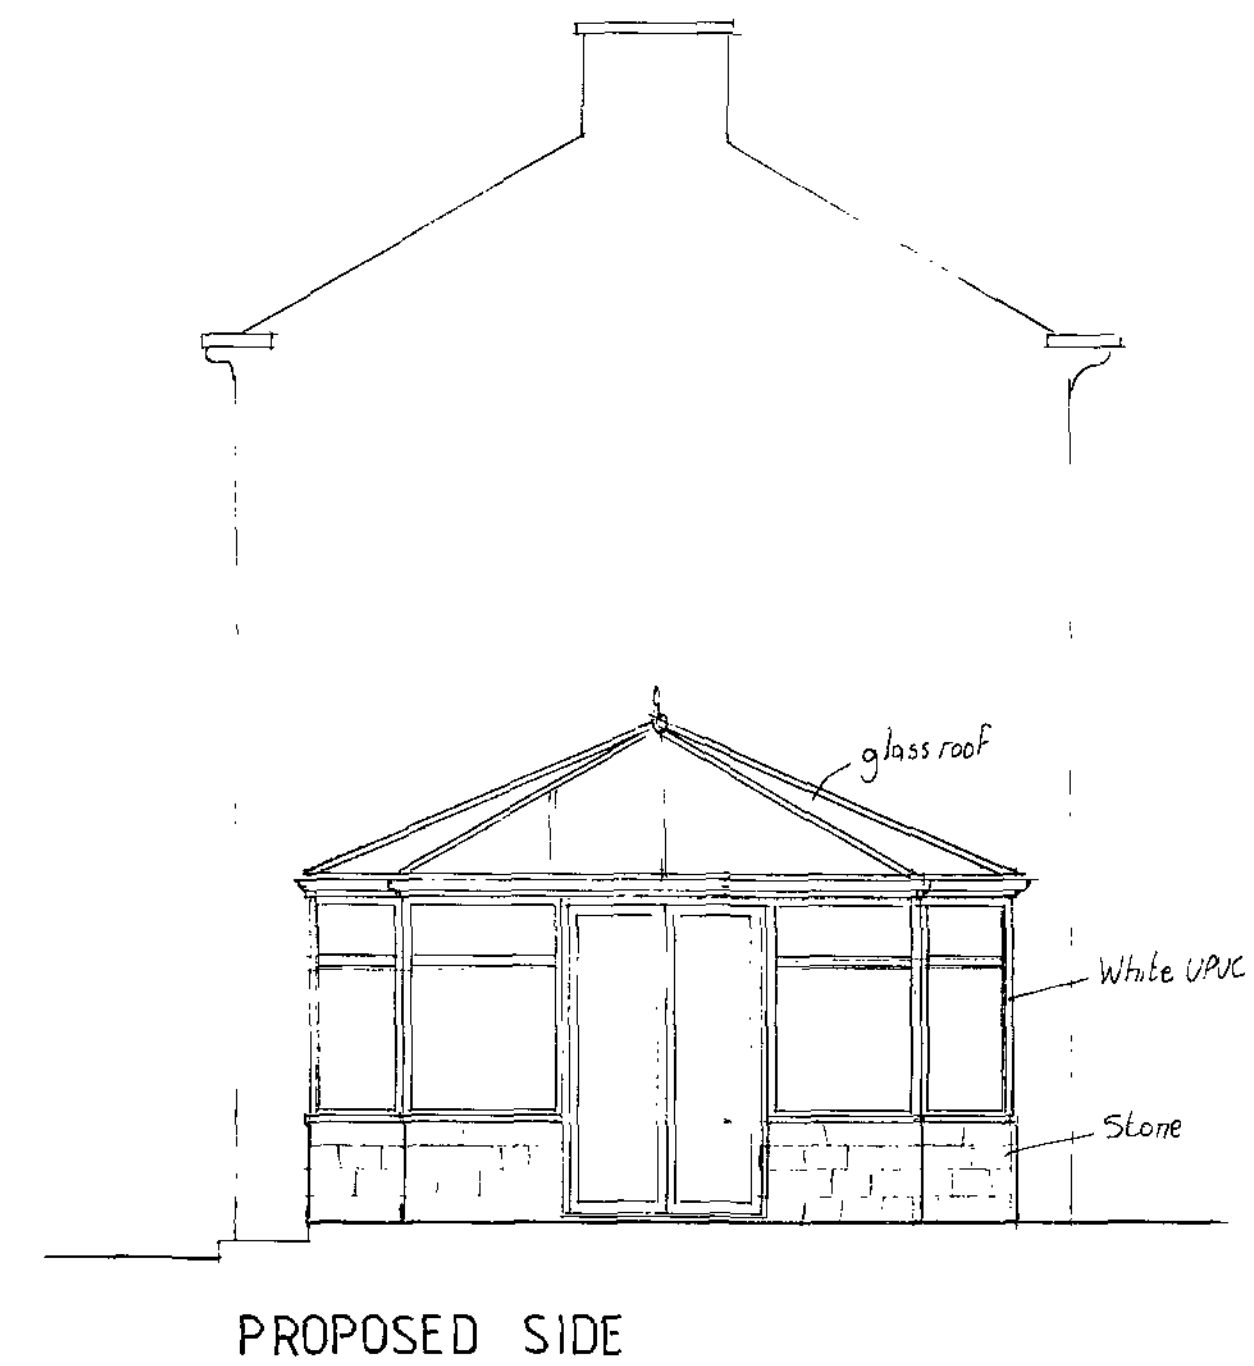


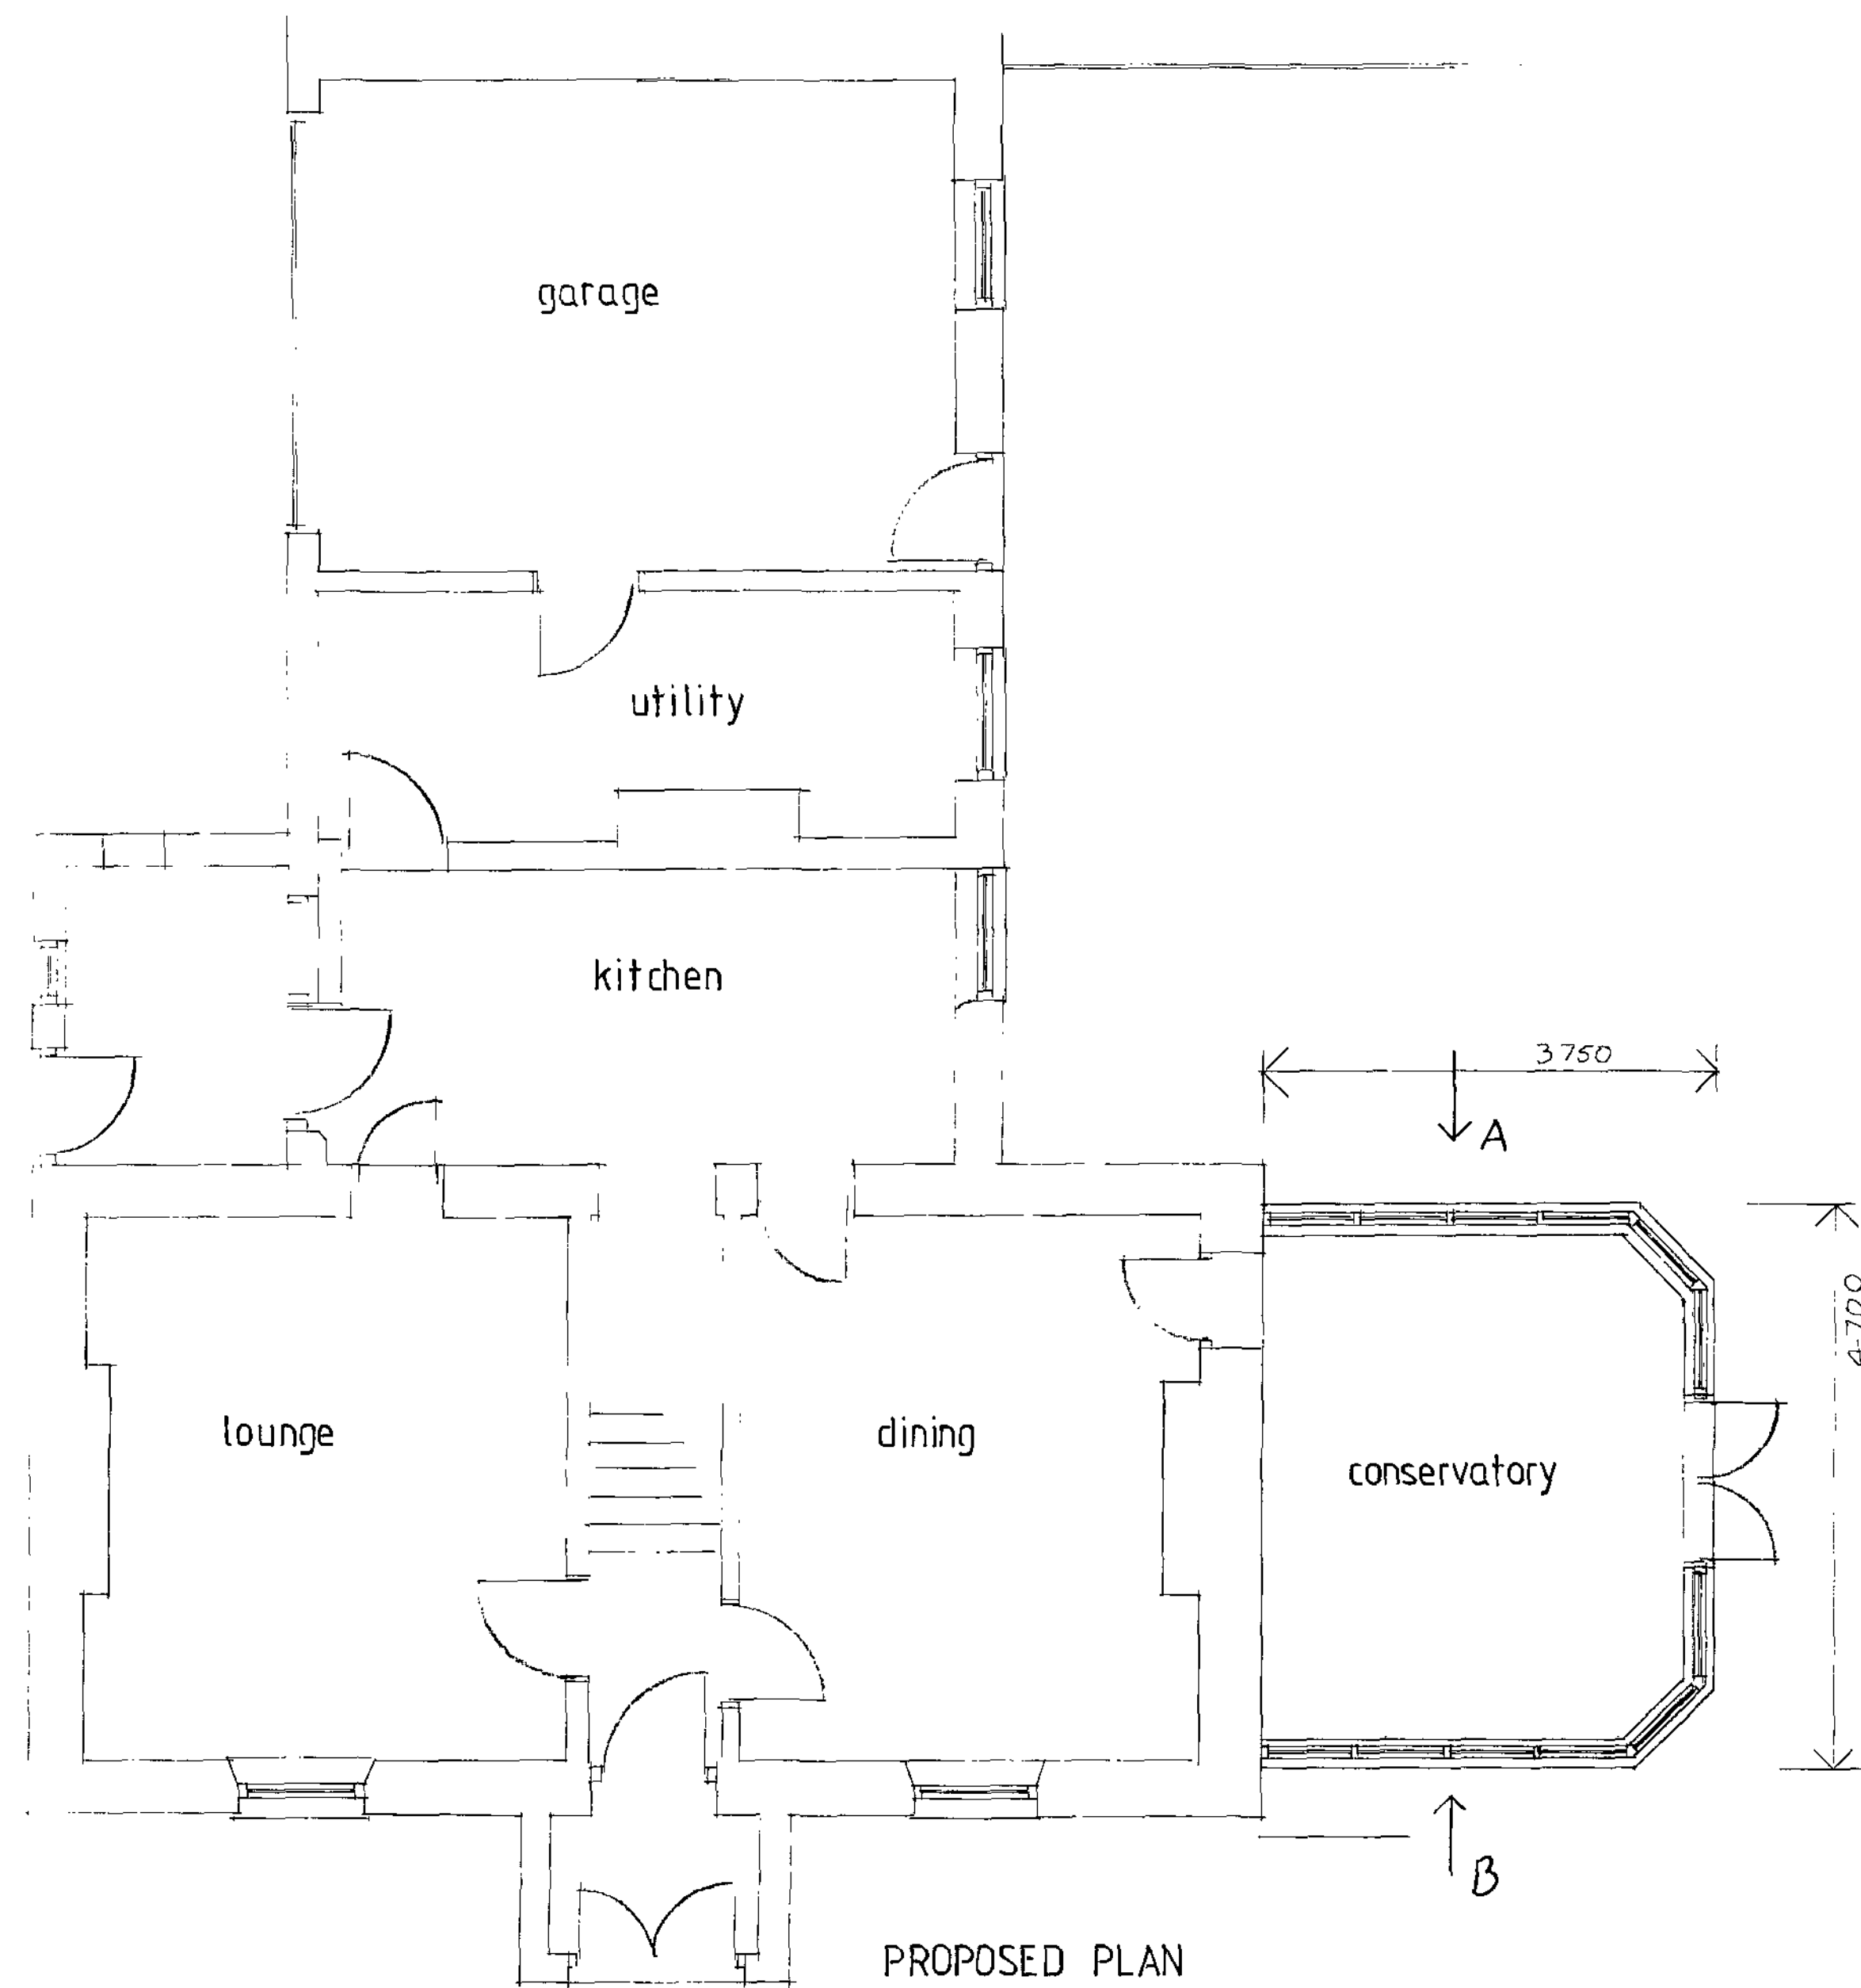



Walsley W6409001
Borough Council
19 AUG 2008
Corporate main room

Proposed replacement conservatory for Mr. Hauxwell & Ms. Webster
The Old School House, Bank End Lane, High Hoyland

drawn by Artech Design 01772 456592

drawing no. W1688/2

Scale 1:50

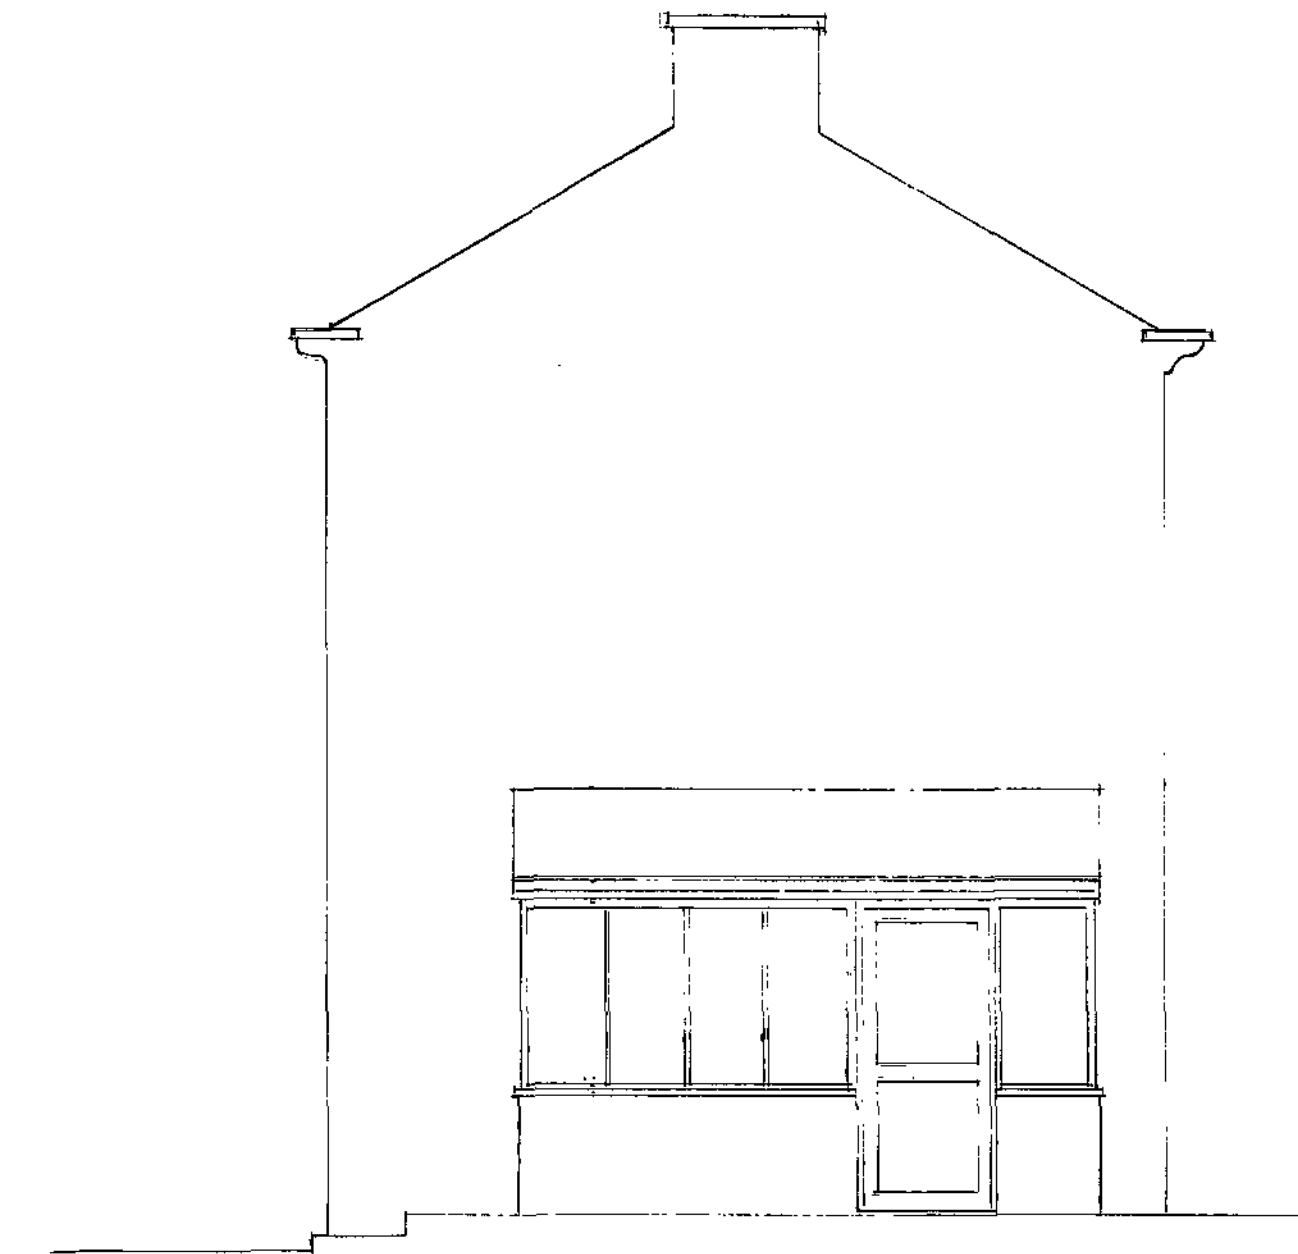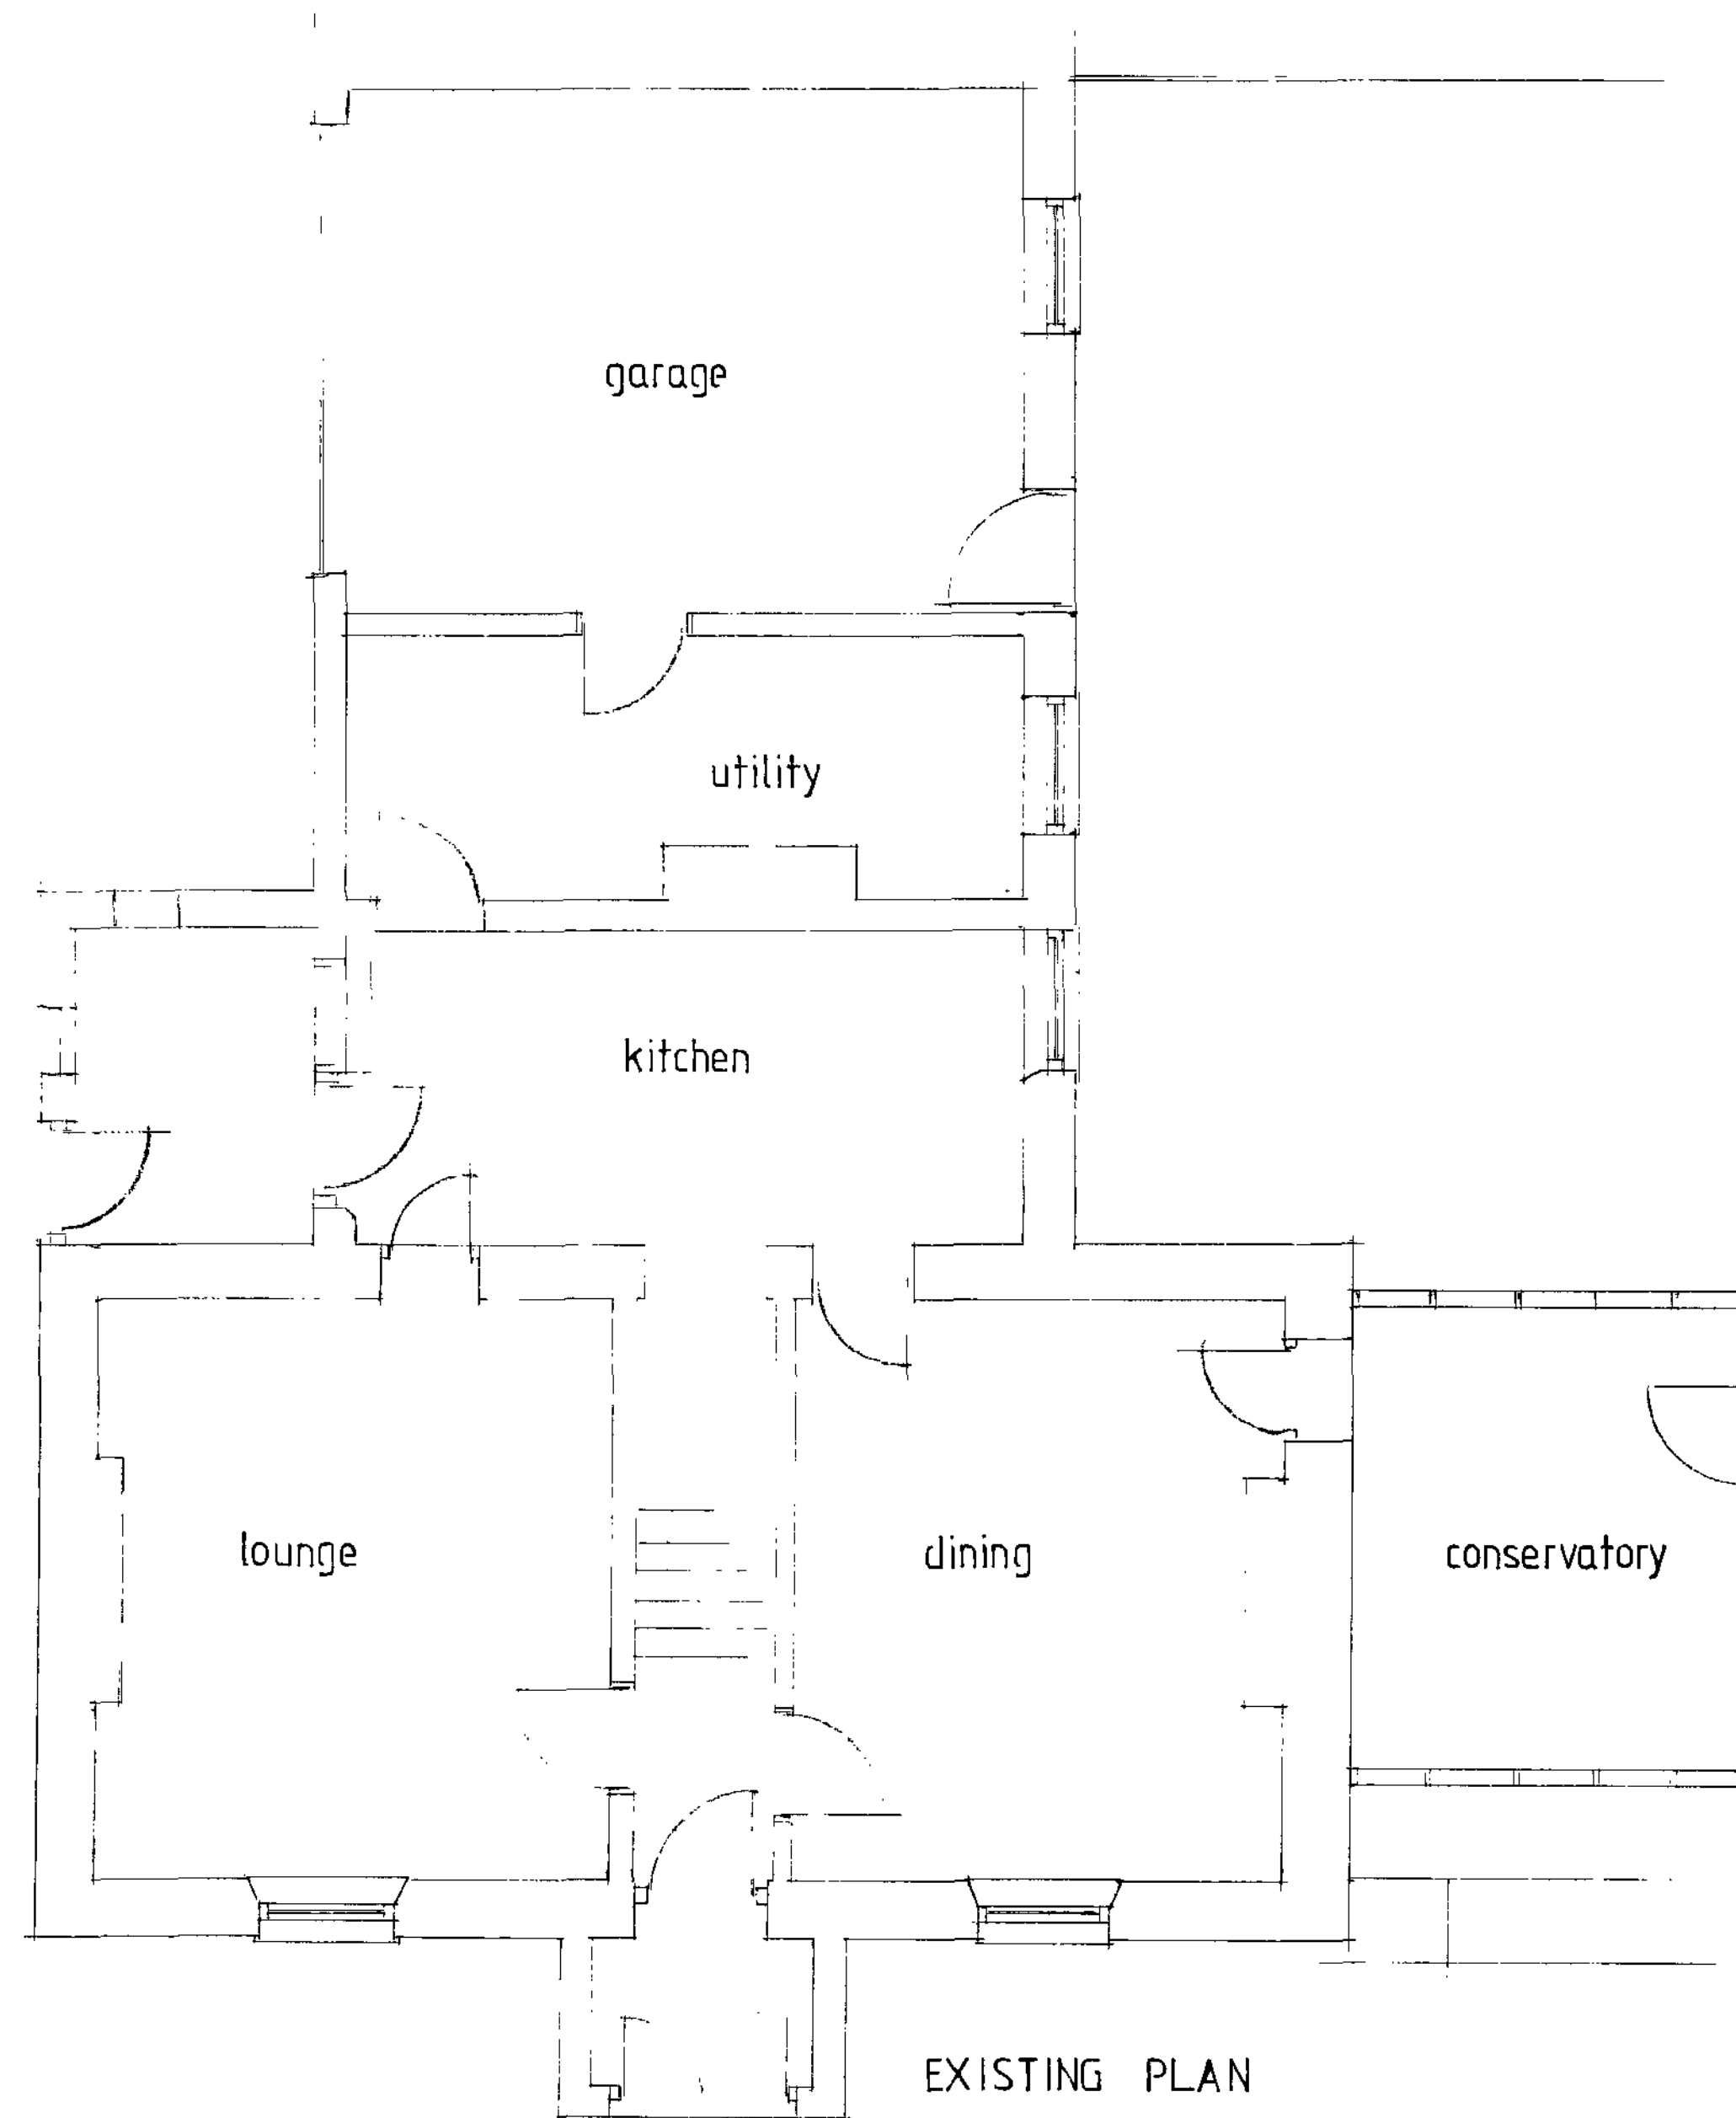

Walsley Metropolitan
Borough Council

19 AUG 2008

Corporate main menu

Proposed replacement conservatory for Mr. Hauxwell and
Ms. Webster

The Old School House, Bank End Lane, High Hoyland

drawn by Artech Design 01772 456 592

drawing no. W1688 /1

Scale 1:50