

Notes:

PLANNING DRAWINGS, NOT TO BE USED FOR BUILDING REGULATIONS OR CONSTRUCTION PURPOSES
COPYRIGHT OF THIS DRAWING BELONGS TO DESIGNSPACE ARCHITECTS, STRICTLY NO COPYING, HIRING OR
LENDING WITHOUT AUTHORISATION

Revision: --

Revision List:

0 5m

Project/ Client: Garden Cottage, Wortley

Drawing Title: Boiler Room Plans & Elevations - Existing

Drawing Number: 1061/TP/012


Scale at A3: 1:100@A3

Date: Feb 14


EXISTING MATERIALS - BOILER ROOM
Walls - Stone and red brick
Roof - stone slates and glass



SW Elevation Boiler Room - Existing

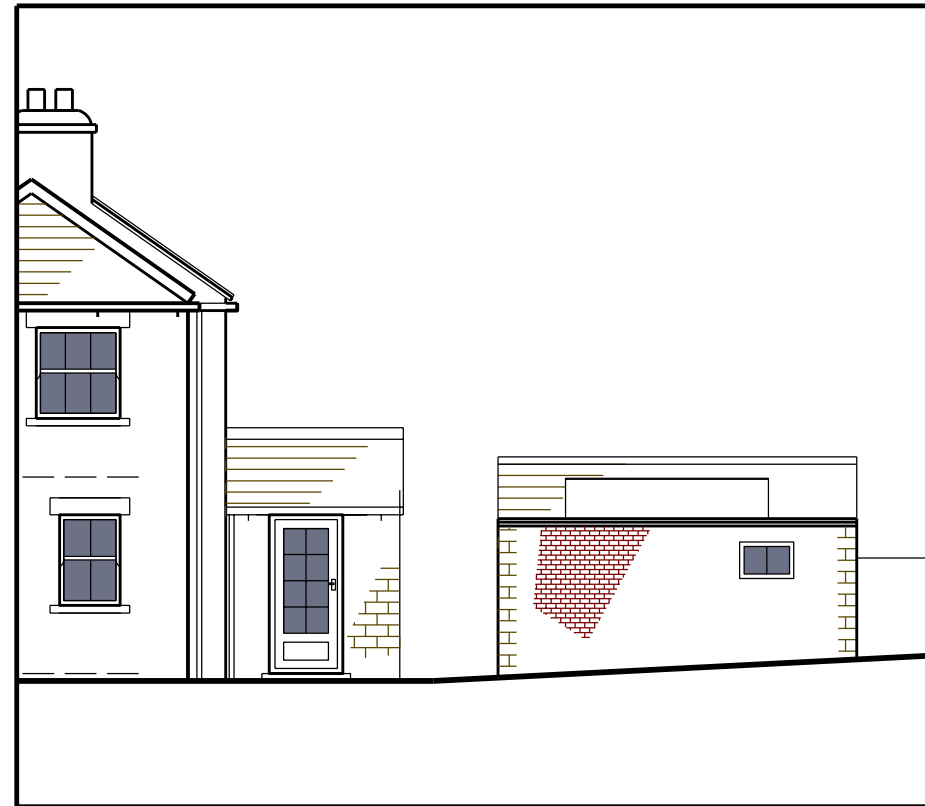


NW Elevation Boiler Room - Existing

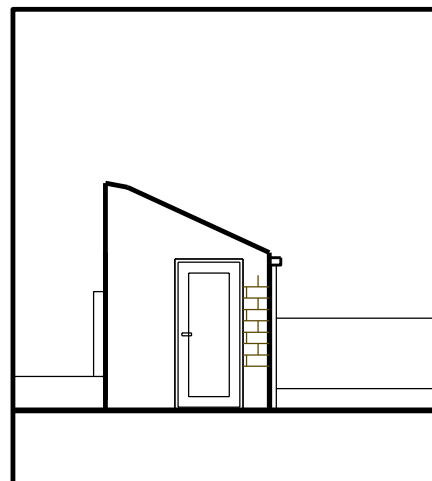

NE Elevation Boiler Room - Existing



SE Elevation Boiler Room - Existing

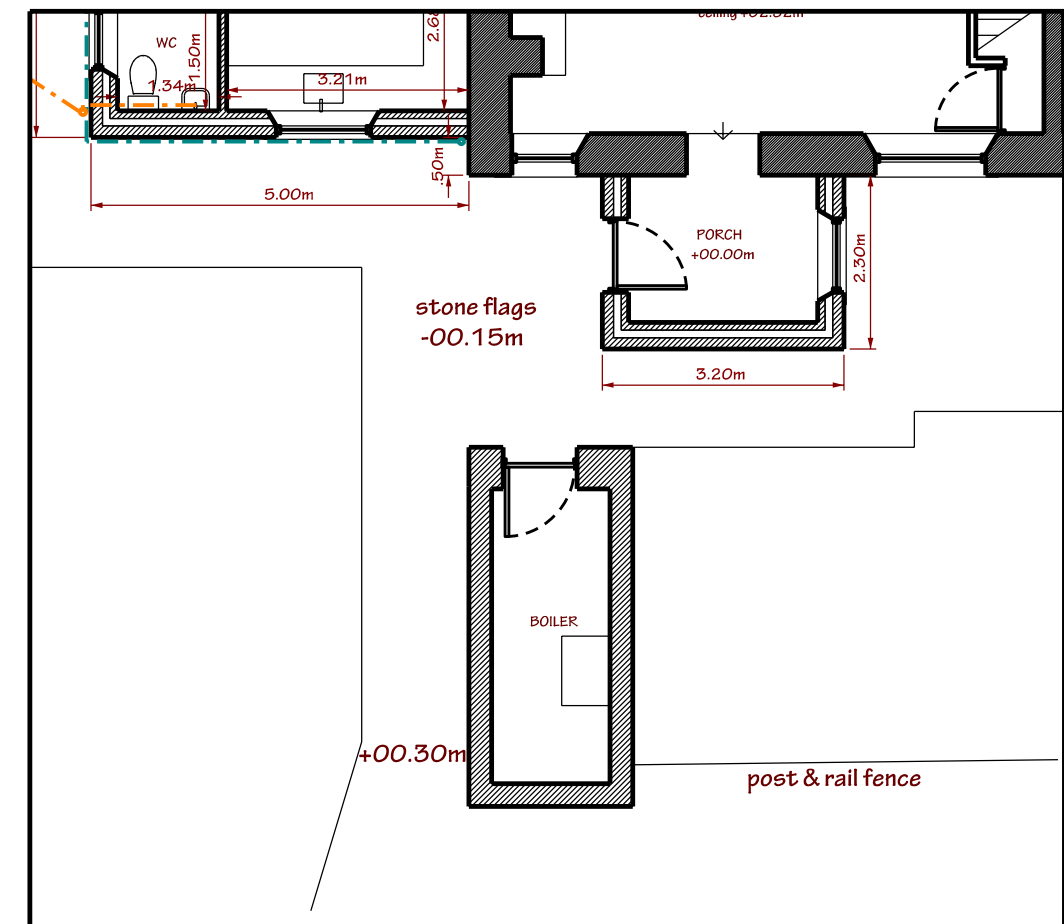

Plan Boiler Room - Existing