


RISING MAIN PROFILE
 SCALE: 1:500 HORZ., 1:100 VERT.
 5 x VERT SCALE

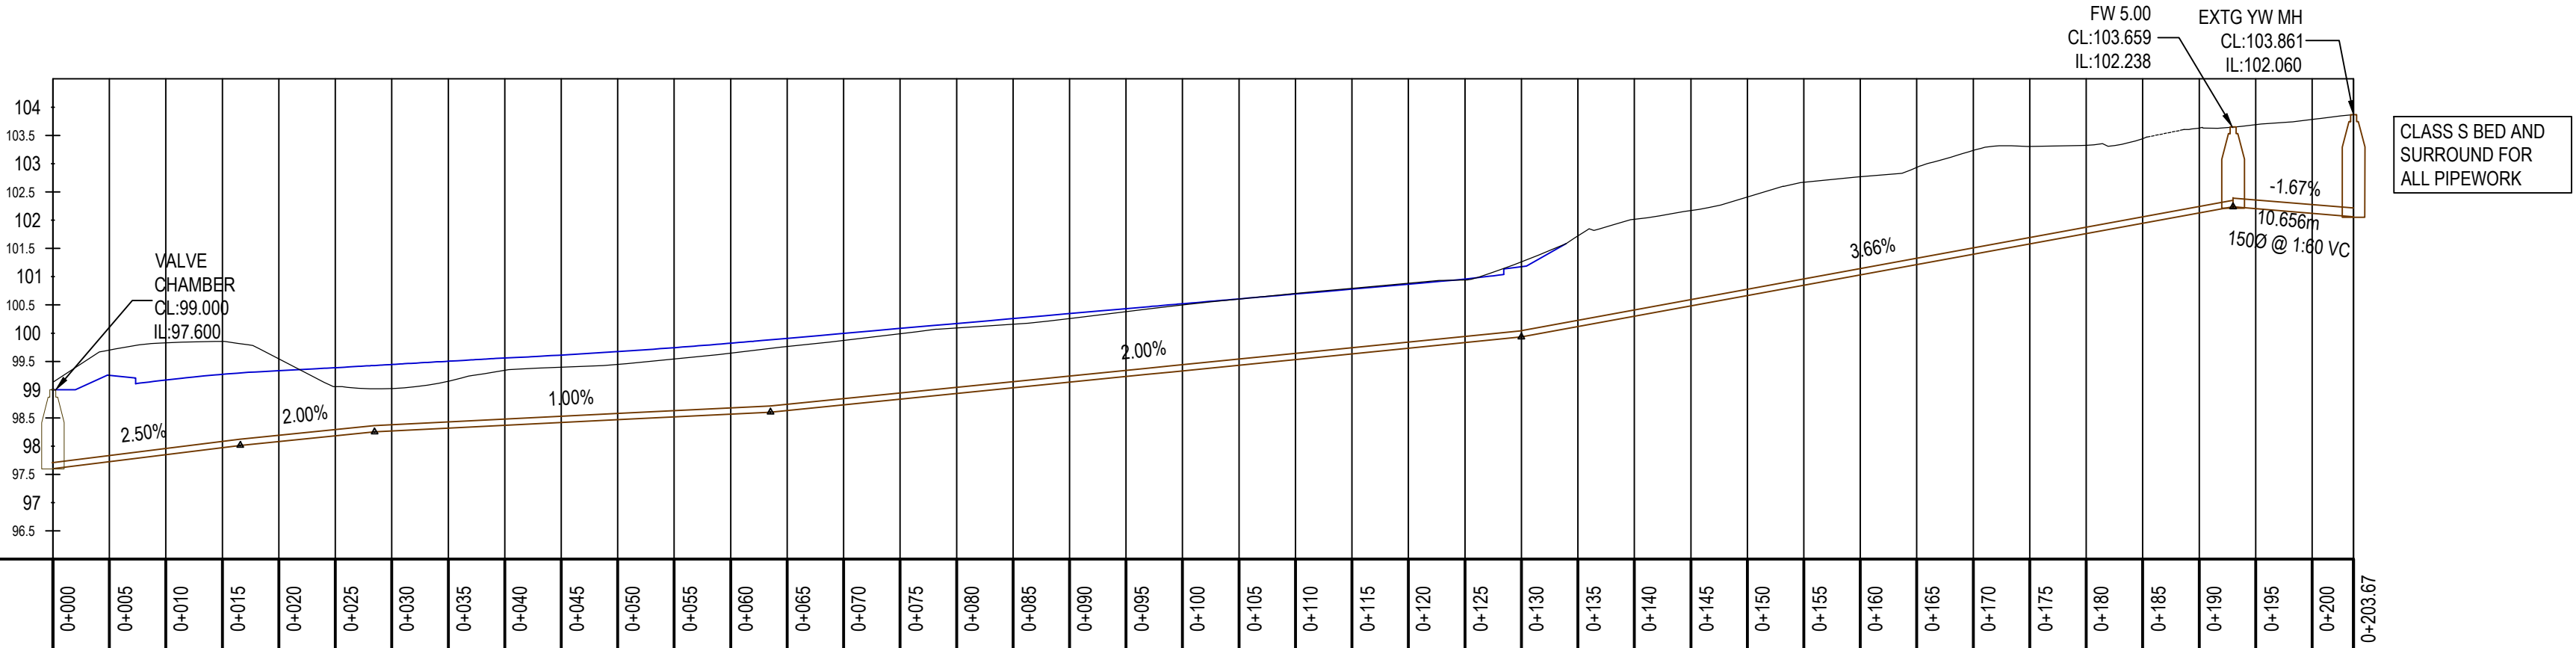

CHAINAGE	0+000	0+005	0+010	0+015	0+020	0+025	0+030	0+035	0+040	0+045	0+050	0+055	0+060	0+065	0+070	0+075	0+080	0+085	0+090	0+095	0+100	0+105	0+110	0+115	0+120	0+125	0+130	0+135	0+140	0+145	0+150	0+155	0+160	0+165	0+170	0+175	0+180	0+185	0+190	0+195	0+200	0+203.67	
