



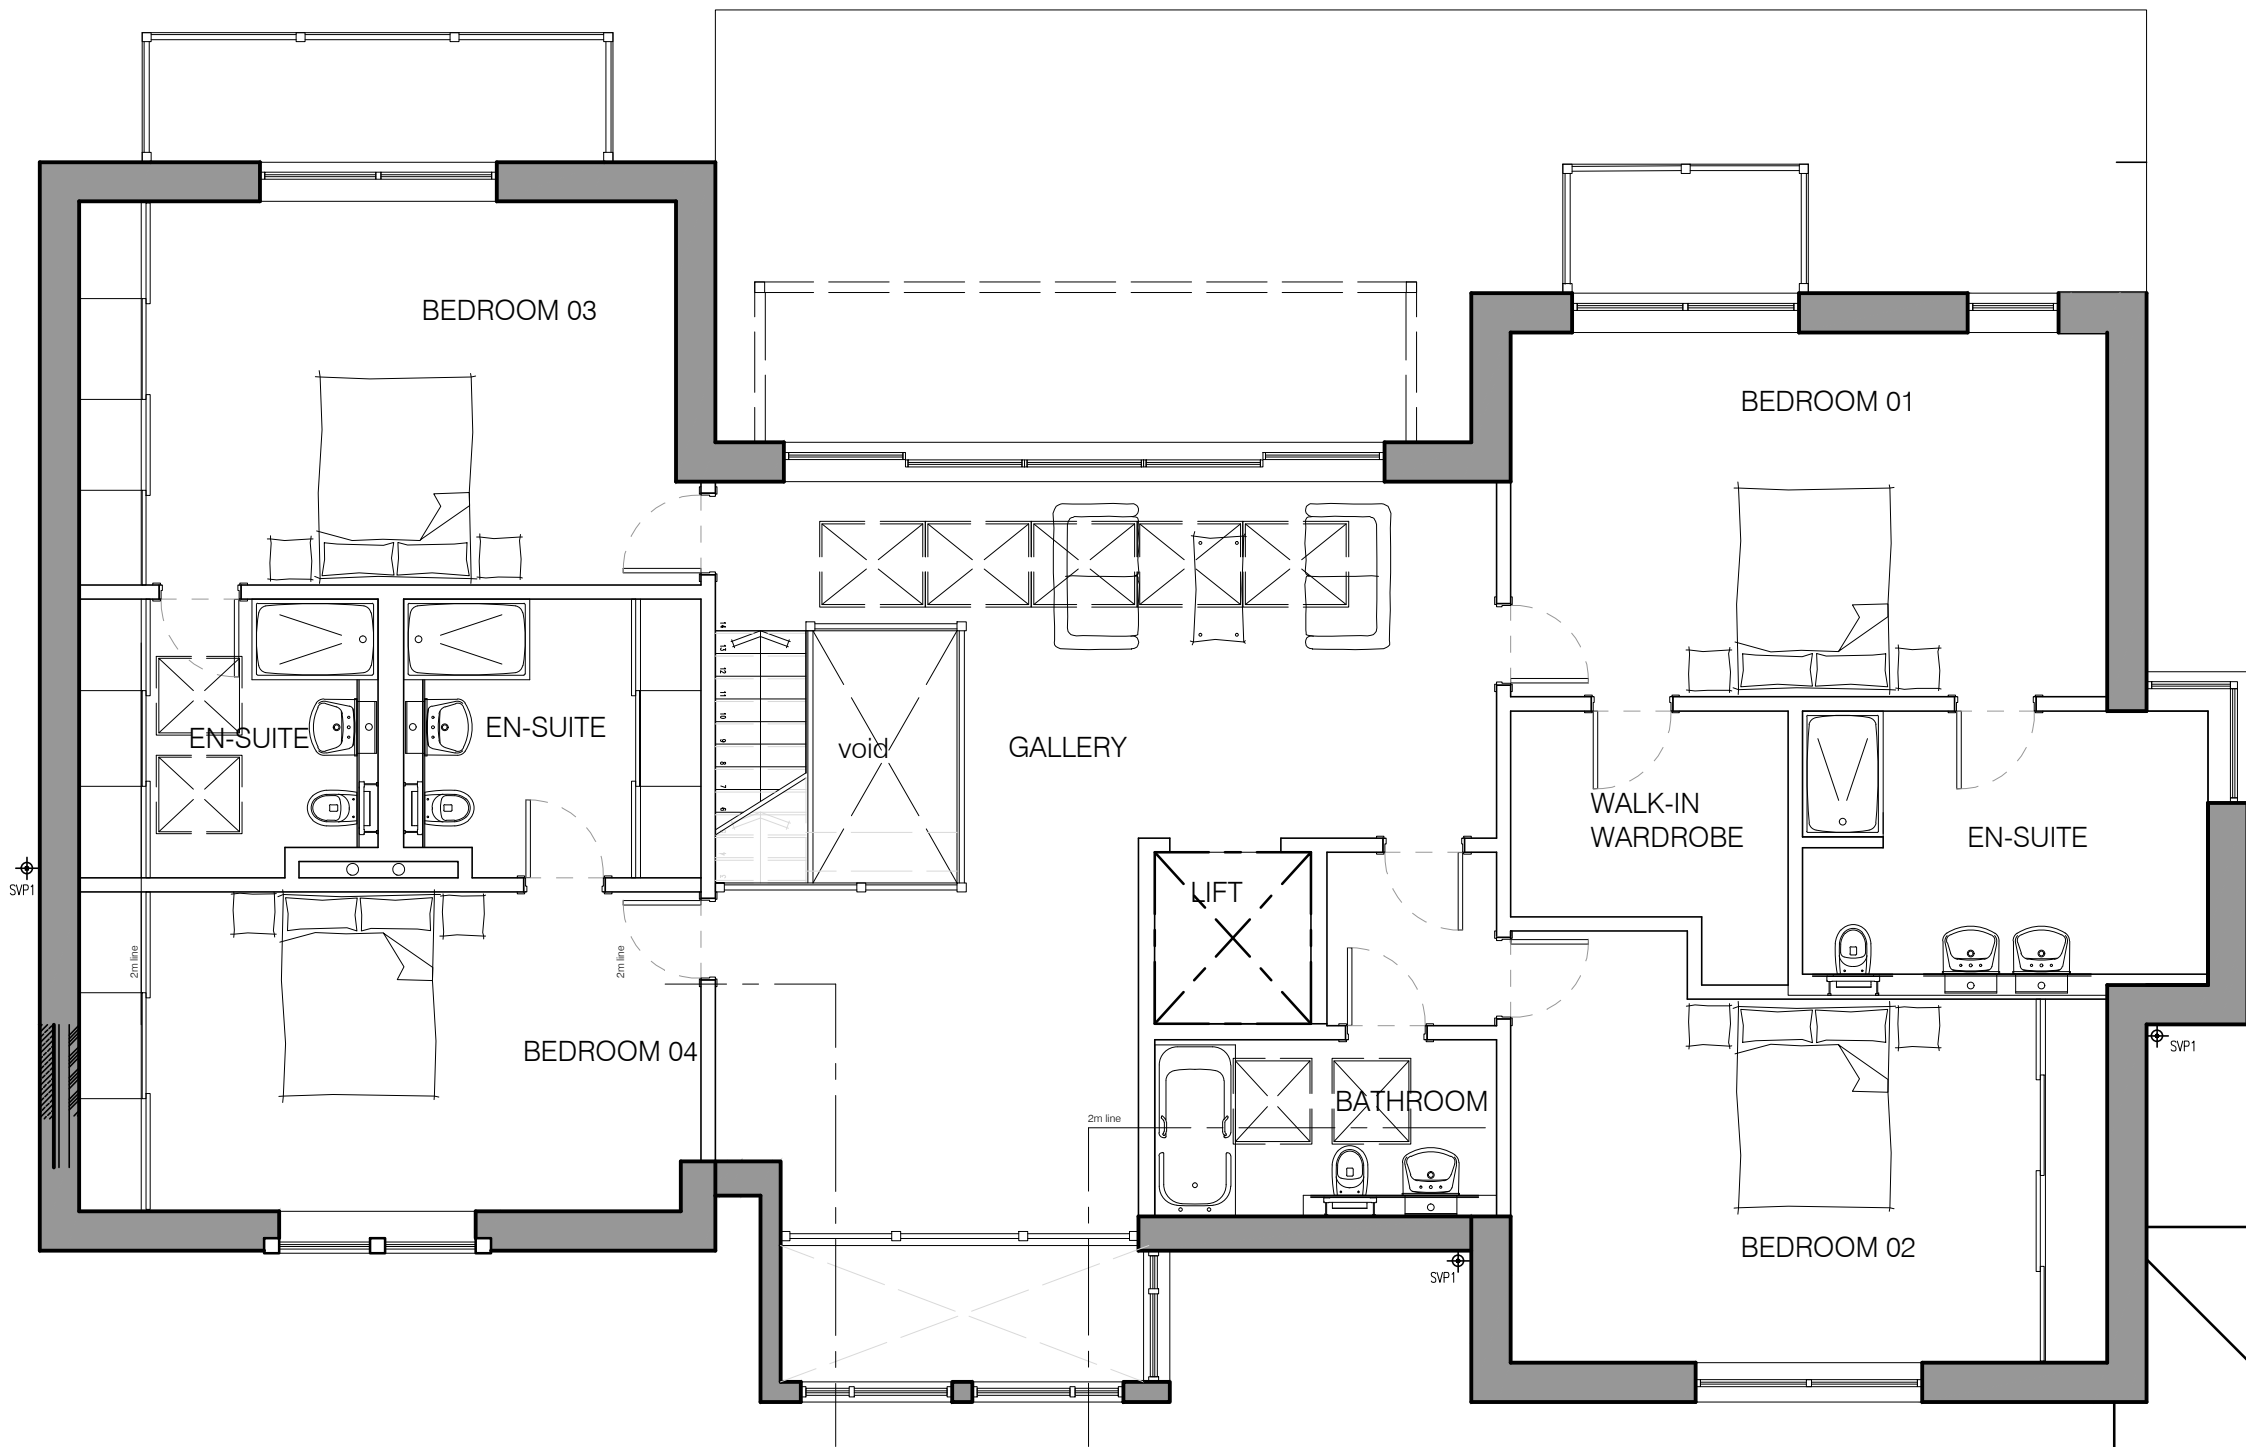

FIRST FLOOR

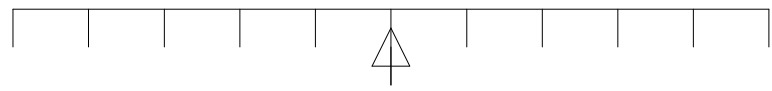