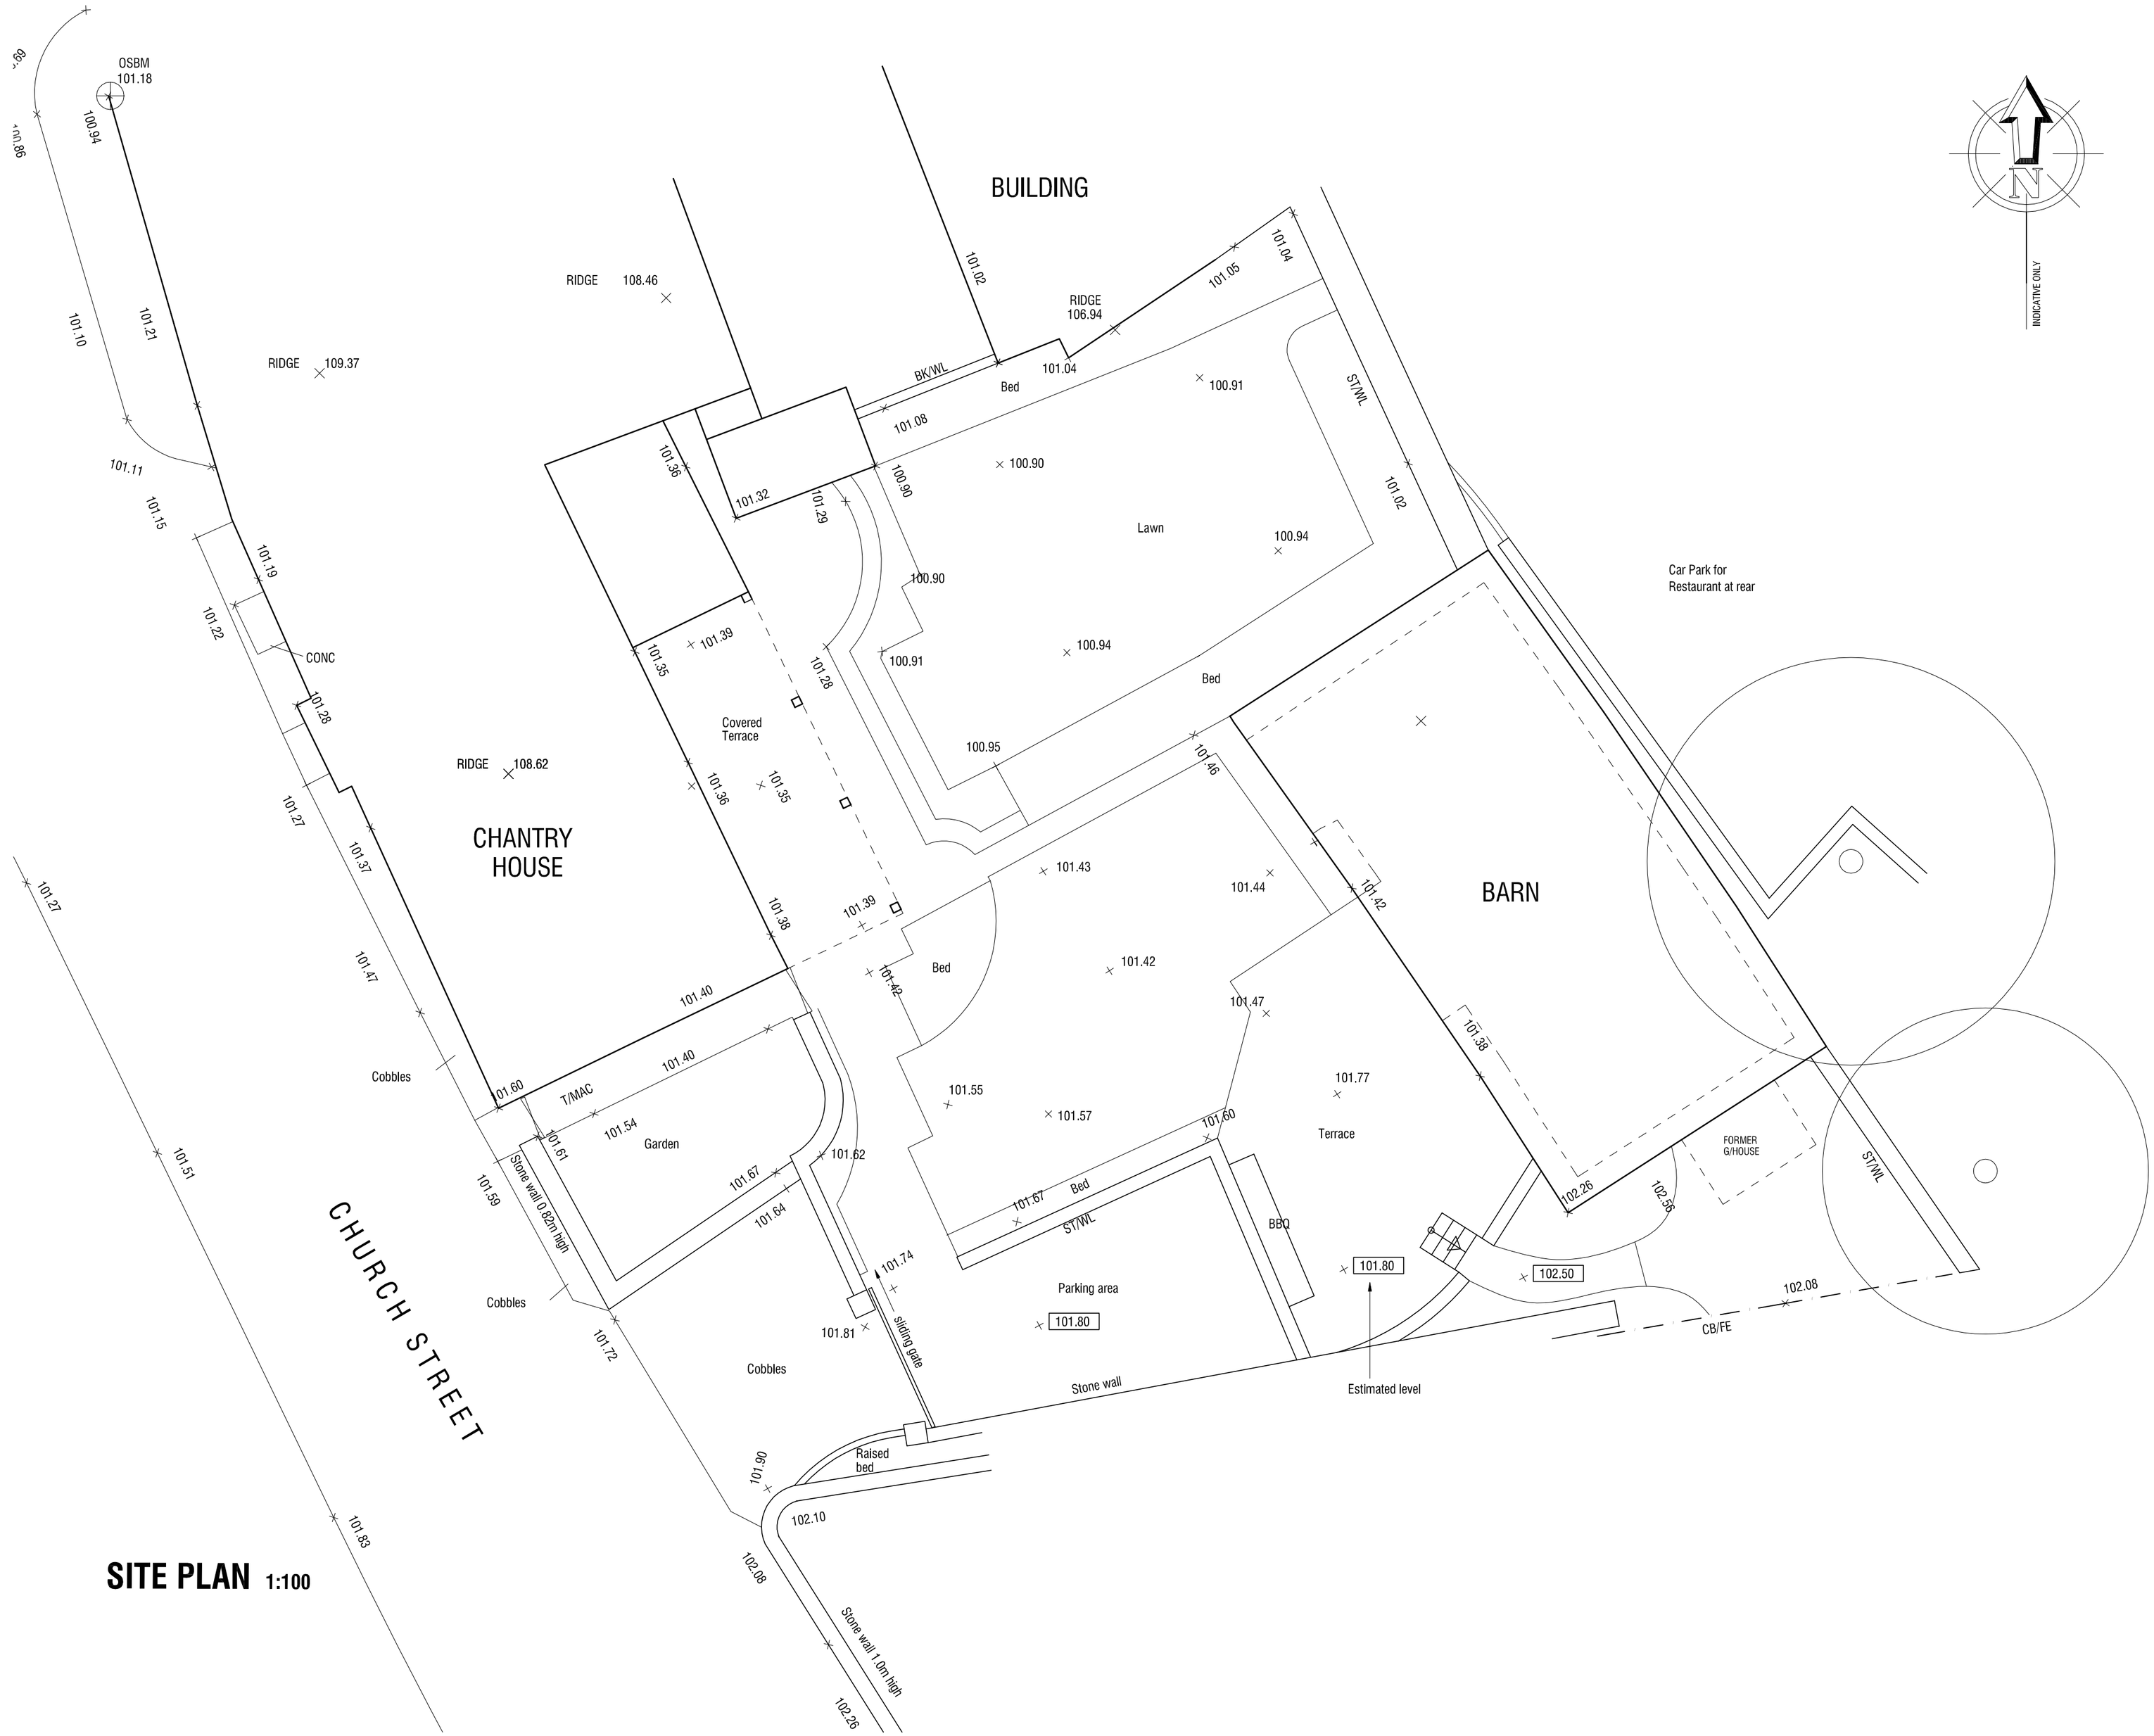

SITE PLAN 1:100

KEY

Kerblines
Road edges Paths Foundations Bases etc.
Buildings
Walls
Hedgerows
Limits of Bushes Canopies Scrub
Fence - PM Post & Mesh; CB Close boarded; PW Post & Wire; PR Post & Rail; I/R Iron Railings
Batters
Overhead Powerlines
Gate
Spot level
Tree

BB	Bellsha beacon	PP	Petrol pump
BOL	Bollard	RE	Rodding eye
BIN	Litter bin	RP	Reflector post
BS	Bus stop	RS	Road sign
BT	British Telecom IC	RWP	Rain water pipe
CATV	Cable Television cover	SP	Spring
DR	Drain	ST	Stop tap
DS	Direction Sign	SV	Stop valve
ECAB	Electrical Cable Marker	STAY	Cable stay
ELEC	Electrical IC	TCB	Telephone call box
EP	Elec. pole	TL	Traffic light
FT	Floodlight	TP	Telegraph pole
FP	Flagpole	VP	Vent pipe
GPOS	Gate post	WM	Water meter
G	Gully	WO	Water outlet
GAS	Gas valve	UTL	Unable to Lift
FH	Hydrant		
IC	Inspection Cover	BL 33.58	Bed level
KO	Kerb outlet	CL 32.56	Cover level
LB	Letter box		
LC	Lamp column	FL 36.52	Floor level
MkI	Utility marker		
MY	Mercury Telecom IC	IL 36.59	Invert level
NP	Name plate		
PM	Parking meter	SL 37.54	Soffit level
P	Post	TL 36.45	Threshold level
		WL 36.24	Water level

STATION CO-ORDINATES

STN1,1000.000,1000.000,102.147M
STN2,1021.211,974.722,103.543M
STN3,988.894,1020.695,101.351M
STN4,1014.105,1016.523,101.462M

ALL LEVELS RELATED TO
OSBM VALUE 101.18M
LOCATED ON CHURCH STREET
POST OFFICE

REVISIONS

REV A - 20.09.2016
SURVEY UPDATED BY MBOOTH DESIGN

SCALE = 1:100

Survey Site Services
Consulting Engineers, Designers, Surveyors

Survey and Site Services,
26 Huddersfield Road
Barnsley.
South Yorkshire.
S75 1DL
Tel and Fax (01226) 289177

Surveyed for:

CHANTRY HOUSE
CHURCH STREET
CAWTHORNE
SITE SURVEY

Surveyed MJT	Processed MJT	Drawn MJT	Checked VHM
Drg.No. B251/S/1-A		Date 25/02/04	