




PROPOSED (part) FRONT ELEVATION




PROPOSED (part) REAR ELEVATION




PROPOSED SIDE ELEVATION

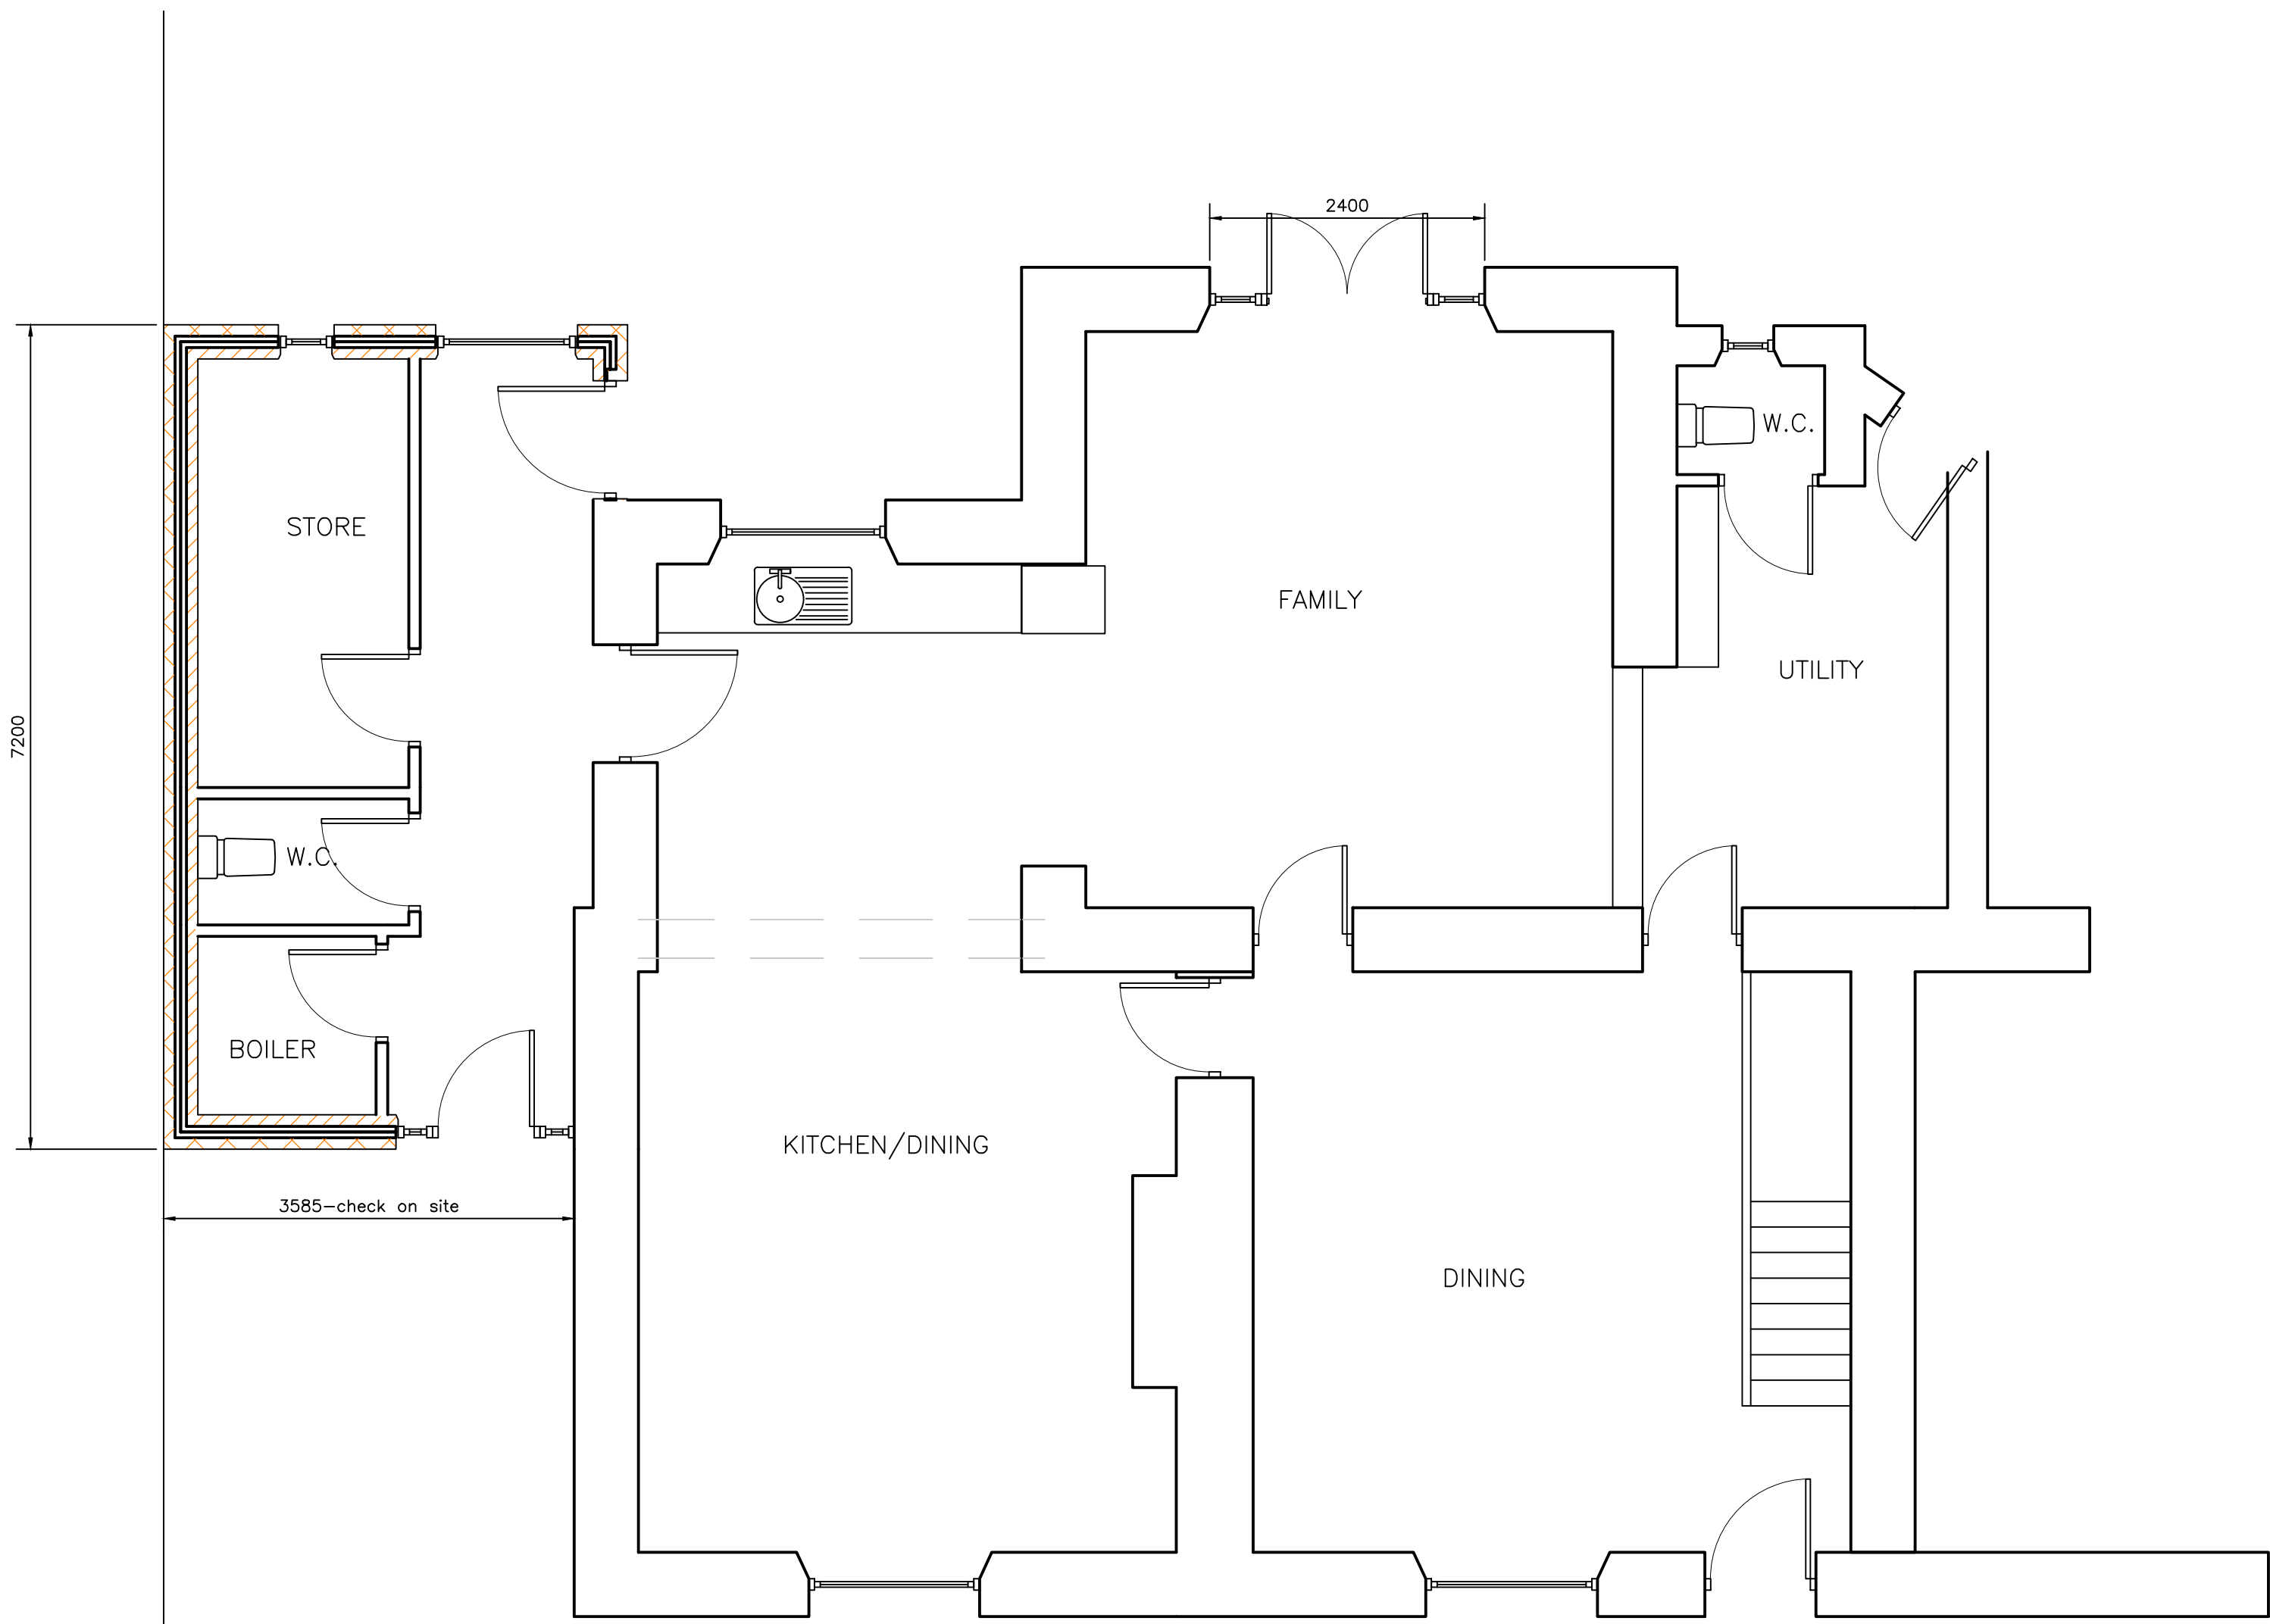

PROPOSED (part) GROUND FLOOR PLAN

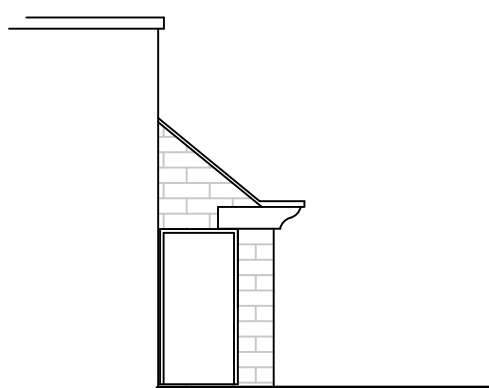

PROPOSED SIDE ELEVATION

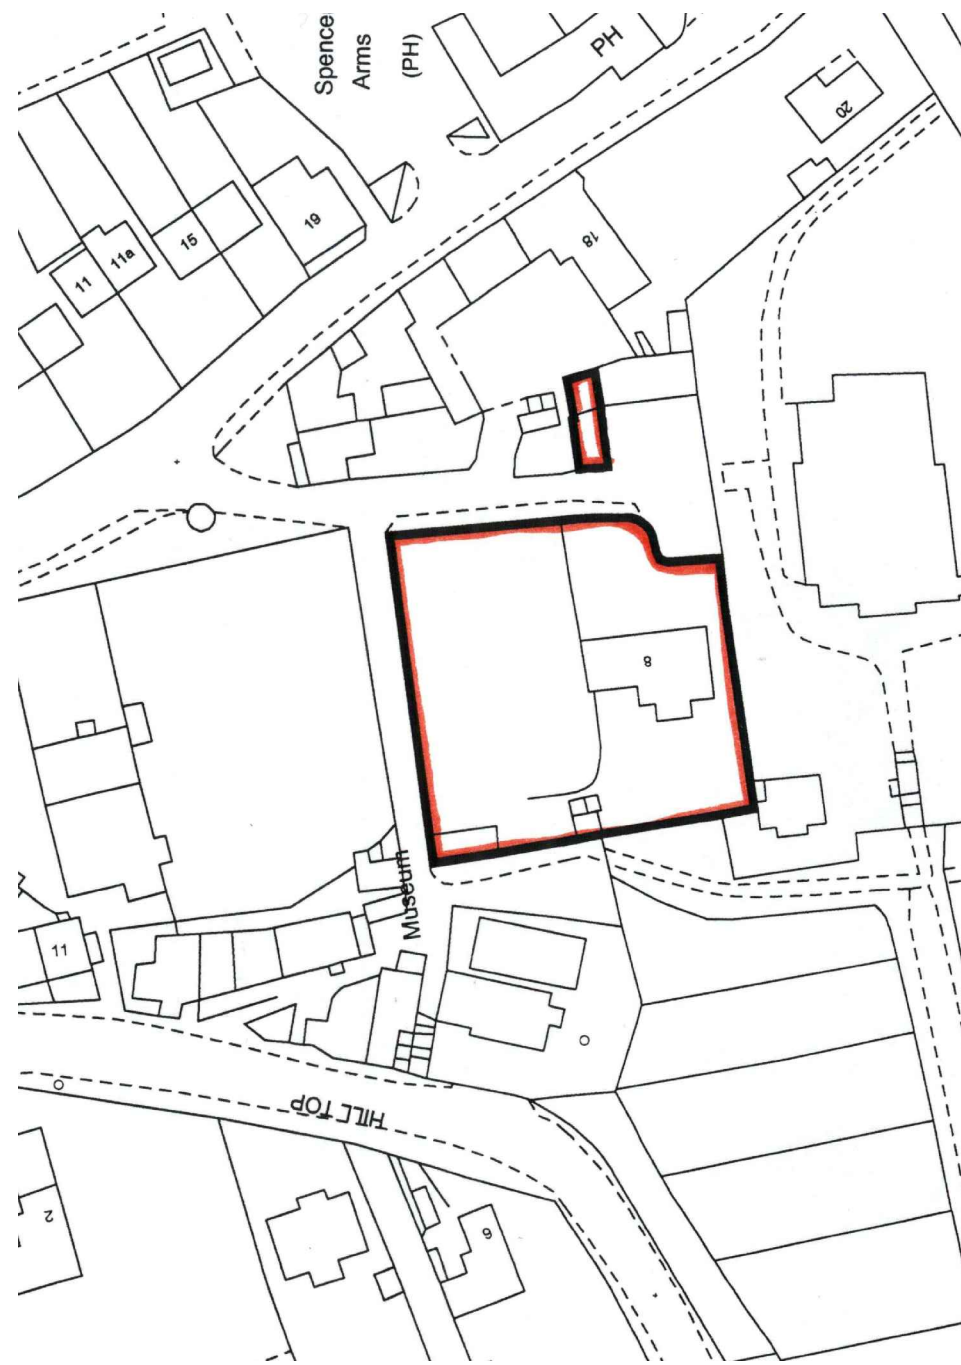

LOCATION PLAN 1:1250

Rev A Extension reduced in length 29/08/15

Actual depth of foundations to be determined on site.
All work to be to the satisfaction of the local authority.
All dimensions to be checked on site and any discrepancies
must be notified immediately.
All dimensions are in millimetres unless otherwise stated.
Information given on this drawing is subject to local
authority approval.
Do not scale this drawing.

PROJECT
MANAGEMENT
services

CHARTERED BUILDING CONSULTANTS

4 HUDDERSFIELD ROAD, BARNSELY, SOUTH YORKSHIRE S70 2LT
TELEPHONE (01226) 286276
FAX (01226) 731265 E-mail: info@pmsdesign.co.uk

CLIENT

KATE RUSBY
EXISTING LAYOUTS

PROJECT
8 CHURCH STREET
CAWTHORNE

FILE NAME	DWG.No	SCALE	DATE	DRAWN	REV.
Kate_rusby_01.dwg	2416/02	1:100 1:50	29-06-15	DE	A