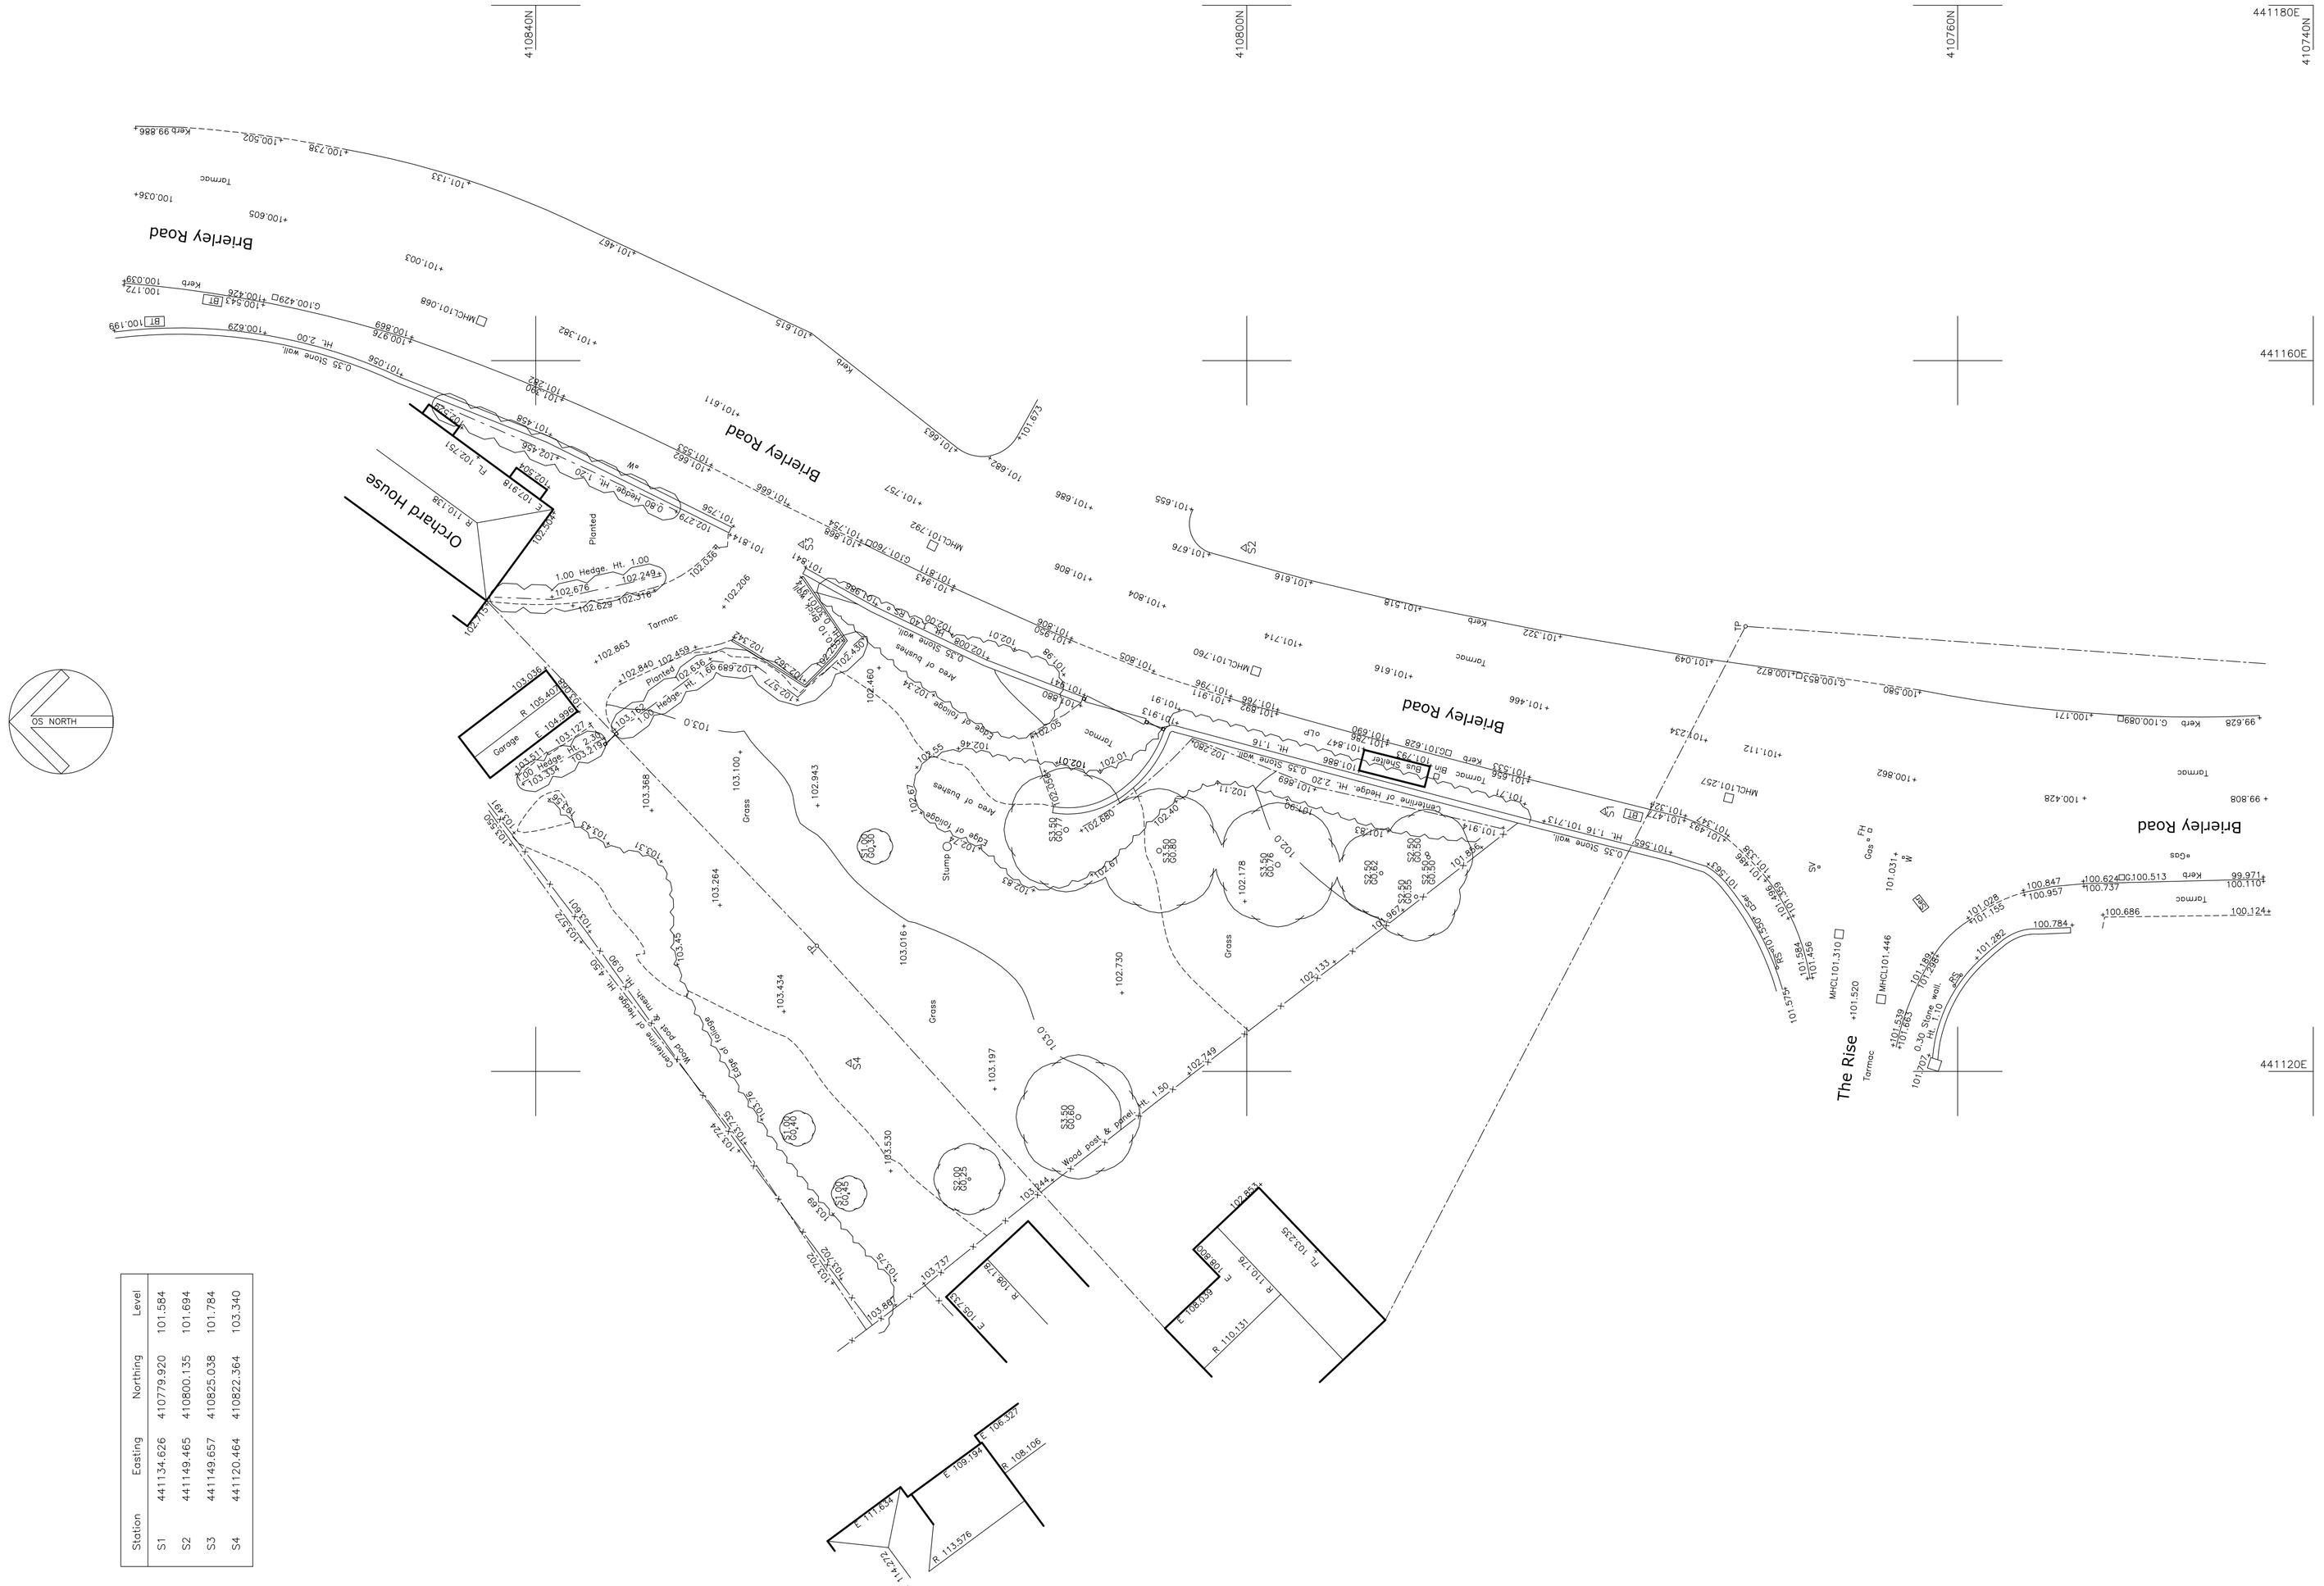



| Station | Easting | Northing | Level |
|---|---|---|---|
| S1 | 441134.626 | 410779.920 | 101.584 |
| S2 | 441149.465 | 410800.135 | 101.694 |
| S3 | 441149.657 | 410825.038 | 101.784 |
| S4 | 441120.464 | 410822.364 | 103.340 |

HAYCOCK & TODD

LAND SURVEY CONSULTANTS•ARCHITECTURAL SURVEYORS

The Hollies, 43 Church Street, Royston, Barnsley, S71 4QU

T : 01226 709630 F : 01226 709631

E : info@land-surveying.co.uk W : land-surveying.co.uk

LEGEND

Manhole shown thus; Inspection Cover; Lamphole; Gully; Lamppost; Telegraph Post; Electricity Poles; Road Traffic Signs; Traffic Lights; General Post Office; Post Office Telephones; Fire Hydrant; Safety Valve; Stopcock Water; Stopcock Gas; Unknown Stoptap

Spot Level; Kerb Line; Fence Line; Hedge Line; Contours 5m interval; Contours 1m interval; Tree Spread; Girth; Cover Level; Invert Level; Foul Drain; Surface Water; Unknown Service; Survey Station

Floor Level; Height floor to structural soffit; Height floor to false ceiling; Height floor to sill; Height of window; Height of Door; Height floor to underside of Beam; Vent; Fall Pipe; Sky Light; Water Closet; Sink; Boxed Column; Shop fitting or cladding

# SITE SURVEY

## ORCHARD HOUSE, BRIERLEY ROAD BRIERLEY, BARNSLEY.

Sheet Diagram

Datum: GRID– Related to Ordnance Survey using One Point Localisation on Station S2, Orientation at OS Grid North. LEVEL– Related to Ordnance Survey by connection to the OS Active Network by G.P.S

Sheet 1 of 1; Surveyed by SH; Drawn by SH; Checked by PBT

Survey Job No. S7945; Scale 1/200; Date of Survey September 2012

S7945