




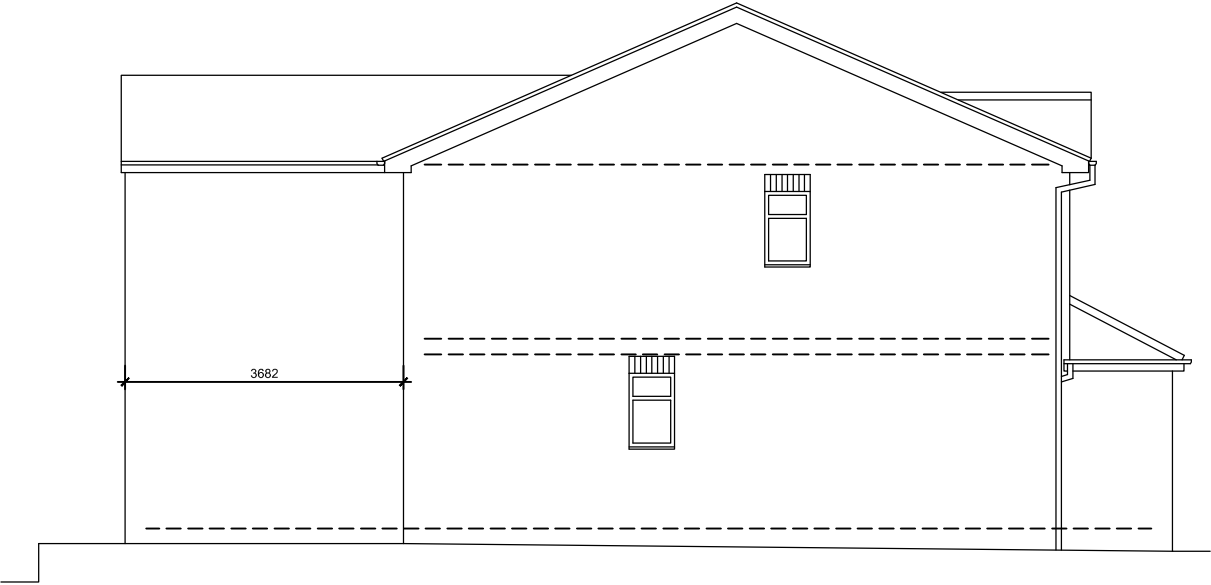


Proposed Side Elevation
2 storey

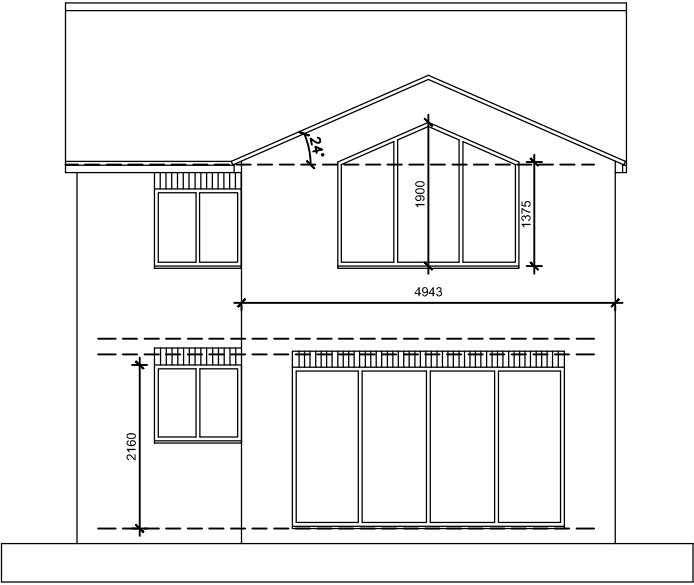

Proposed Rear Elevation
2 storey

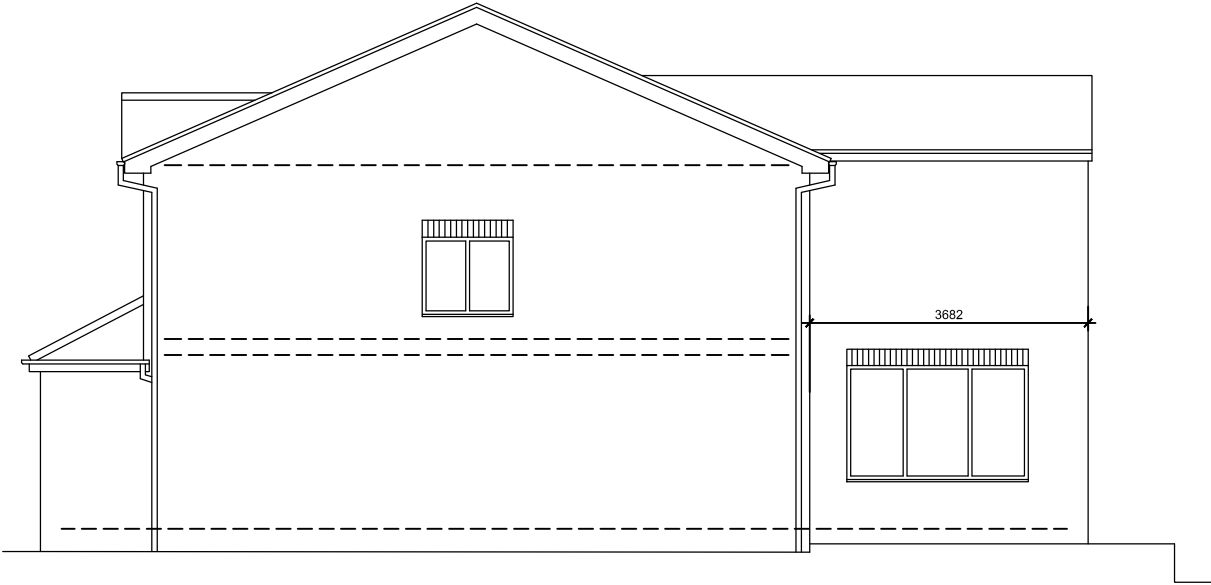

Proposed Side Elevation
2 storey

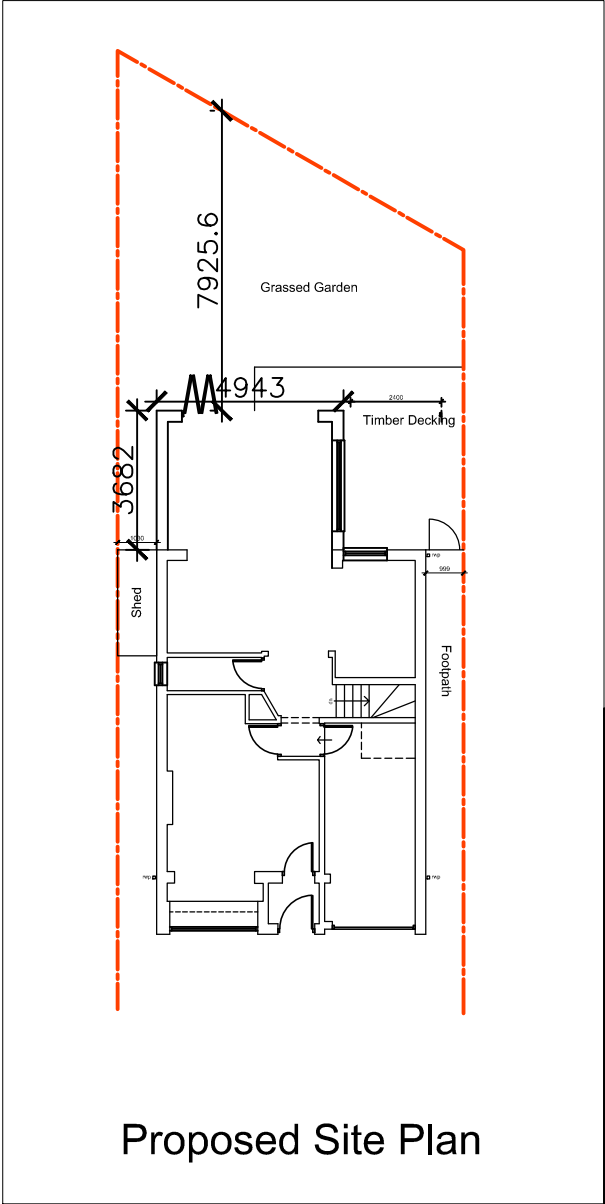

Proposed Site Plan

A		Alternative elevations removed and updated following client comments.		09/08/16
Revision		Project		
		Extension to 15 Hannas Royd		
		Title		
		Site plan, Elevations & Alternatives As Proposed		
Scale		1:100 & 1:200 @ A3	Date	06/2016
Drawing Number		261-04	Revisions	A
		All work to be in accordance with the Building Regulations and relevant codes of practice.		
		The contractor to check all dimensions on site and use in scale from this drawing. Any discrepancies are to be notified immediately.		
		This drawing is copyright:		
		Michaela Nash Architect		
		20, Radcliffe View Heritage Village Leeds West Yorkshire LS10 4UT Tel: 0113 2723822 michaelanash@talktalk.net		