




Front

MATCHING CONC INTERLOCKING
BROWN DOUBLE ROMAN
TILES.



Rear

150mm (MIN.) UPSTAND TO
CODE 4 - LEAD FLASHING

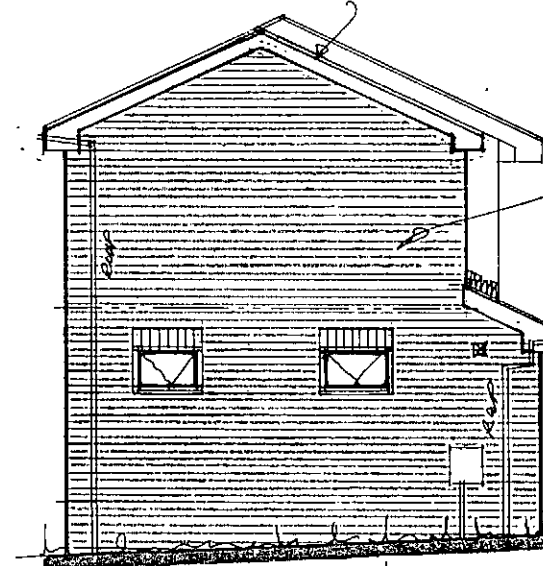

Side

MATCHING BUFF
DRAGWIRE BRICKWORK
WITH MATCHING
SOLDER CONCRETE
ABOVE AS SHOWN.

Rev	Notes	Date

**Garry
Greetham
Associates Ltd**
Residential
Design Consultant
Westwood House
18 Carr. Lane
Tankersley
Barnsley S75 3BE
Tel(01226)746573

PROJECT Various Extensions

CLIENT Mrs. J. Hewitt

TITLE Proposed Elevations

ADDRESS 1 Ravenshaw Close,
Redbrook, Barnsley. S75 2QS

DRAWN BY ggg

SCALE 1:100 DATE July14

DRAWING No 794-03 REV

Member of the Chartered Institute
of Architectural Technologists