



LEGEND

	MADE GROUND		MADE GROUND
	CLAY		GLACIAL TILL
	SILT		
	SAND		
	GRAVEL		
	SANDSTONE		
	MUDSTONE		
	SILTSTONE		
	COAL		

NOTE


A combination of the symbols denotes a composite soil type.
Ground conditions between trial pits/boreholes should be regarded as approximate only and may be different on site.
Refer to trial pit/borehole logs for detailed soil descriptions

P = Piezometer

Water level in Piezometer

Rise in water level after 20 minutes monitoring period

GLADEDALE (SOUTH YORKSHIRE) LTD.				GEOLOGICAL CROSS SECTION A - A' FIGURE 7	
Project NORTH GAWBER COLLIERY SITE, BARNSELY				Drawing No SOA/07053/07	
Scale 1 : 250 VERTICAL 1 : 500 HORIZONTAL				Status FINAL	
Ground Investigation Report				Prepared by Dermot's Business Centre Consultants Ltd 01659 410000	
Drawn JCF	Date MAR 08	Checked DUL	Released MJD	Geotechnical and Environmental Consultants S C O T T O C K E R T Y A S S O C I A T E S	

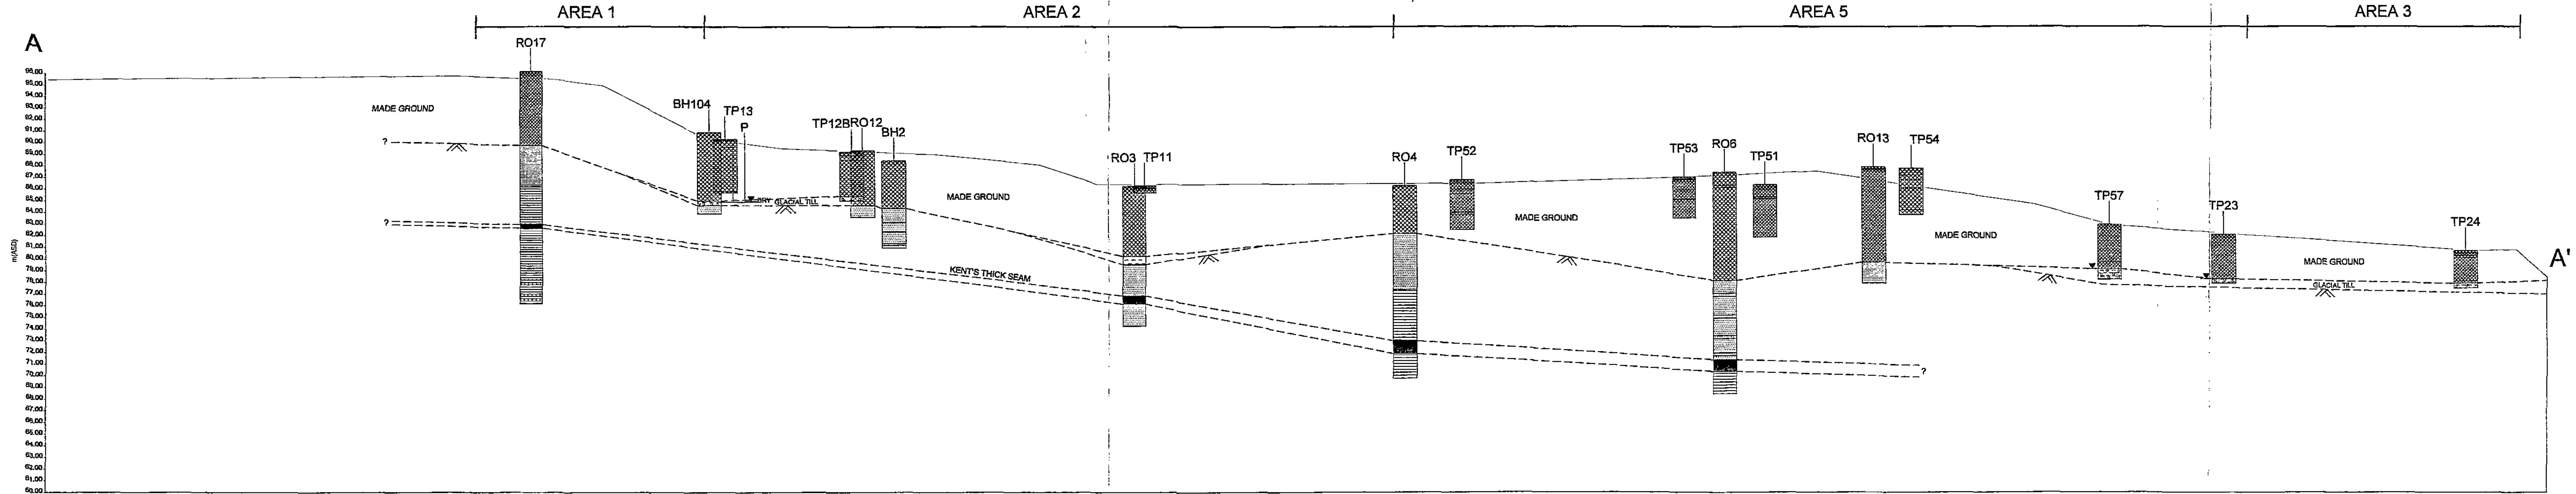

LEGEND

	MADE GROUND		MADE GROUND
	CLAY		GLACIAL TILL
	SILT		
	SAND		
	GRAVEL		
	SANDSTONE		
	MUDSTONE		
	SILTSTONE		
	COAL		


NOTE

A combination of the symbols denotes a composite soil type.
Ground conditions between trial pits/boreholes should be regarded as approximate only and may be different on site.
Refer to trial pit/borehole logs for detailed soil descriptions

P = Piezometer

- Water level in Piezometer
- Rise in water level after 20 minutes monitoring period

GLADEDALE (SOUTH YORKSHIRE) LTD.				GEOLOGICAL CROSS SECTION B-B' FIGURE 8	
NORTH GAWBER COLLIERY SITE, BARNSELEY				Drawing No.	SDA/07053/08
GROUND INVESTIGATION REPORT				Scale	1 : 250 VERTICAL 1 : 500 HORIZONTAL
				Status	FINAL
Drawn	Use	Checked	Passed	Geotechnical Services Centre Grand Business Park Leeds, LS29 7BQ	
JCF	MAR 08	DJL	MJD	Geotechnical and Environmental Consultants	

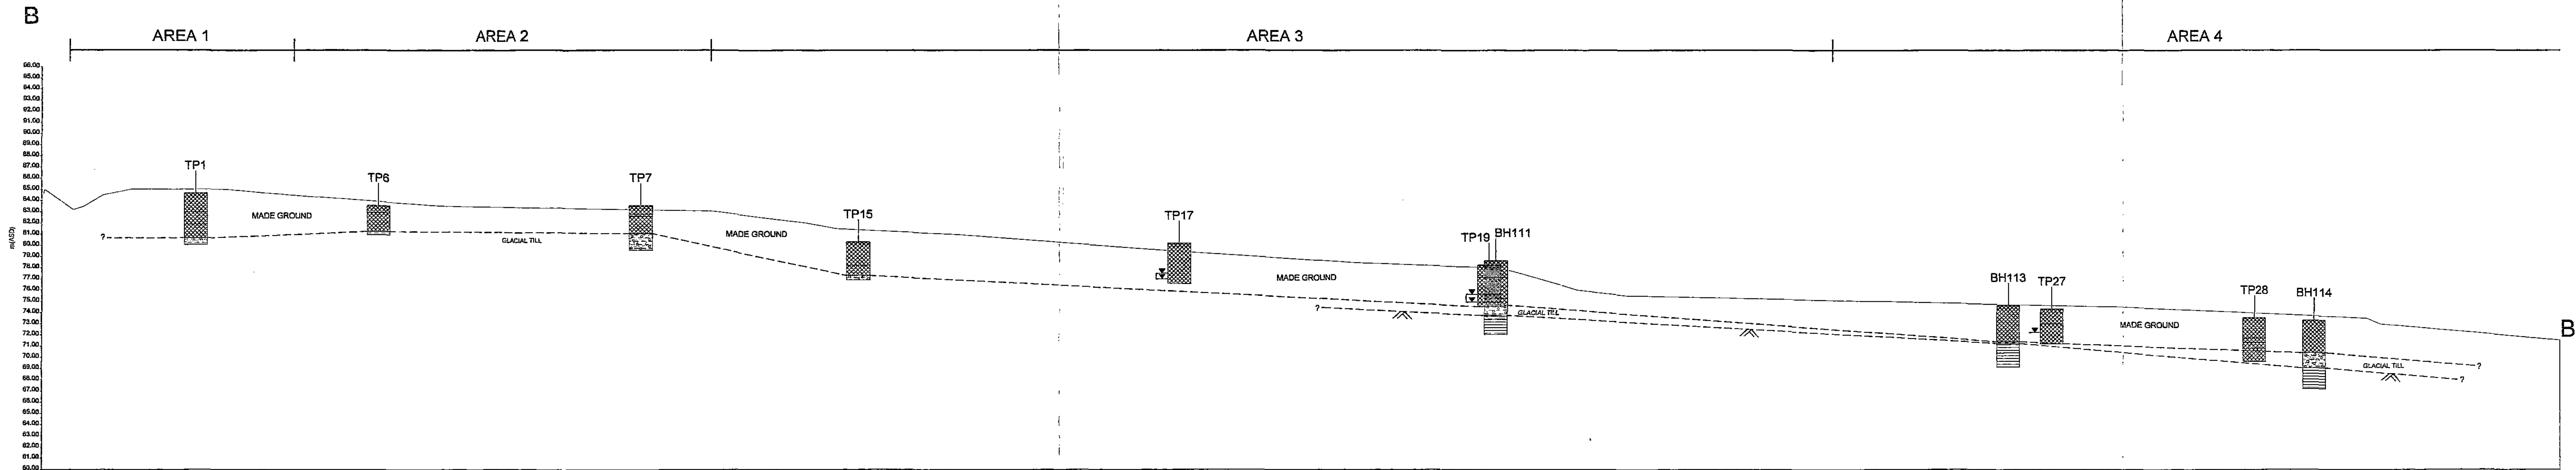

LEGEND

	MADE GROUND		MADE GROUND
	CLAY		GLACIAL TILL
	SILT		
	SAND		
	GRAVEL		
	SANDSTONE		
	MUDSTONE		
	SILTSTONE		
	COAL		

NOTE


A combination of the symbols denotes a composite soil type.
Ground conditions between trial pits/boreholes should be regarded as approximate only and may be different on site.
Refer to trial pit/borehole logs for detailed soil descriptions

P = Piezometer

Water level in Piezometer

Rise in water level after 20 minutes monitoring period

GLADEDALE (SOUTH YORKSHIRE) LTD.				GEOLOGICAL CROSS SECTION C - C'	
Project: NORTH GAWBER COLLIERY SITE, BARNSELEY				Drawing No: SDA/07053/09	
Scale: 1:250 VERTICAL 1:500 HORIZONTAL				Status: FINAL	
Ground Investigation Report				Geotechnical and Environmental Consultants	
Drawn: JCF	Check: MAR 08	Design: DJL	Project: MJD	Geotechnical and Environmental Consultants	

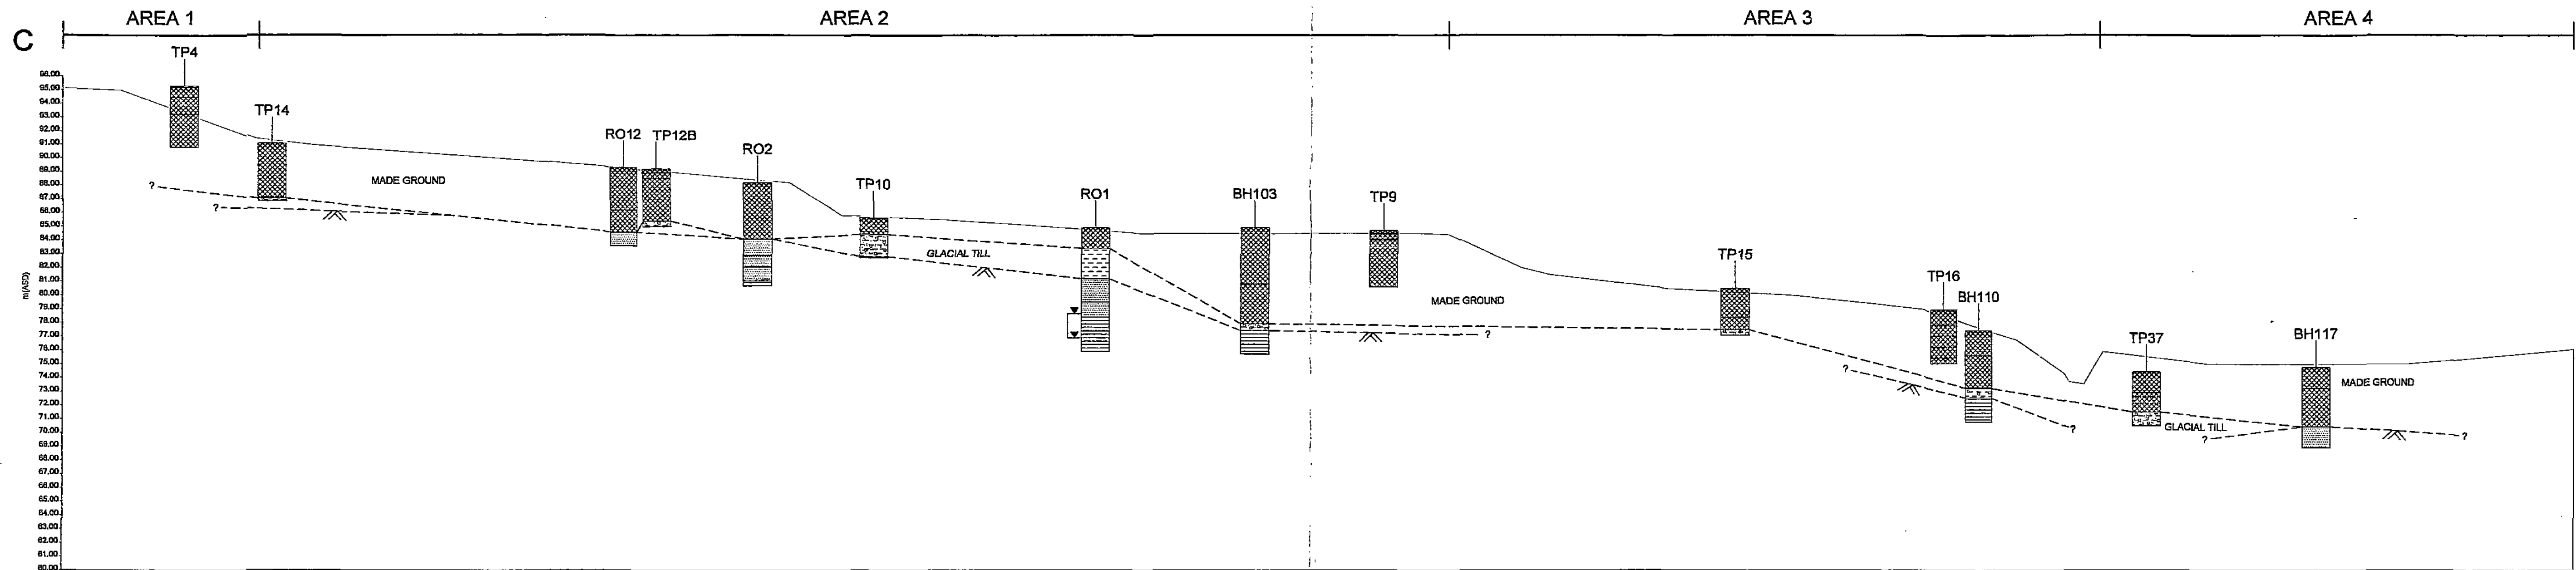

LEGEND

	MADE GROUND		MADE GROUND
	CLAY		GLACIAL TILL
	SILT		
	SAND		
	GRAVEL		
	SANDSTONE		
	MUDSTONE		
	SILTSTONE		
	COAL		

NOTE


A combination of the symbols denotes a composite soil type.
Ground conditions between trial pits/boreholes should be regarded as approximate only and may be different on site.
Refer to trial pit/borehole logs for detailed soil descriptions



P = Piezometer

Water level in Piezometer

Rise in water level after 20 minutes monitoring period


Client GLADEDALE (SOUTH YORKSHIRE) LTD.				Drawing Title GEOLOGICAL CROSS SECTION D - D' FIGURE 10		
Project NORTH GAWBER COLLIERY SITE, BARNSELY GROUND INVESTIGATION REPORT				Drawing No. SDA/07053/10		
				Scale 1 : 250 VERTICAL : 1 : 500 HORIZONTAL		
				Status FINAL		
Drawn JCF	Site MAR 08	Checked DJL	Revised MJD	Designation Geotechnical Services Centre Ge		

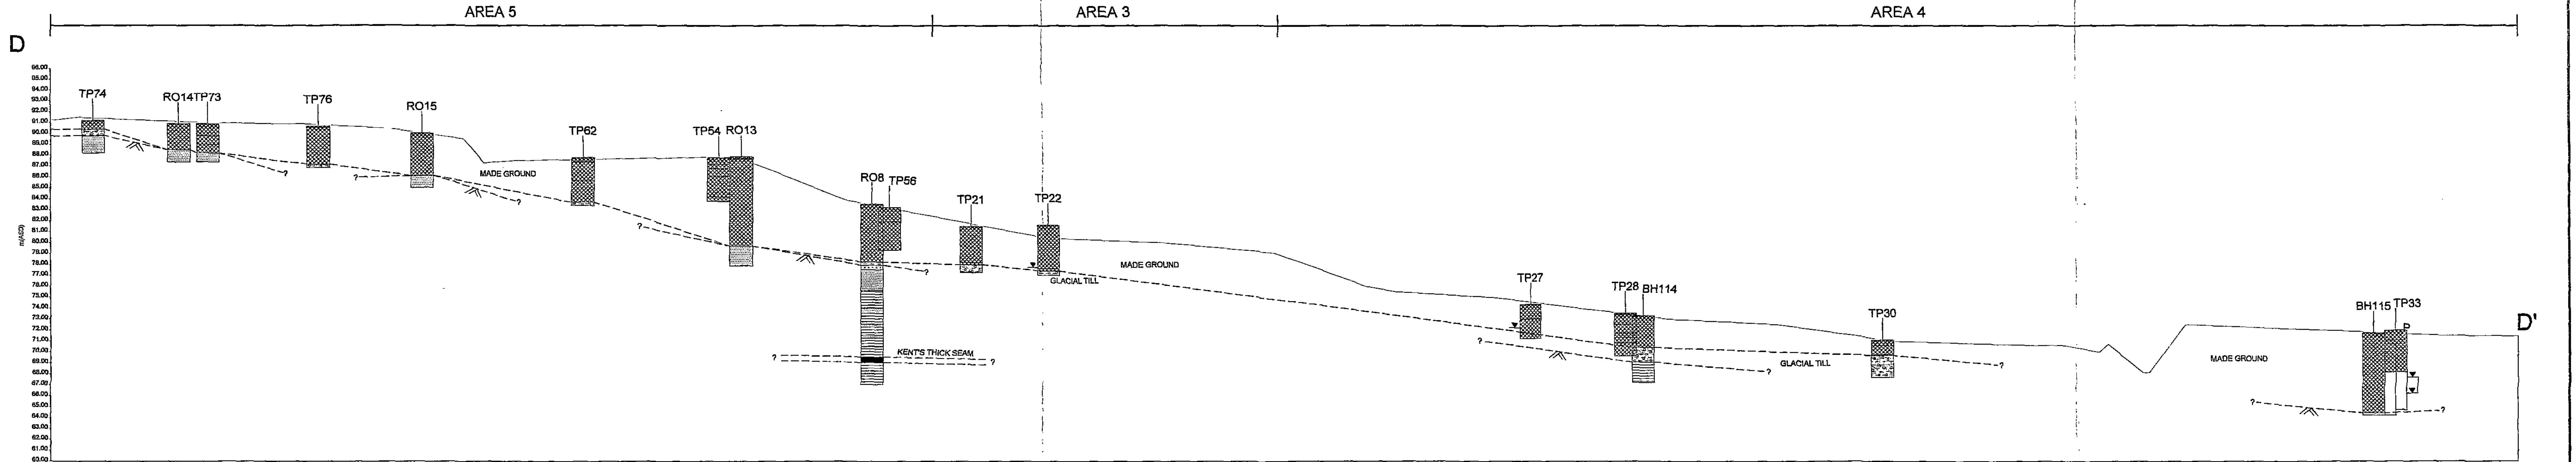

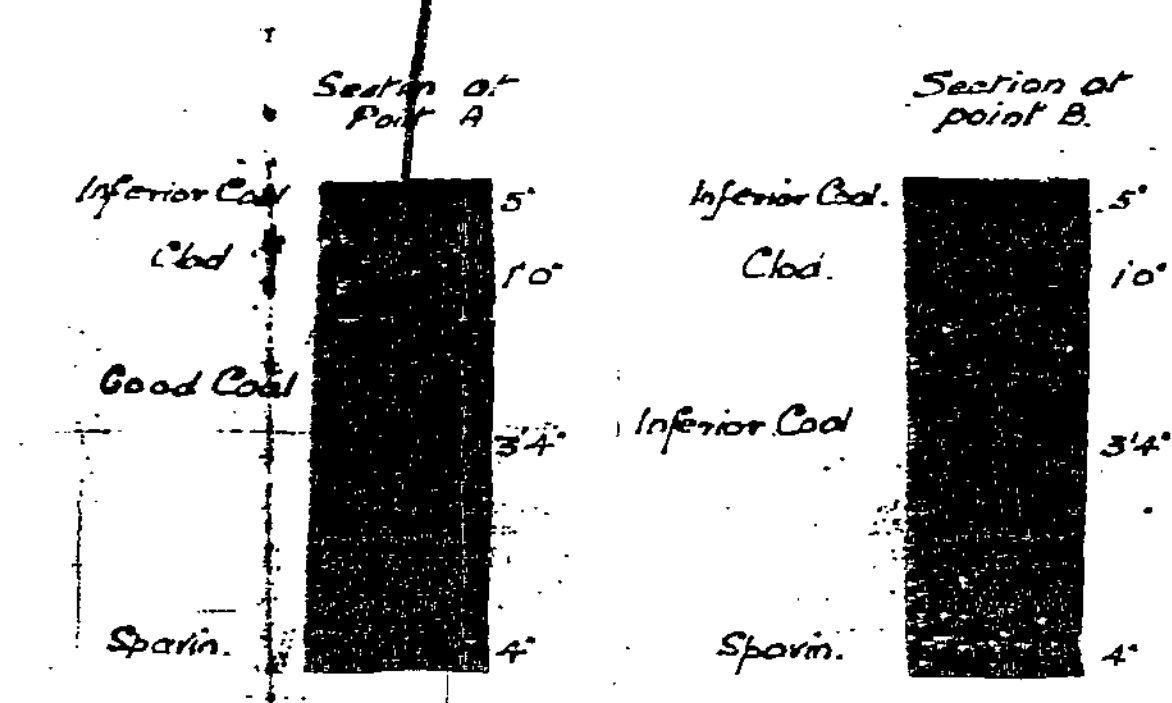
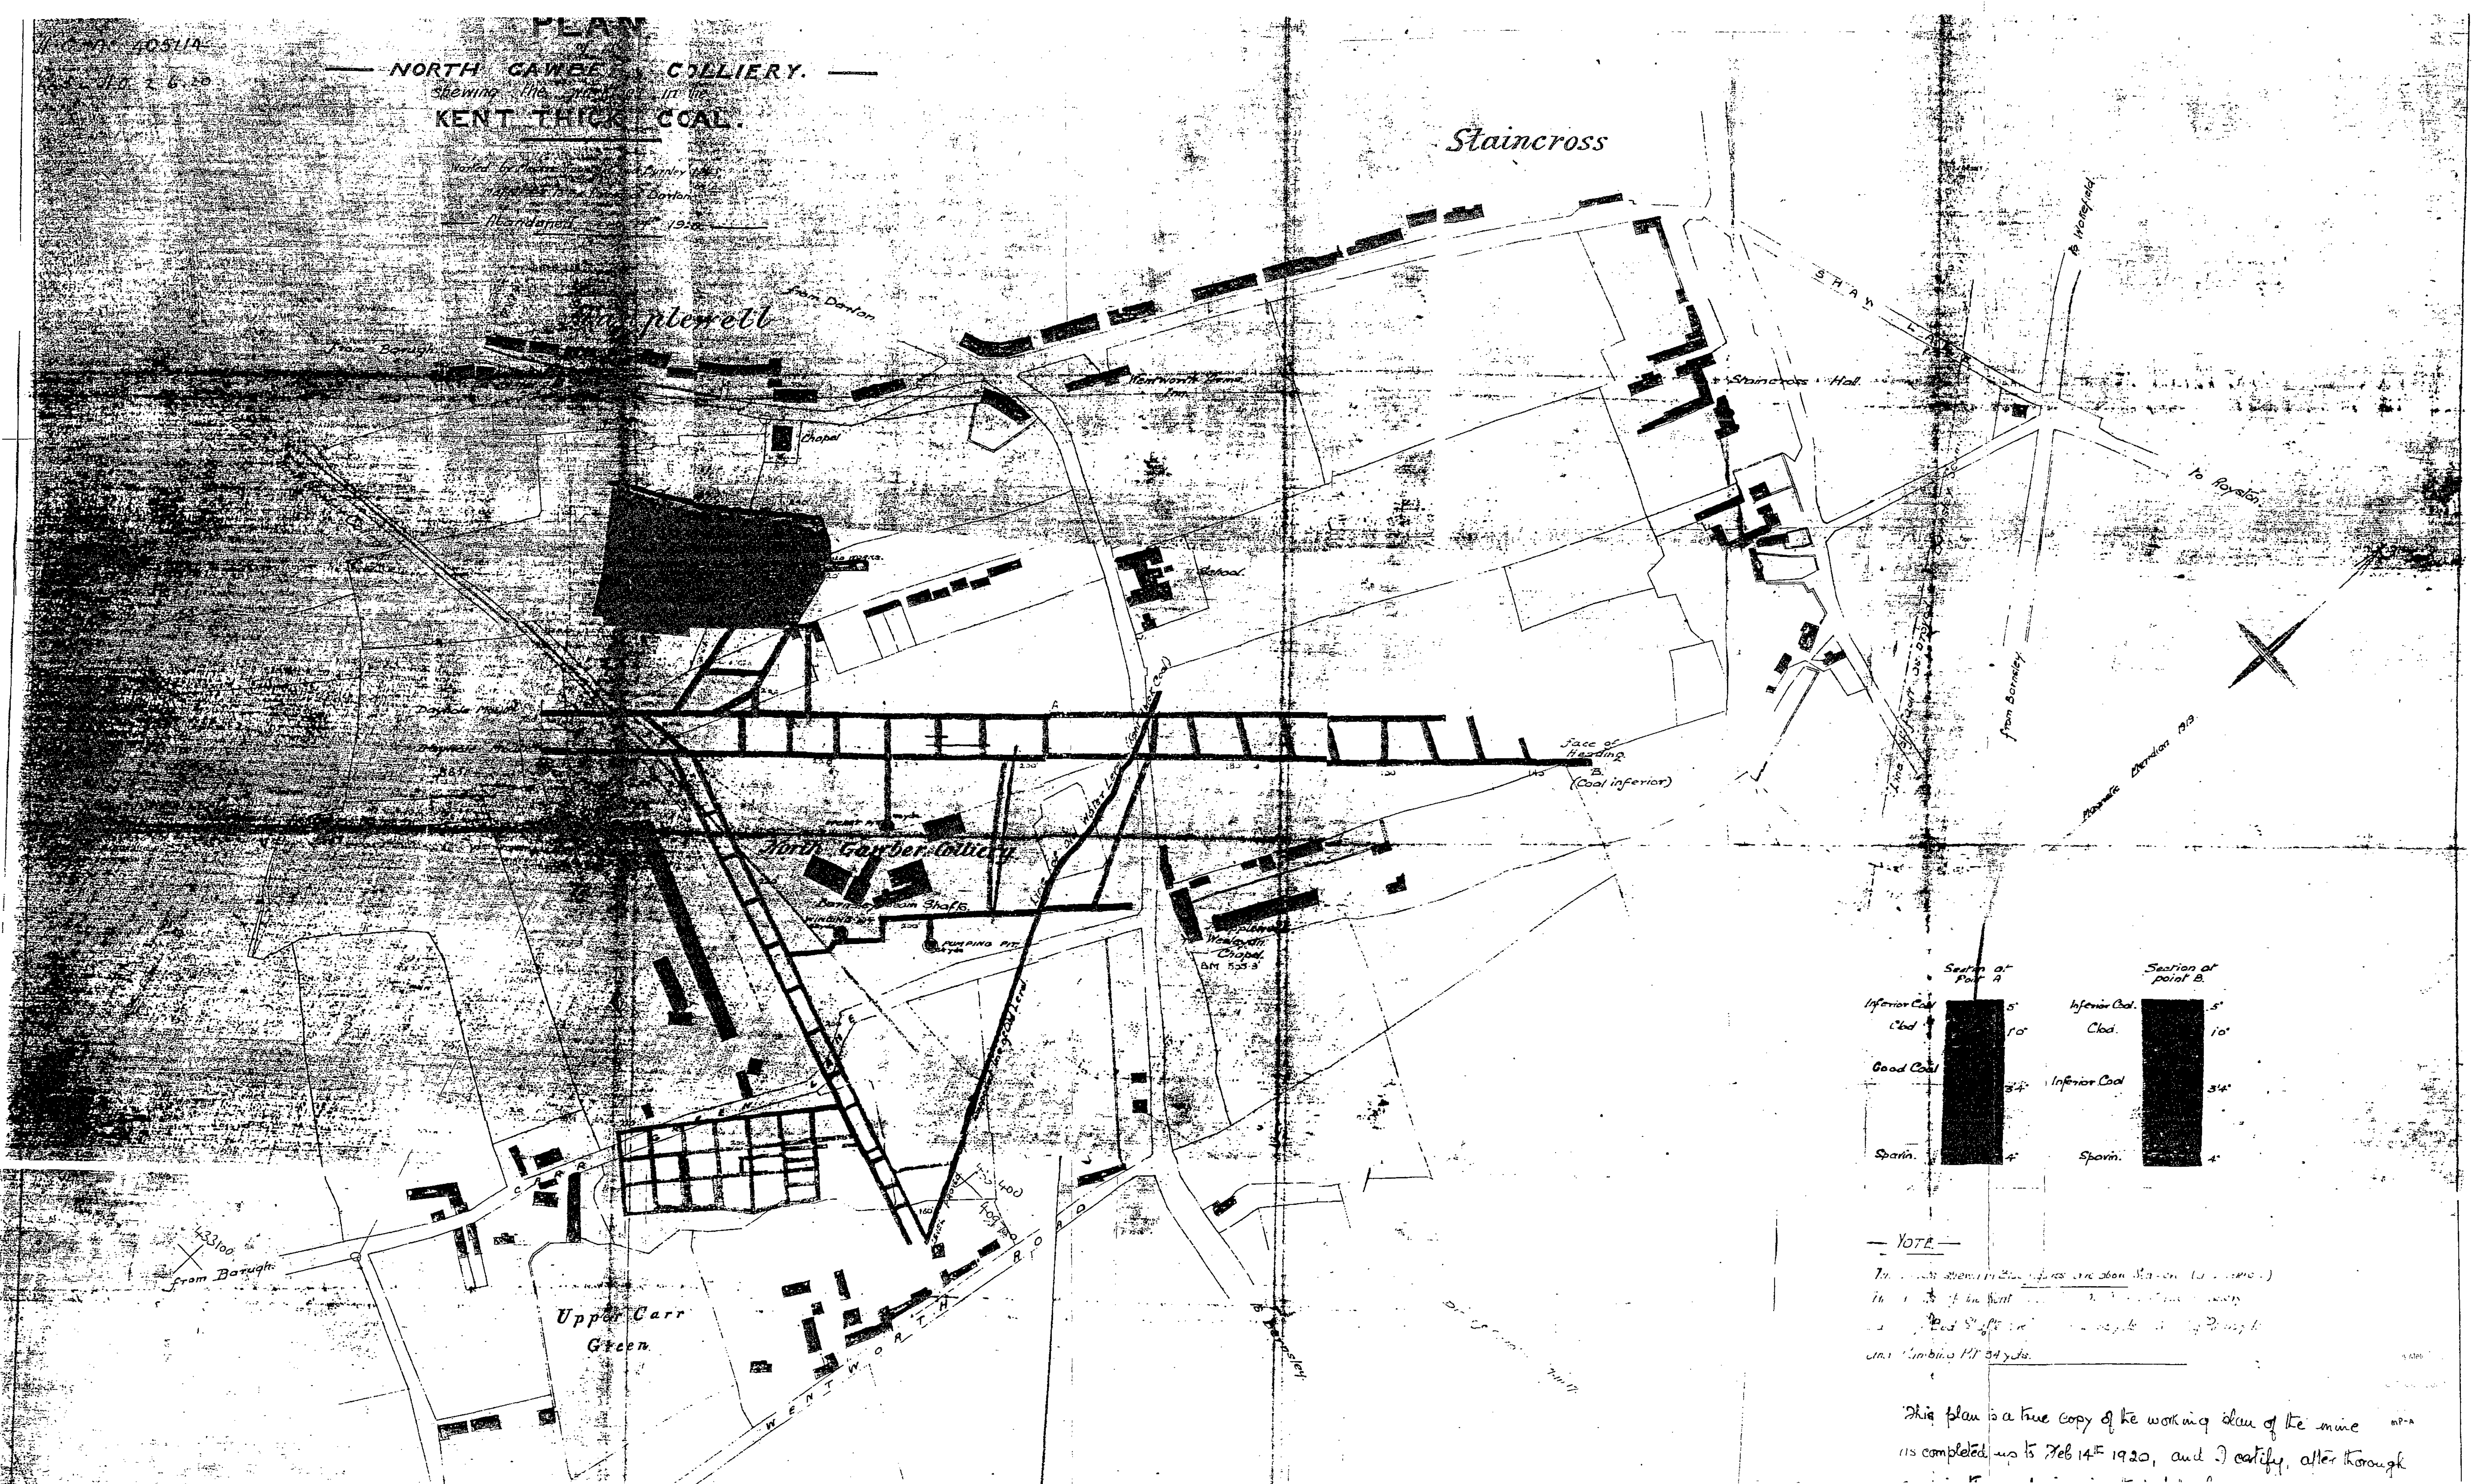


NOTE
The above description of the mine is taken from the plan of the mine as completed up to Feb 14th 1920, and I certify, after thorough examination, that the same is a true copy of the working plan of the mine.

Carr Green Lane, Mapplewell, Barnsley - CONCEPT PLAN

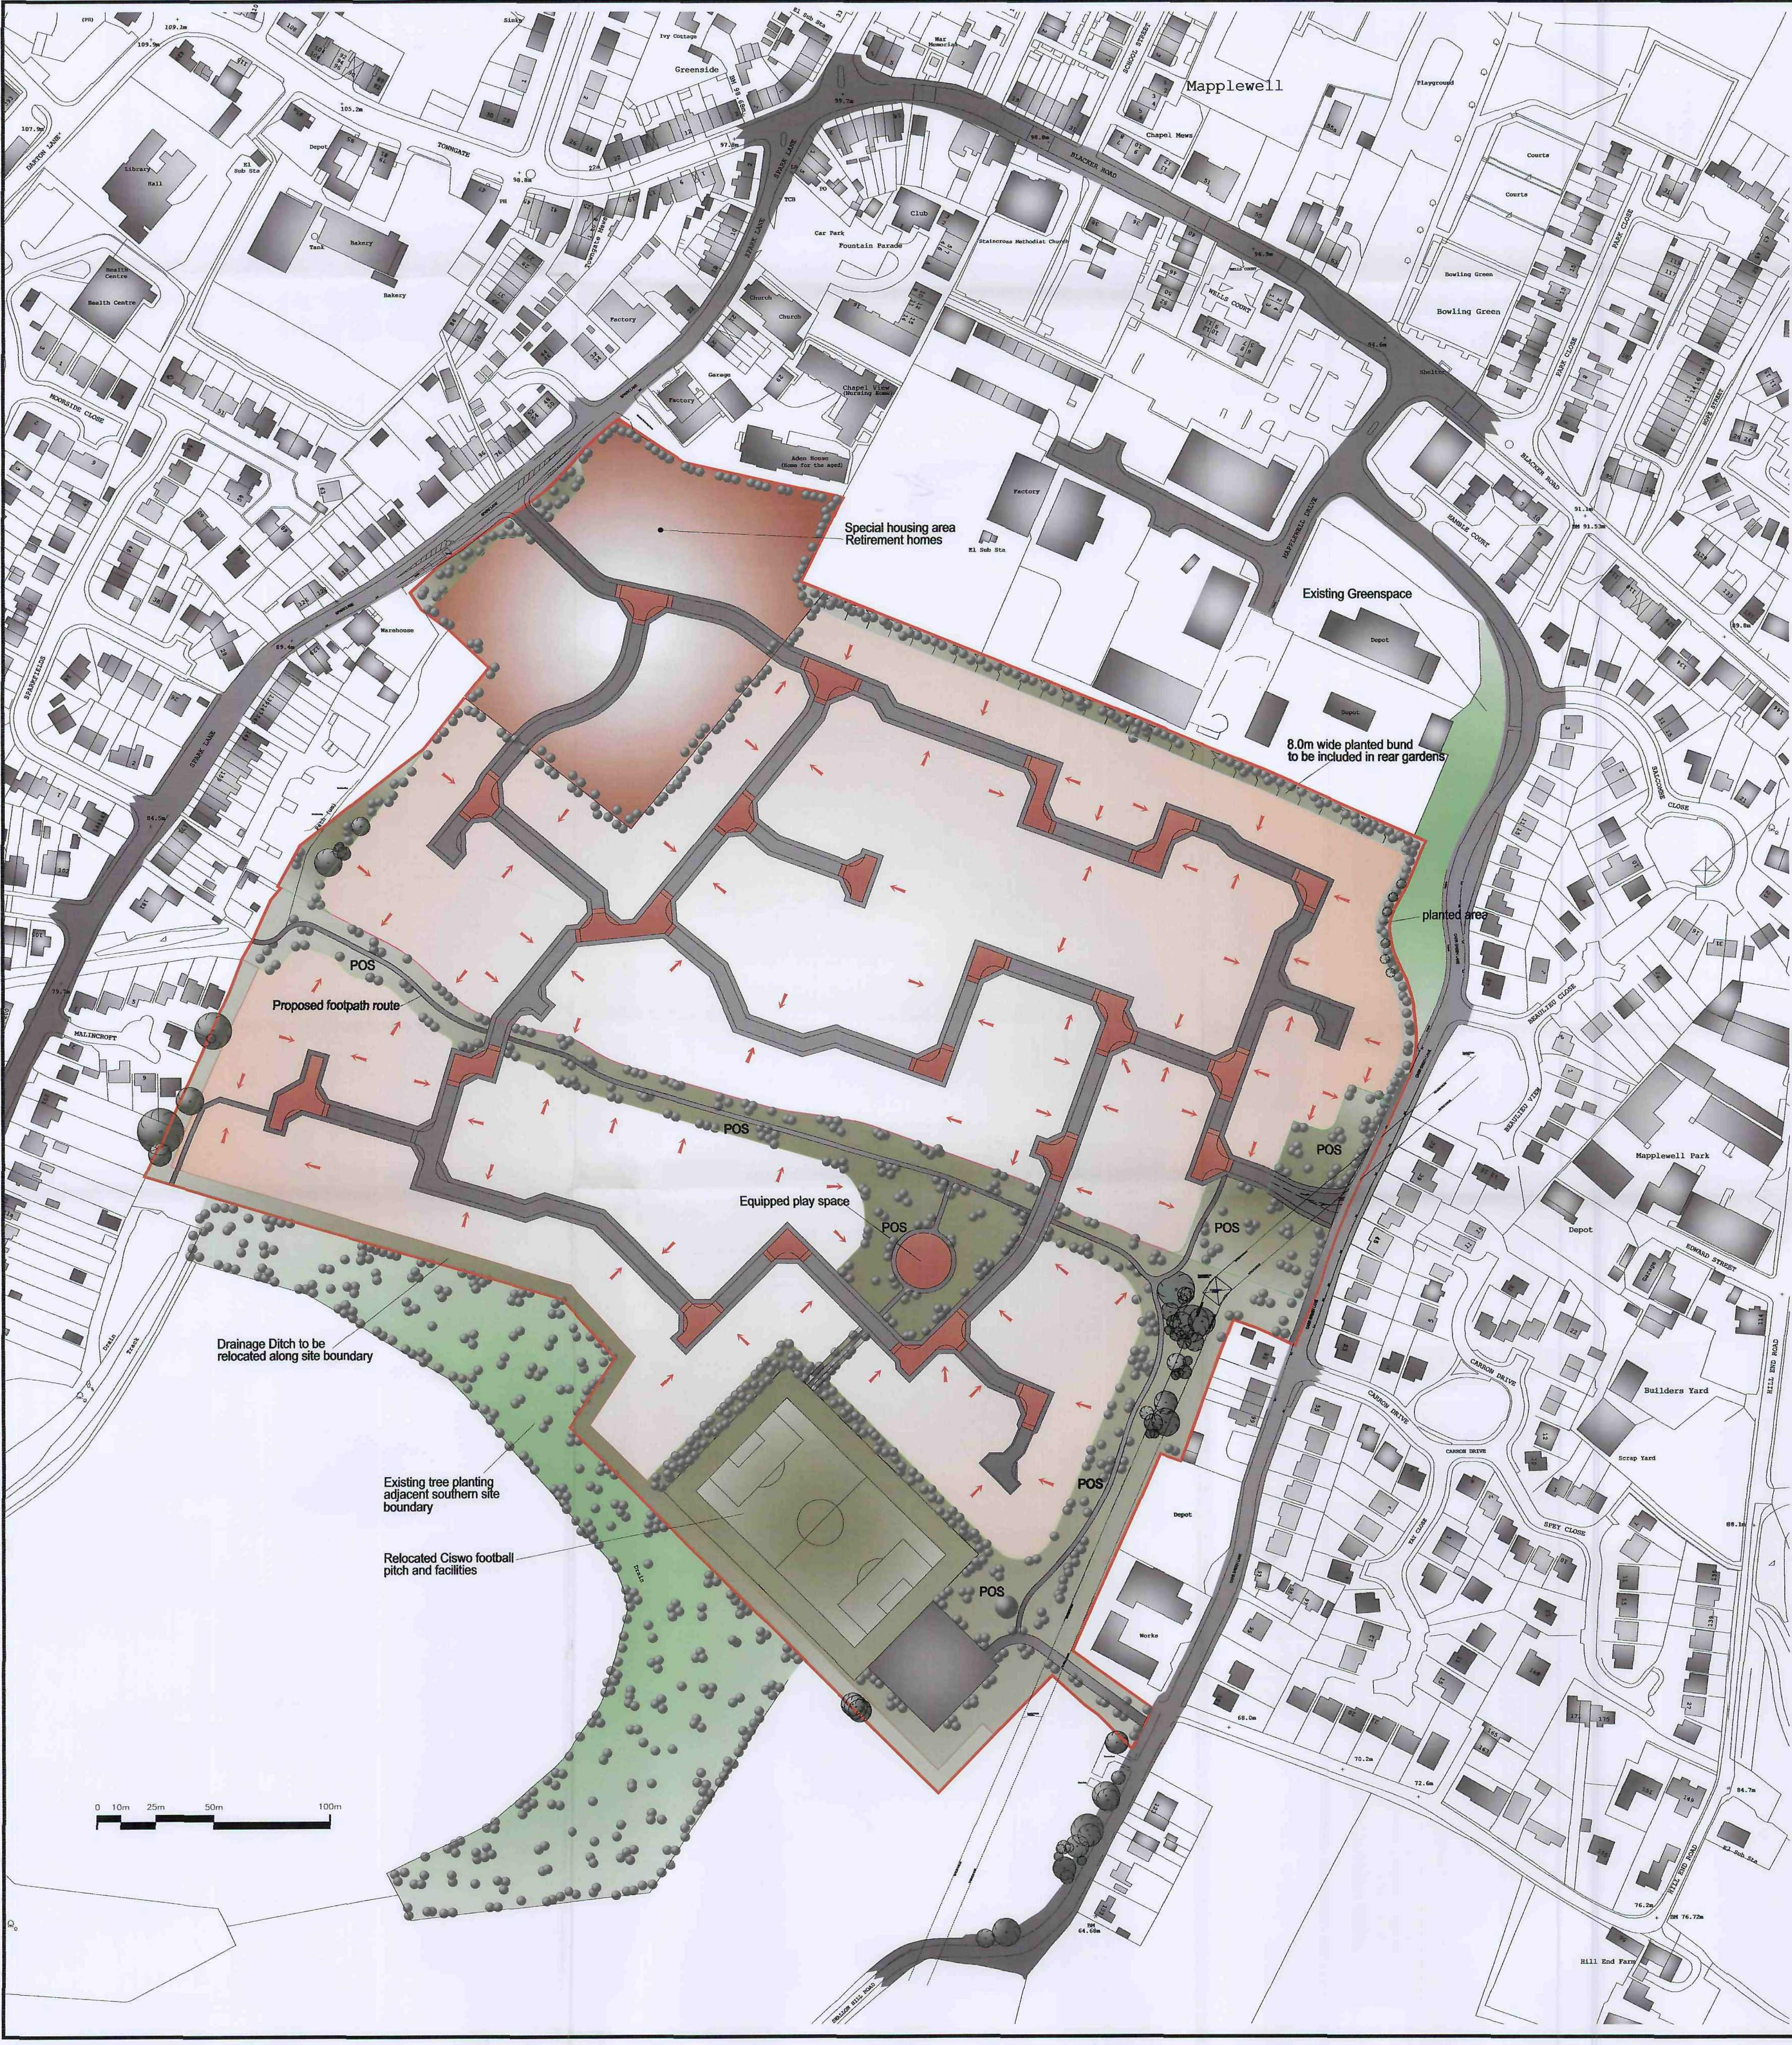

-  OVERALL GROSS AREA - 17.36 Ha
-  PRINCIPAL OUTLOOK OF DWELLING
-  POS AREA / FOOTBALL PITCH - 3.79 Ha (21.8% OF GROSS AREA)
-  INDICATIVE TREE PLANTING

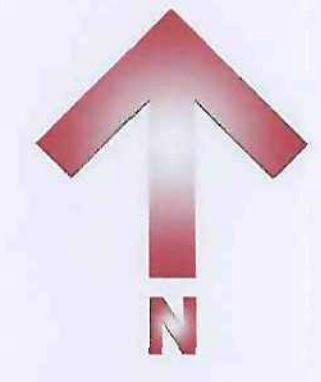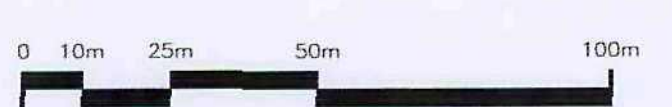

Barnsley Metropolitan
Borough Council
06 OCT 2008
01302 314200

Scale - 1:1250
September 2008



Gladedale (South Yorkshire) Ltd
formerly Ben Bailey Homes Ltd
First Floor
ICON
First Point, Balby Carr Bank
Doncaster
Tel: 01302 314200

Carr Green Lane, Mapplewell, Barnsley. LOCATION PLAN





Barnsley Metropolitan
Borough Council
06 OCT 2008

Scale - 1:2500
May 2008



Gladedale (South Yorkshire) Ltd
formerly Ben Bailey Homes Ltd
First Floor
ICON
First Point, Balby Carr Bank
Doncaster DN4 5JQ
Tel: 01302 314200

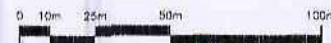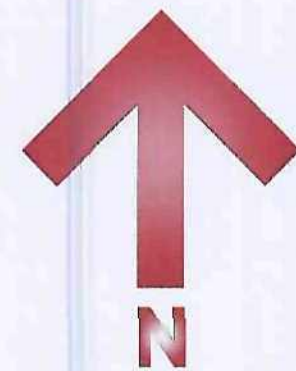



NOTES

1. DO NOT SCALE.
2. This drawing is to be read in conjunction with all other relevant drawings.
3. Should there be any conflict between the details indicated on this drawing and those indicated on other drawings, the engineer should be informed prior to construction on site.
4. Until technical approval has been obtained from the relevant authority, it should be understood that all drawings issued are Preliminary and Not for construction. Should the contractor commence site work prior to approval being given, it is entirely at his own risk.
5. All dimensions are in millimetres. U.N.O.

KEY

- Phase 1 Approximate Site Boundary
- Phase 2 Approximate Site Boundary
- Approximate Site Dimensions

REV	AMENDMENT	APP'D	DATE
DESIGN	BY RGF	CHECKED	DATE
DRAWN	RGF		
APPROVED			

This drawing and its contents are the property of Opus International Consultants Limited. Any unauthorised employment or reproduction, in full or in part, is forbidden.

Barrow Metropolitan Borough Council
08 OCT 2008
Consultants: Opus International

OPUS JOYNES PIKE
1-2 Aire House
Richmond Business Park
Siddings Court
Doncaster
DN4 5NL
Tel: 01302 322295
Fax: 01302 322296

TITLE
DEVELOPMENT AT
MAPPLEWELL, BARNSELY

SITE EXTENTS AND
TOPOGRAPHICAL INFORMATION

STATUS	FOR INFORMATION
SCALE	1:1000 @A1
FILE	PLOT DATE
DRAWING NUMBER	J-DK010 - 603
REVISION	-



NOTES

1. DO NOT SCALE.
2. This drawing is to be read in conjunction with all other relevant drawings.
3. Should there be any conflict between the details indicated on this drawing and those indicated on other drawings, the engineer should be informed prior to construction on site.
4. Until technical approval has been obtained from the relevant authority, it should be understood that all drawings issued are Preliminary and Not for construction. Should the contractor commence site work prior to approval being given, it is entirely at his own risk.
5. All dimensions are in metres. U.N.O.

KEY

- Approximate site boundary
- Approximate route of existing ditch
- Proposed ditch diversion
- Existing ditch to be backfilled
- Existing drain to be grubbed out
- Existing culvert to be removed

REV	AMENDMENT	APP'D	DATE
	BY	CHECKED	DATE
DESIGN	RGF		
DRAWN	RGF		
APPROVED			

This drawing and its contents are the property of Opus International Consultants Limited. Any unauthorised employment or reproduction, in full or in part, is forbidden.

OPUS JOYNES PIKE

Doncaster Office
1-2 Aire House
Richmond Business Park
Siding Court
Doncaster
DN4 5NL
Tel: 01302 322295
Fax: 01302 322296


TITLE
DEVELOPMENT AT
MAPPLEWELL, BARNLEY

PROPOSED DRAINAGE DITCH
DIVERSION AND TYPICAL
CROSS SECTION


STATUS PRELIMINARY	
SCALE AS SHOWN @ A1	PLOT DATE
FILE	
DRAWING NUMBER J-DK010 - 605	REVISION -

ORIGINAL SHEET SIZE A1 [840x594]

ANTICIPATED TYPICAL PROPOSED DITCH SECTION

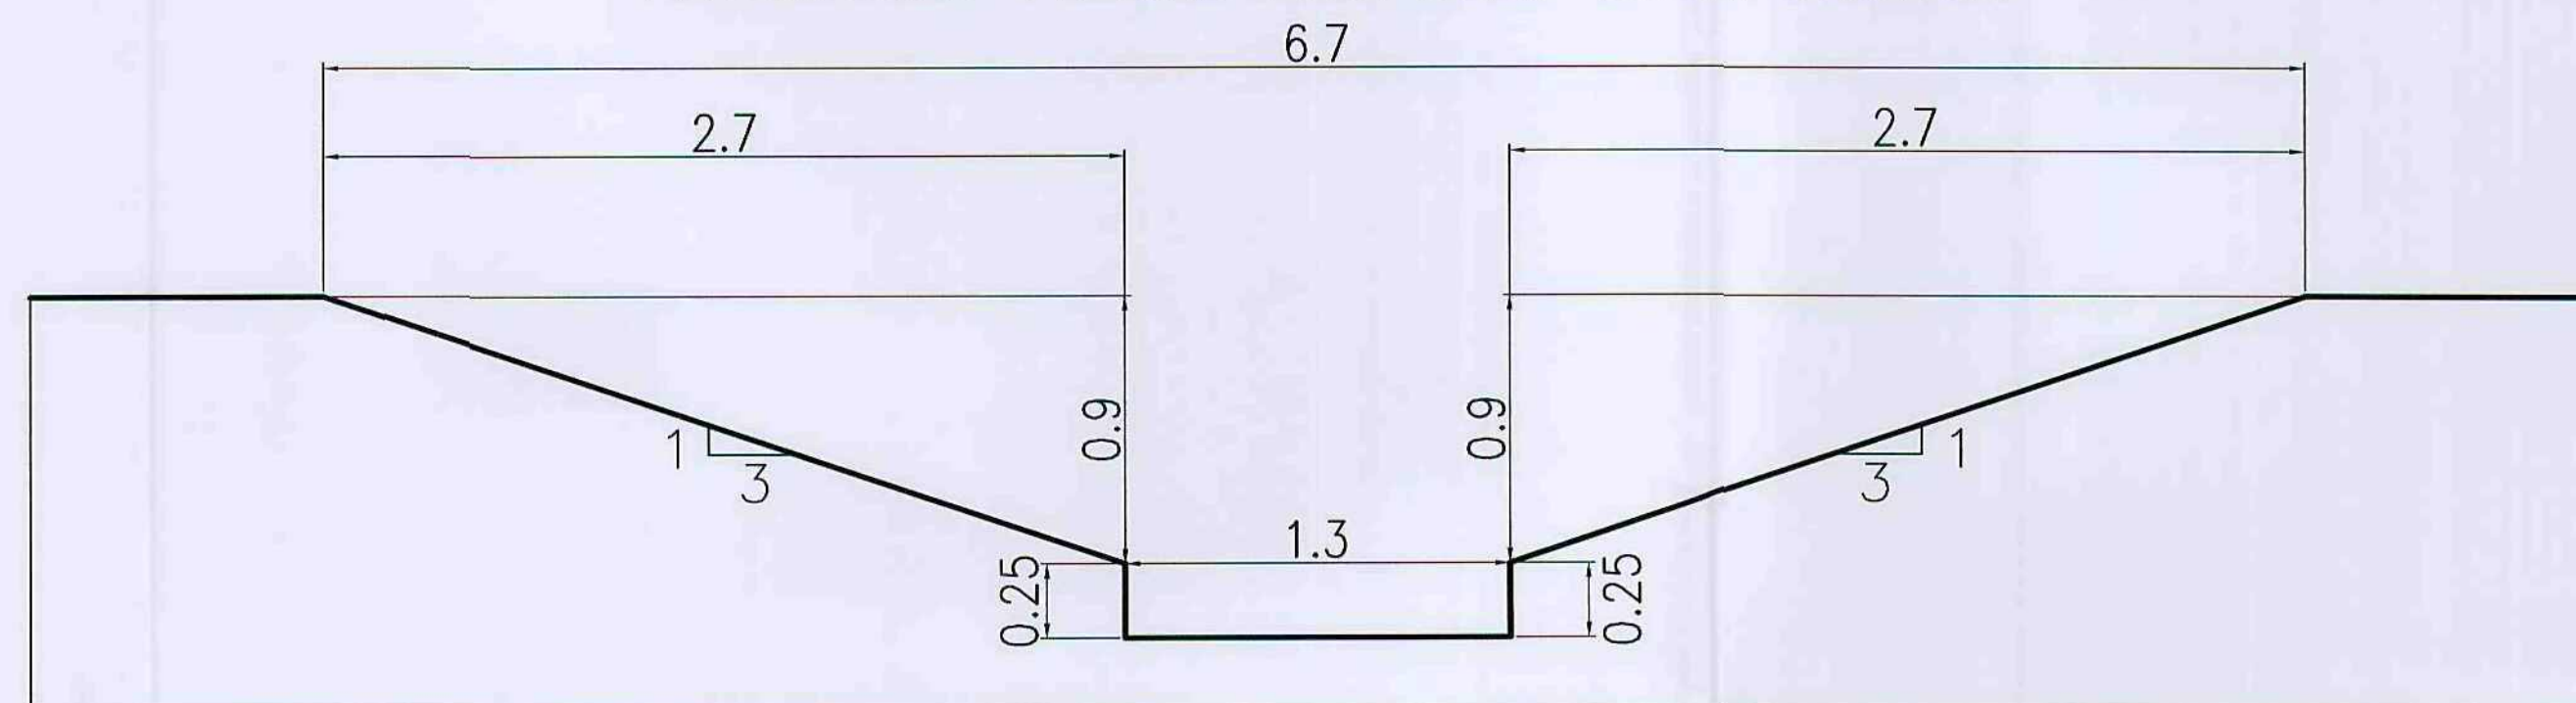

Scale = 1:25 @ A1


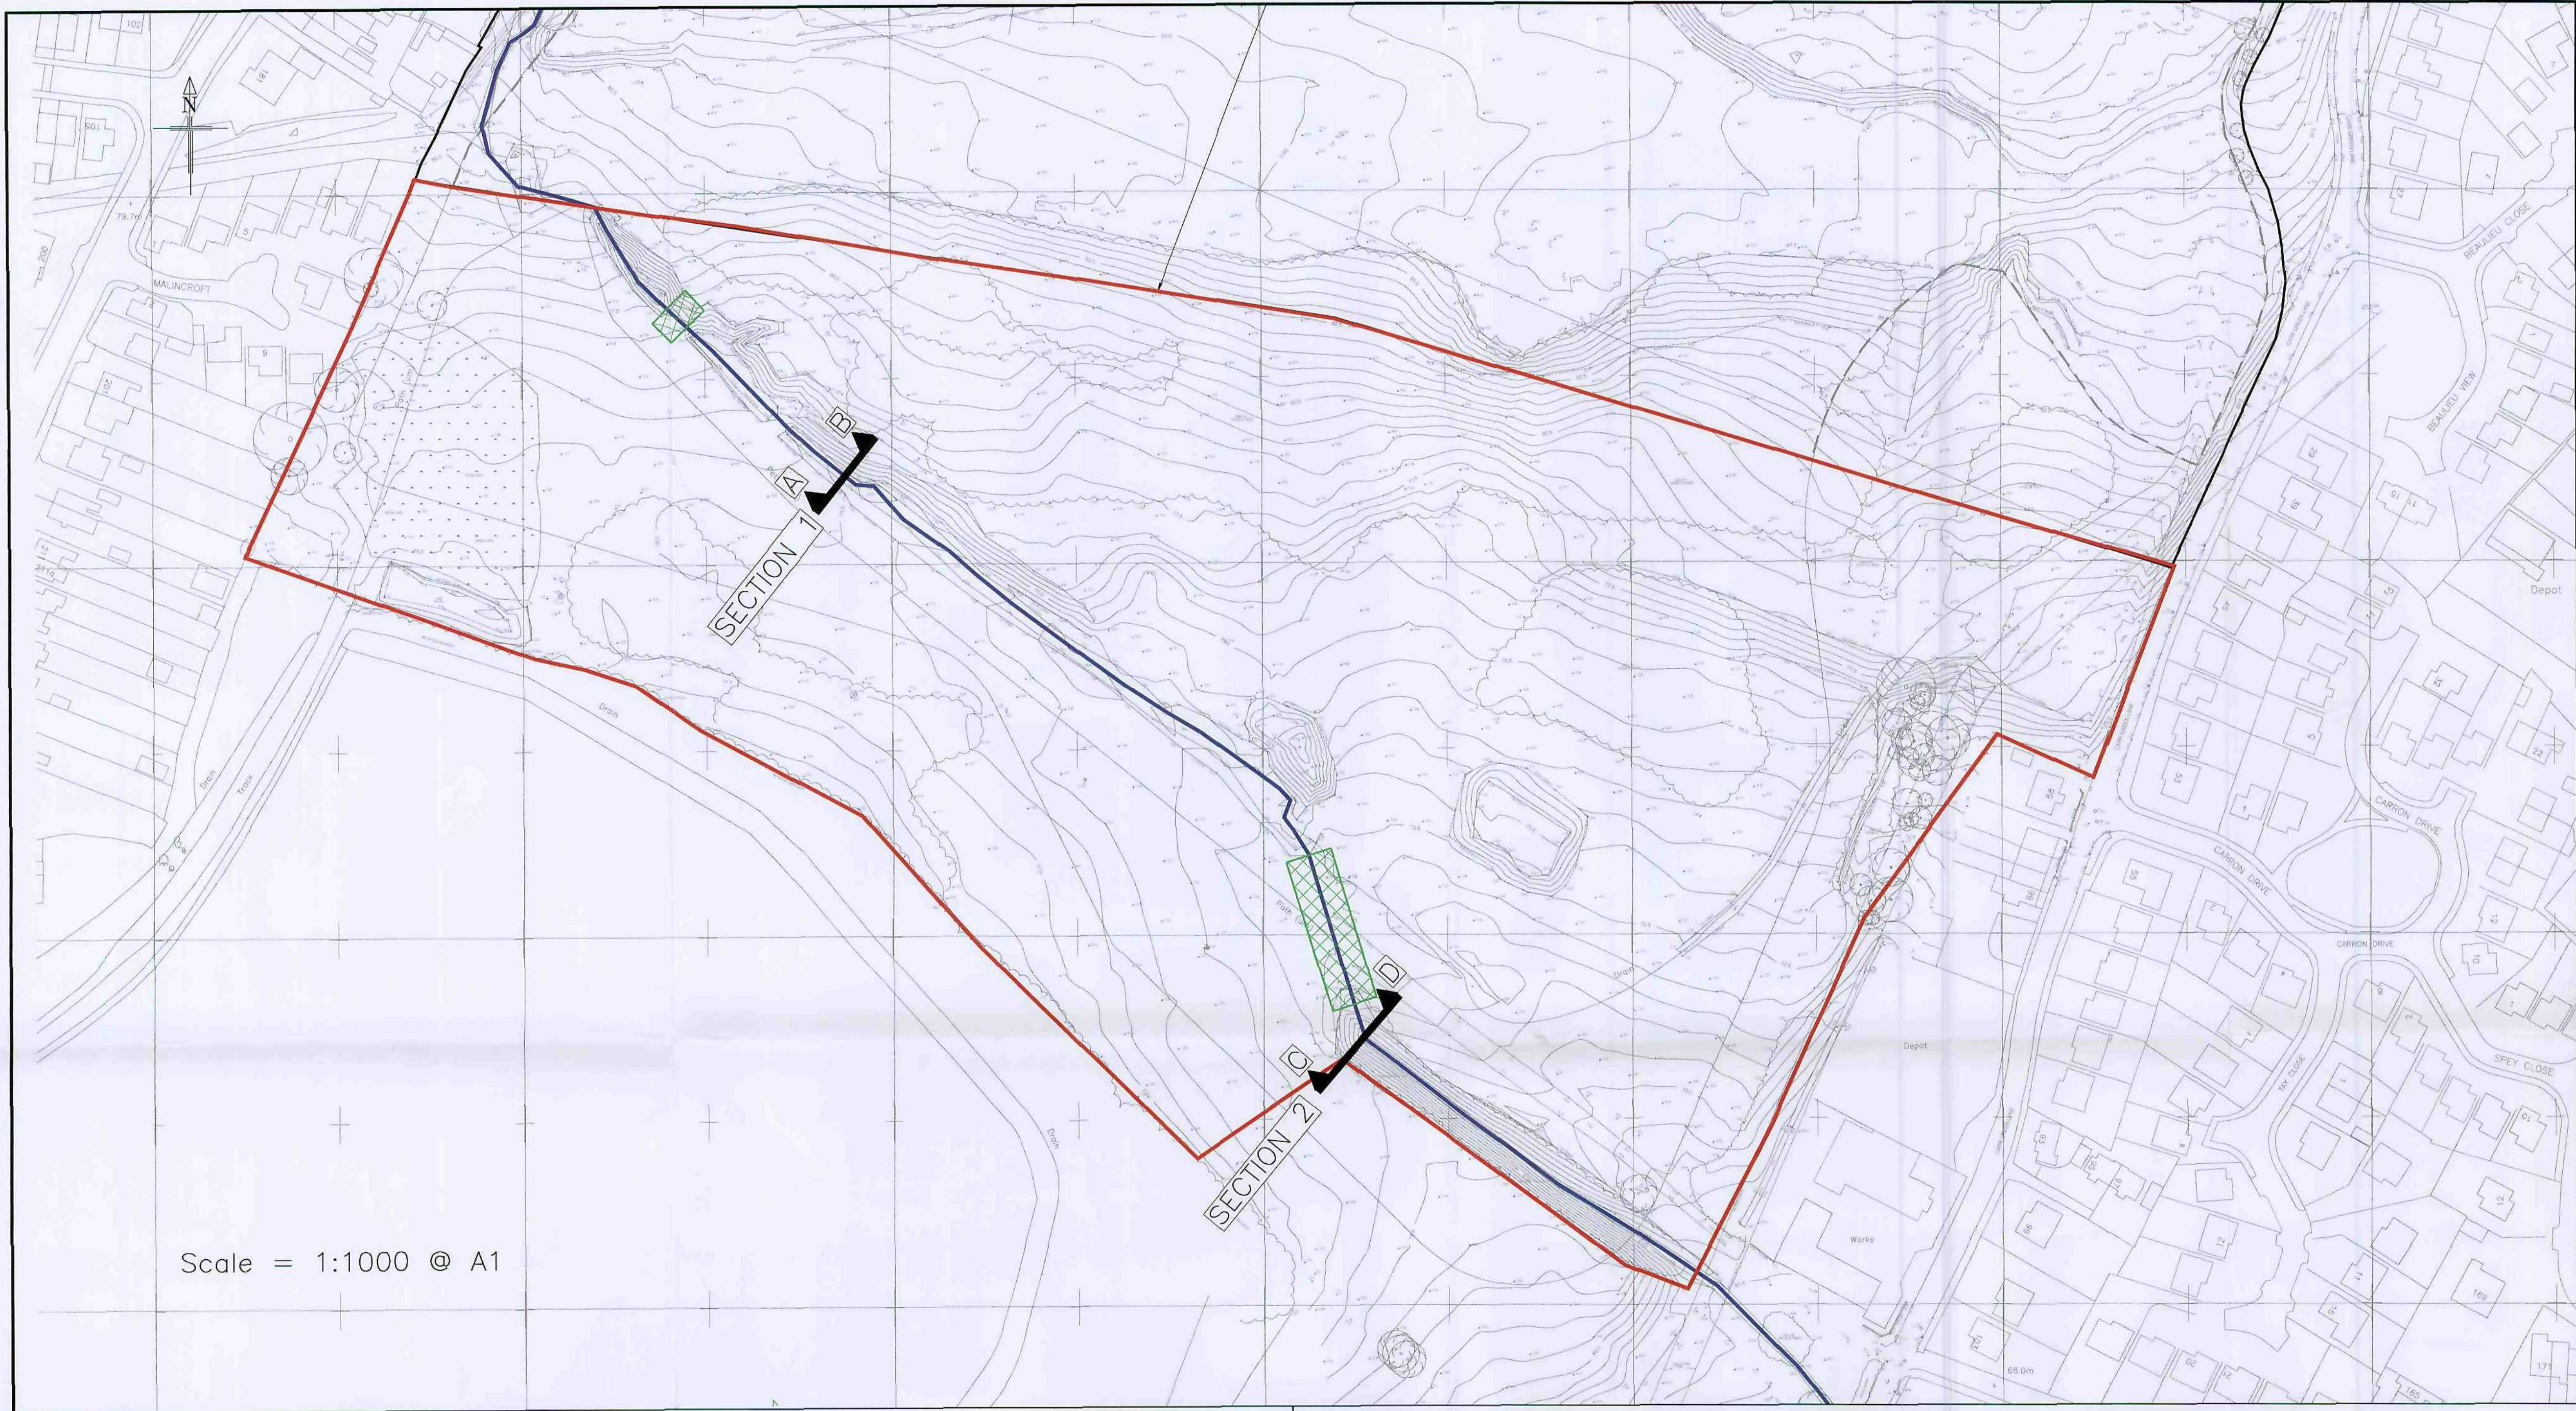


- NOTES**
- DO NOT SCALE.
 - This drawing is to be read in conjunction with all other relevant drawings.
 - Should there be any conflict between the details indicated on this drawing and those indicated on other drawings, the engineer should be informed prior to construction on site.
 - Until technical approval has been obtained from the relevant authority, it should be understood that all drawings issued are Preliminary and Not for construction. Should the contractor commence site work prior to approval being given, it is entirely at his own risk.
 - All dimensions are in metres, U.N.O

- KEY**
- Approximate site boundary
 - Approximate route of existing ditch
 - Approximate line of section
 - Approximate route of assumed culverted section

REV	AMENDMENT	APP'D	DATE
DESIGN	BY RGF	CHECKED	DATE
DRAWN	RGF		
APPROVED			
This drawing and its contents are the property of Opus International Consultants Limited. Any unauthorised employment or reproduction, in full or in part, is forbidden.			

Scale = 1:1000 @ A1

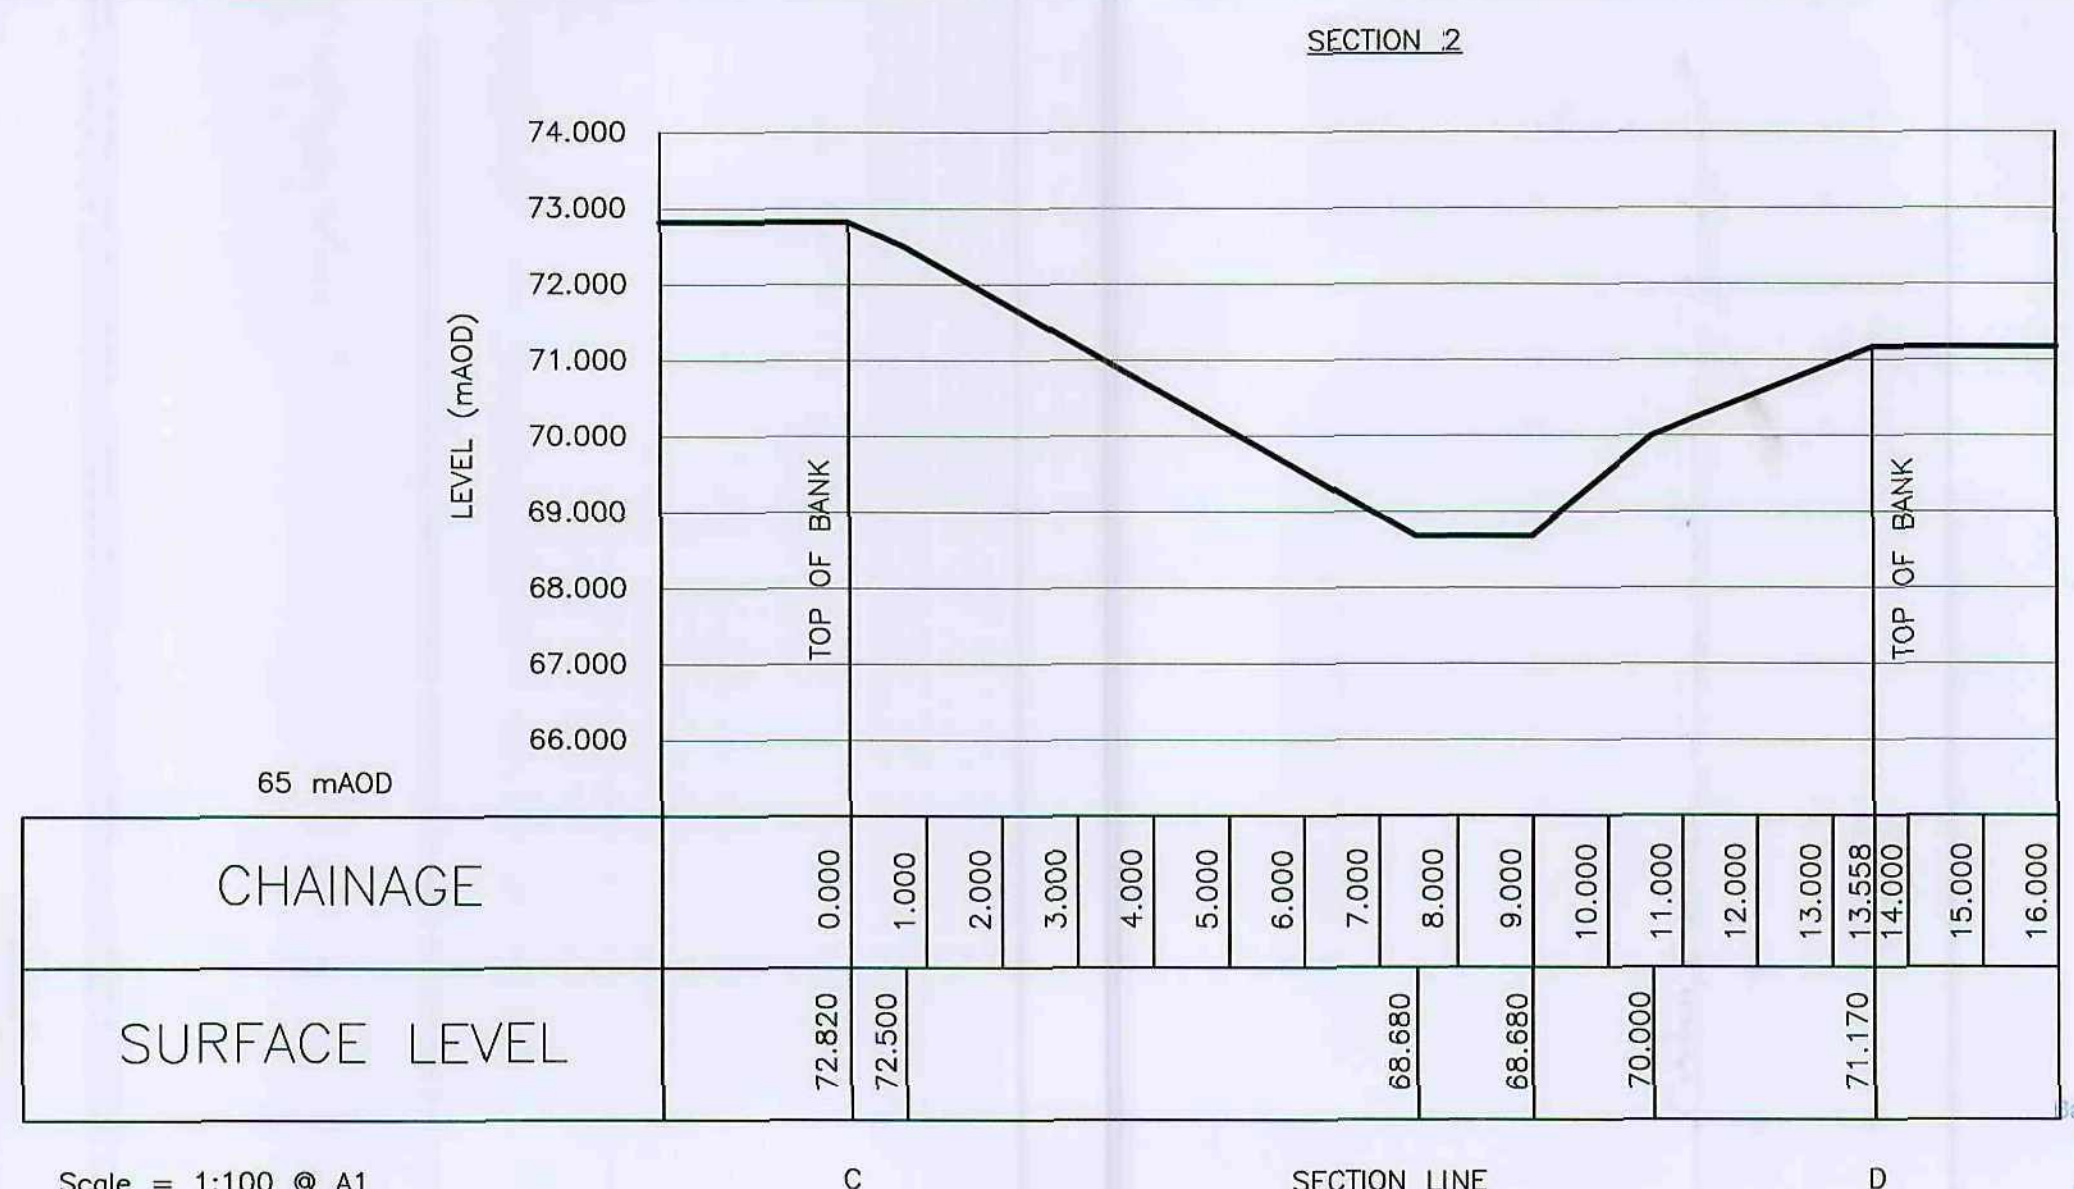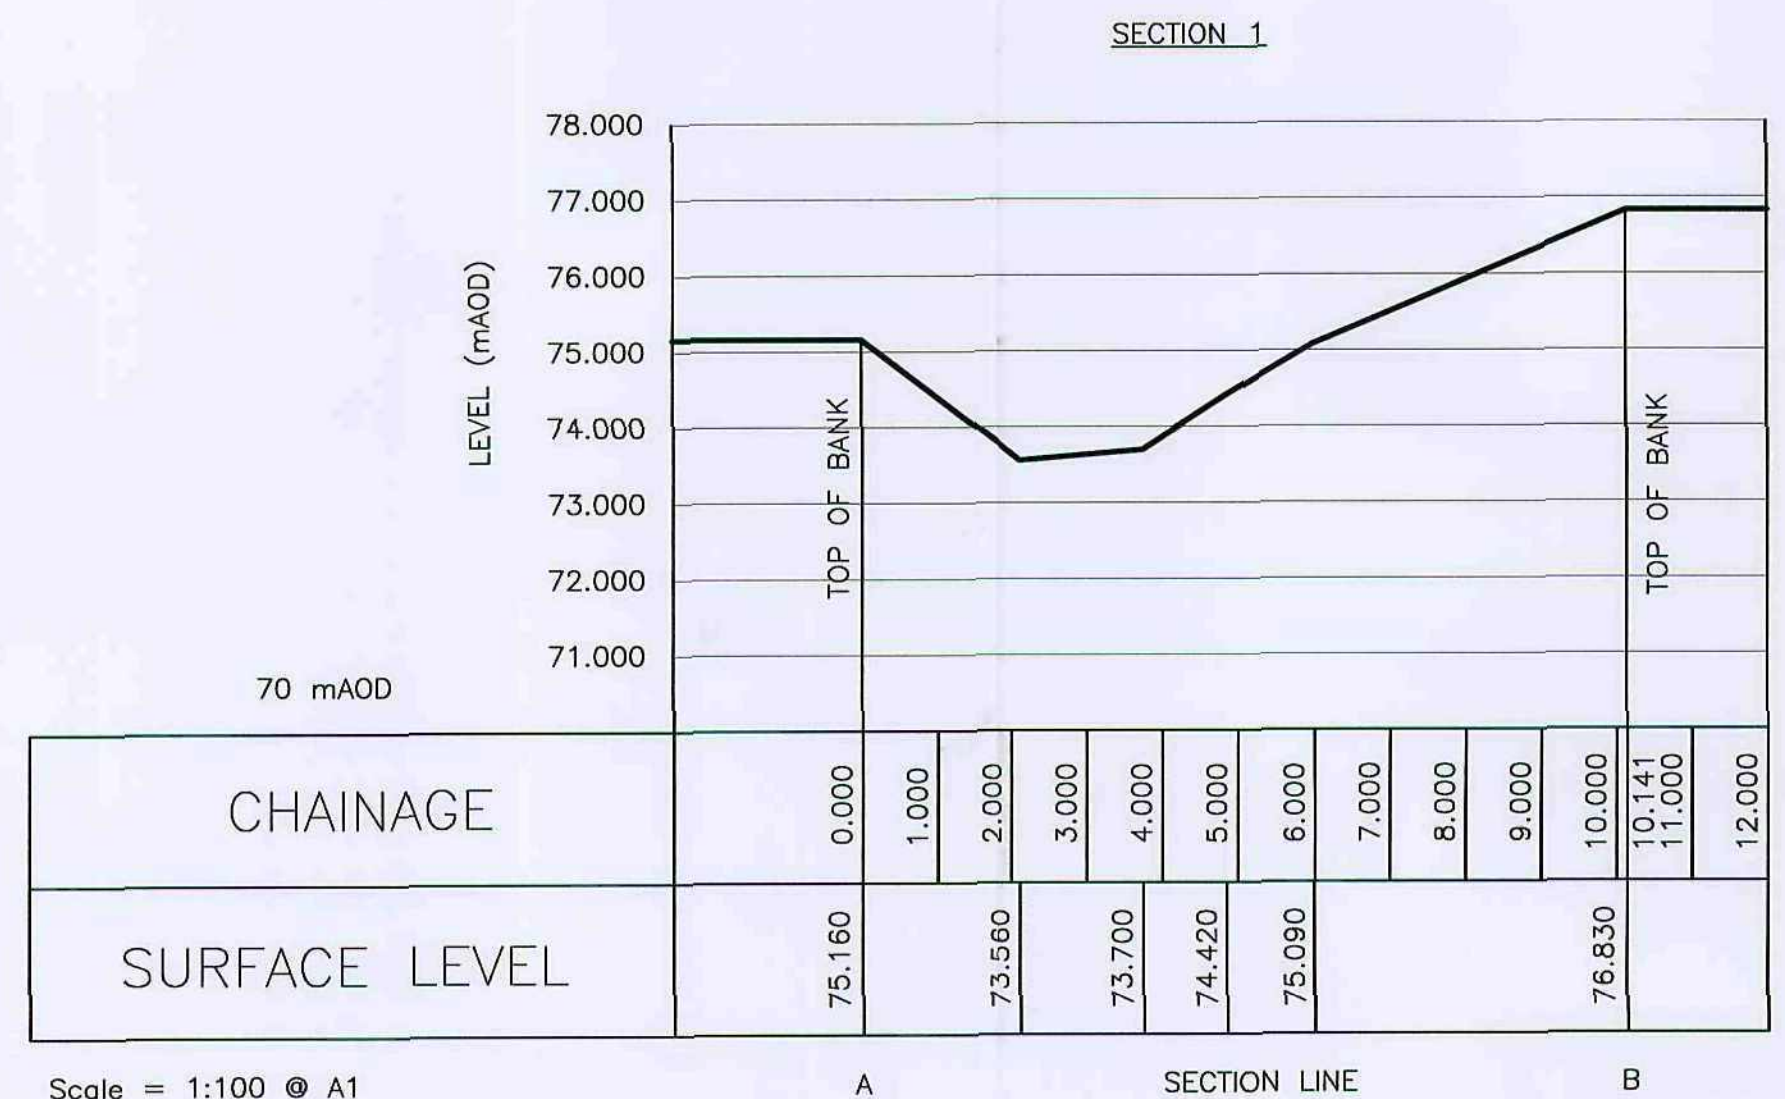

OPUS JOYNES PIKE

1-2 Aire House
Richmond Business Park
Siddings Court
Doncaster
DN4 5NL

Doncaster Office


Tel: 01302 322295
Fax: 01302 322296

TITLE
DEVELOPMENT AT MAPPLEWELL, BARNSELY

EXISTING DRAINAGE DITCH CROSS SECTIONS

STATUS		PRELIMINARY
SCALE	AS SHOWN @ A1	PLOT DATE
FILE		
DRAWING NUMBER	J-DK010 - 604	REVISION



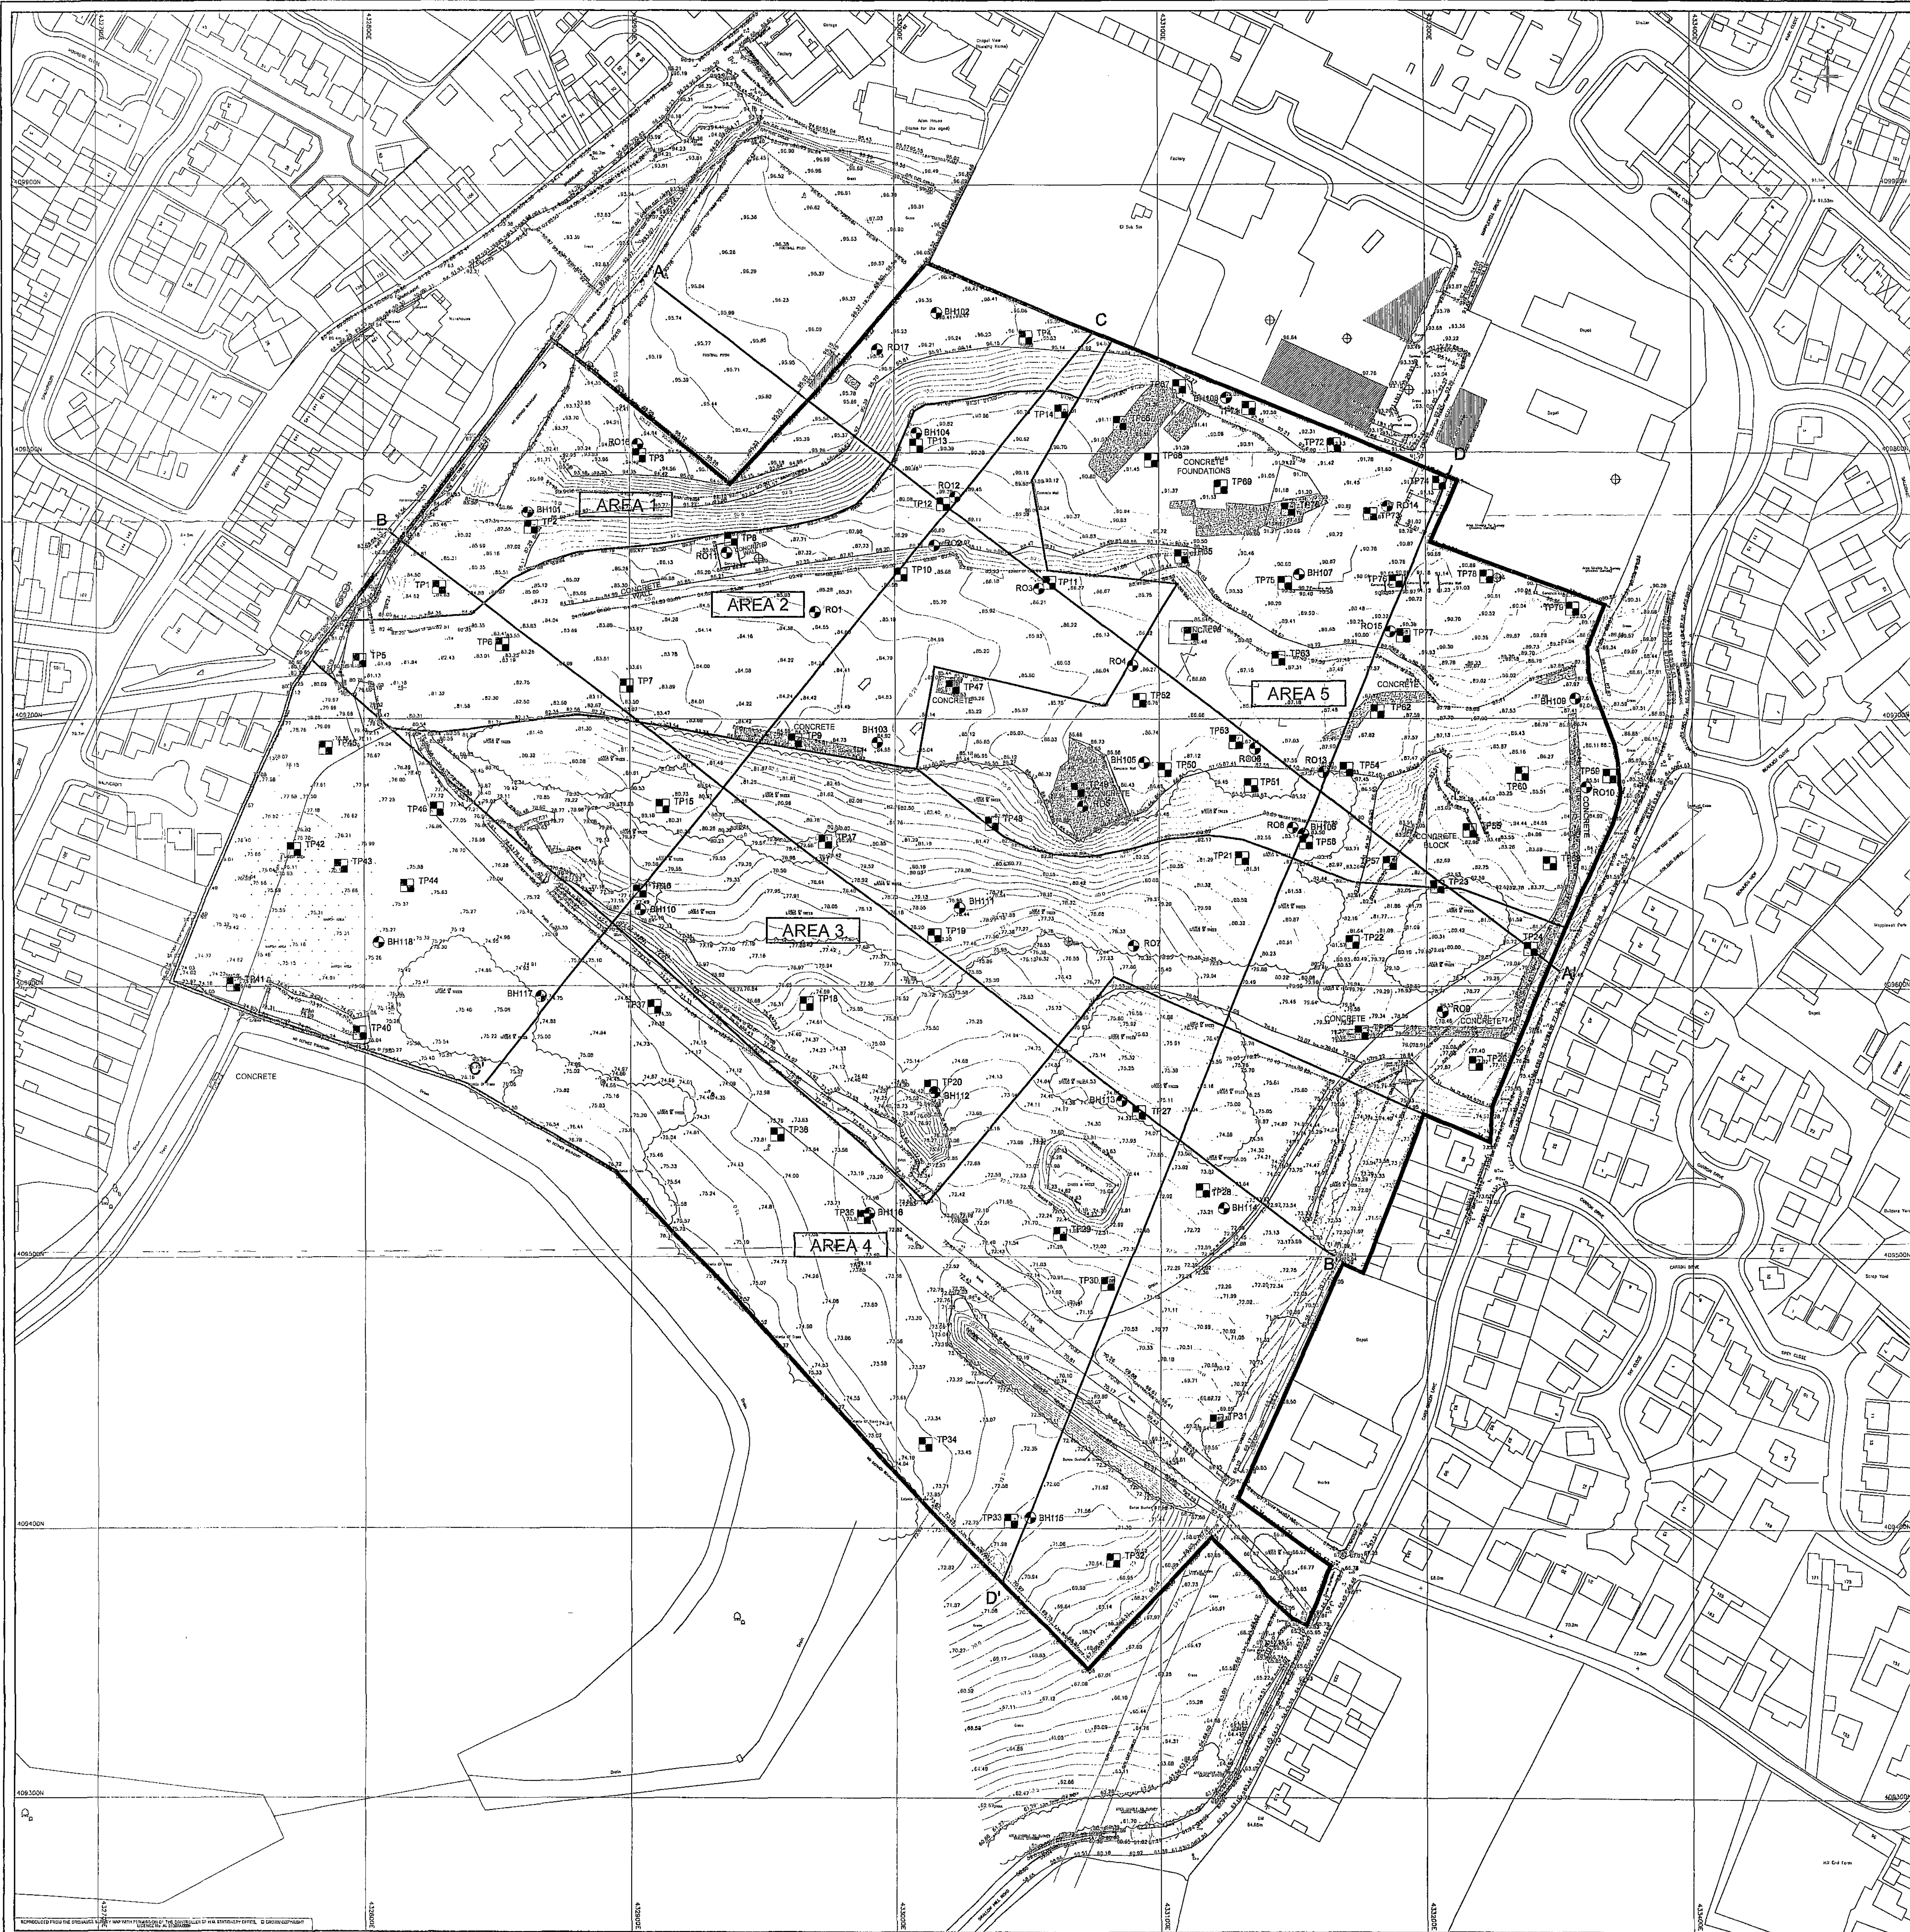

LEGEND

- APPROXIMATE SITE BOUNDARY
- AREA DESIGNATIONS
- TP1 TRIAL PIT
- RO1 ROTARY OPENHOLE BOREHOLE
- BH101 CABLE PERCUSSION BOREHOLE
- A-A' GEOLOGICAL CROSS SECTION
- SHAFT
- DRIFT
- CONCRETE / HARD STANDING

North Arrow

Scale 1:1000

REVISION	Client	By	Date
1	GLADEDALE (SOUTH YORKSHIRE) LTD.		

Project: NORTH GAWBER COLLIERY SITE, BARNESLEY GROUND INVESTIGATION REPORT

Drawing Title: SITE AND EXPLORATORY HOLE LOCATION PLAN FIGURE 2

Dr	Date	Checked	Passed
JCF	MAR 08	DJL	MJD

Drawing Number: SDA/07053/02

Scale: PLAN 1:1000

Status: FINAL