
Category signage Stripping Kits - from 14th Oct 2010 (England)

AstleySigns

Stripping:	CAD code:	Sets of:	Chilled Snacks + Soft drinks	Eggs	Milk	Dairy/ Chilled	Fish	Lamb/ Bacon/ Sausage (Fresh)	Beef/ Pork	Poultry	Ambient Produce	Chilled Natural Produce	Chilled Produce (EcoVista/ Troy)	Chilled Produce (other chiller type)	Frozen	Totals for 2000 - 2999 sqft store
The co-operative good with food	GWF	7	4	-	1	12	-	1	-	-	-	-	-	-	-	18 **
The co-operative good with food	EGWF	7	-	1	1	1	-	1	3	-	3	(3)	-	-		10 (10 if not EcoVista/ Troy chillers) ***
The co-operative good with food	EGWFL	3	-	-	-	-	-	-	-		3	-	-			3 (0 if not EcoVista/ Troy chillers)
The co-operative good with food	SGWF	7	-	-	-	-	-	-	-	-	-	-	-	-		-
The co-operative good with food	FGWF	7	-	-	-	-	1	-	-	-	-	-	-	-		1
The co-operative good with food	56J	2	-	-	-	-	-	-	-	-	10	(30)	-	-		10 (30 if not EcoVista/ Troy chillers)
The co-operative good with food	56I	3	-	-	-	-	-	-	-	-	8	-	-	-		8 (0 if not EcoVista/ Troy chillers)
	33E1	7	Ambient & Chilled Wine, Confectionery, Hot Bev, Bananas													4 sets (+1 if specialist bay)
The co-operative bakery	43B1	7	Co-op bakery/ cake/ morning goods/ bread bays													1 set per bay (not "Local bakery") ***
Wholefoods	53E1	7	Whole foods bay													1 set per bay
Free from	41E2	7	Free from bay													1 set per bay
Tastes of the World	54E2	7	Ethnic, Polish bays (TOTW)													1 set per bay
The co-operative cookshop	64S	7	Cookshop													1 set per bay

**Add 2 sets GWF per 3 Queue system bays
***Add 1 set EGWF per "Local bakery" bay

FRONT ENTRANCE VIEW SCALE 1:50 (Sizes are approximate, awaiting survey)

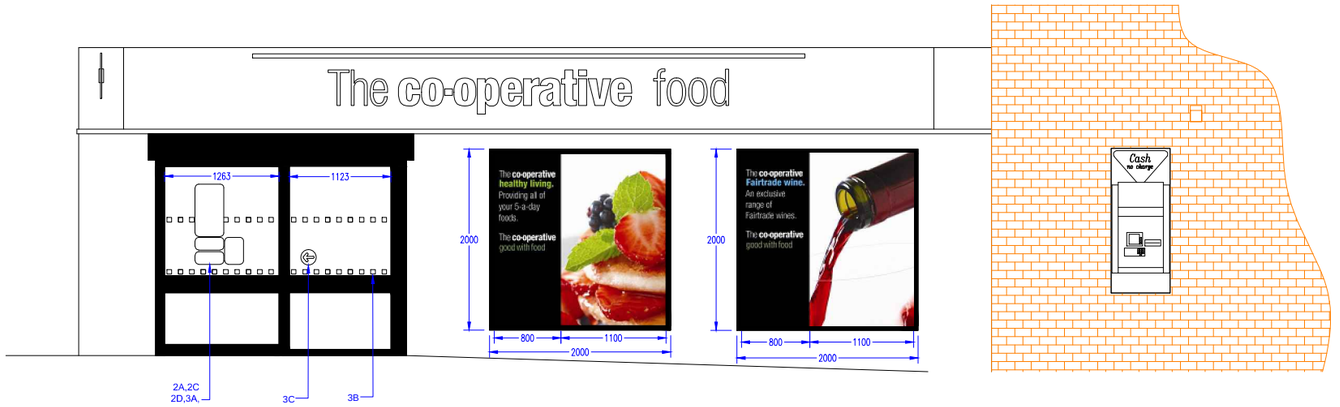

Category signage Flag Divider Key: 0 - 2999 sqft store (England)


CAD code	Flag Divider	Use	No. off
38A1	Water ("choose water")	Chilled soft drinks (do not send if low level island)	1
42A1	Fruit	Produce	1
42B1	Vegetables	Produce	1
42H1	Bananas with fairtrade logo	Produce	1
42E1	Salads	Produce	1
34H1	Fruit juice	Dairy/ Chilled (Fruit juice)	1
34I1	Milk	Milk/ Dairy	1
35W	Proud to serve Britain	Protein (Fresh meat)/ Dairy	2
38B	Water ("The One foundation")	Ambient water	1
34JE	Free range eggs (British flag)	Eggs/ Combined ambient sweet	1
34O	Canned fruit in juice	Canned fruit/ Combined ambient sweet	1
39B1	Fairtrade	Ambient & Chilled Wine/ Hot Bevs/ Choc	4
39A1	Against Animal Testing	H&B, Household/ Laundry/ Combined non-edibles	2
43F2	Bakery	Co-operative In-Store Bakery (ISB)	2
43N	Wholemeal bread	Bread	1
63B1	Petfood	Petfood or Combined non-edibles	1
63D	Toilet rolls	Household paperware	1
		Standard number of Poles required:	23

Other possible dividers - will be on CAD if required:

38G	Big deals	(2 per Chilled promo bay (not themed bays)) 0
35W	Proud to Serve Britain	Local baker specialist bay (1 if present)) 0
33B1	Fairtrade	Specialist bay 0
41A1	Free from	F.F. specialist bay 0
53A1	Whole foods	W.F. specialist bay 0
54B1	Tastes of the world	Ethnic, Polish bays 0
		Number of additional Poles required: 0

POLE POSITIONS ARE APPROXIMATE AND MAY VARY ON SITE

POLES CANNOT BE FITTED IN AMBIENT AISLES LESS THAN 1400mm WIDE

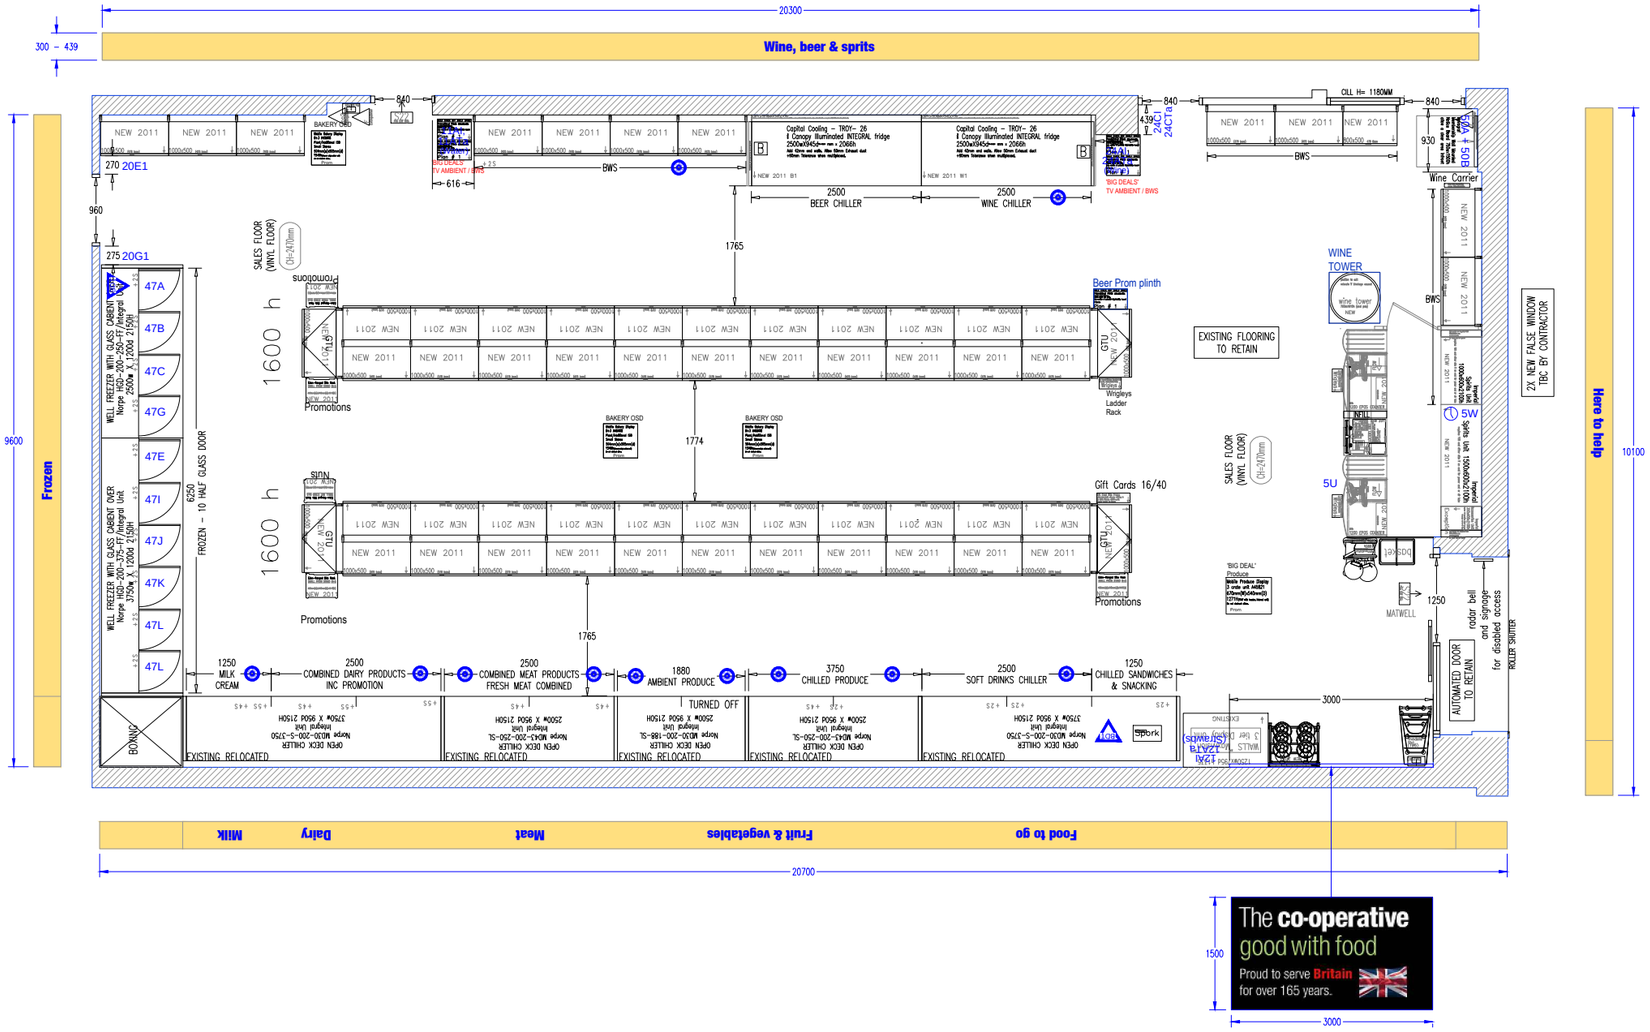

PROJECT INFORMATION	
ASTLEY PROJECT MANAGER	IAN HUTTON
CO-OP PROJECT MANAGER	DAVE FRANKLIN
CO-OP FORMAT MANAGER	MIKE STEELE
CONTRACTOR	
STORE SALES AREA	2010 Sq. Ft.
STORE TELEPHONE NUMBER	
AGREED CEILING HEIGHT	2470mm
FREIZE TEXT HEIGHT	150mm
FREIZE GRAPHIC SIZE	N/A
BULKHEAD HEIGHT	370mm
FREIZE BOARD?	NEW
STORE ADDRESS TYPE	Co-op
APROVED BY	AWAITING APPROVAL
APPROVAL DATE	DATE

REV	DESCRIPTION	DATE	BY
REVISIONS			

IF IN DOUBT ASK !

DO NOT SCALE FROM DRAWING

This drawing is the property of Astley Signs. the use of which in part or in whole is not permitted without prior consent of Astley Signs.

Drawing No.	Job No.
01	----
Drawn By	**Paper Size**
PHIL RITZEMA	A1
Date	**Scale** / **Rev.**
10.5.11	1:40

Drawing Description
INTERNAL
GRAPHICS
DRAWING

Location
12-14 Cemetary Road
GRIMETHORPE
Barnsley

Client
THE CO-OPERATIVE

AstleySigns
Redforrest House
Queens Court - Earlsway
Gateshead - NE11 OBP
Tel: 0191 491 0097
Fax: 0191 491 0158
E-mail:
general@astleysigns.com
Website:
www.astleysigns.com