


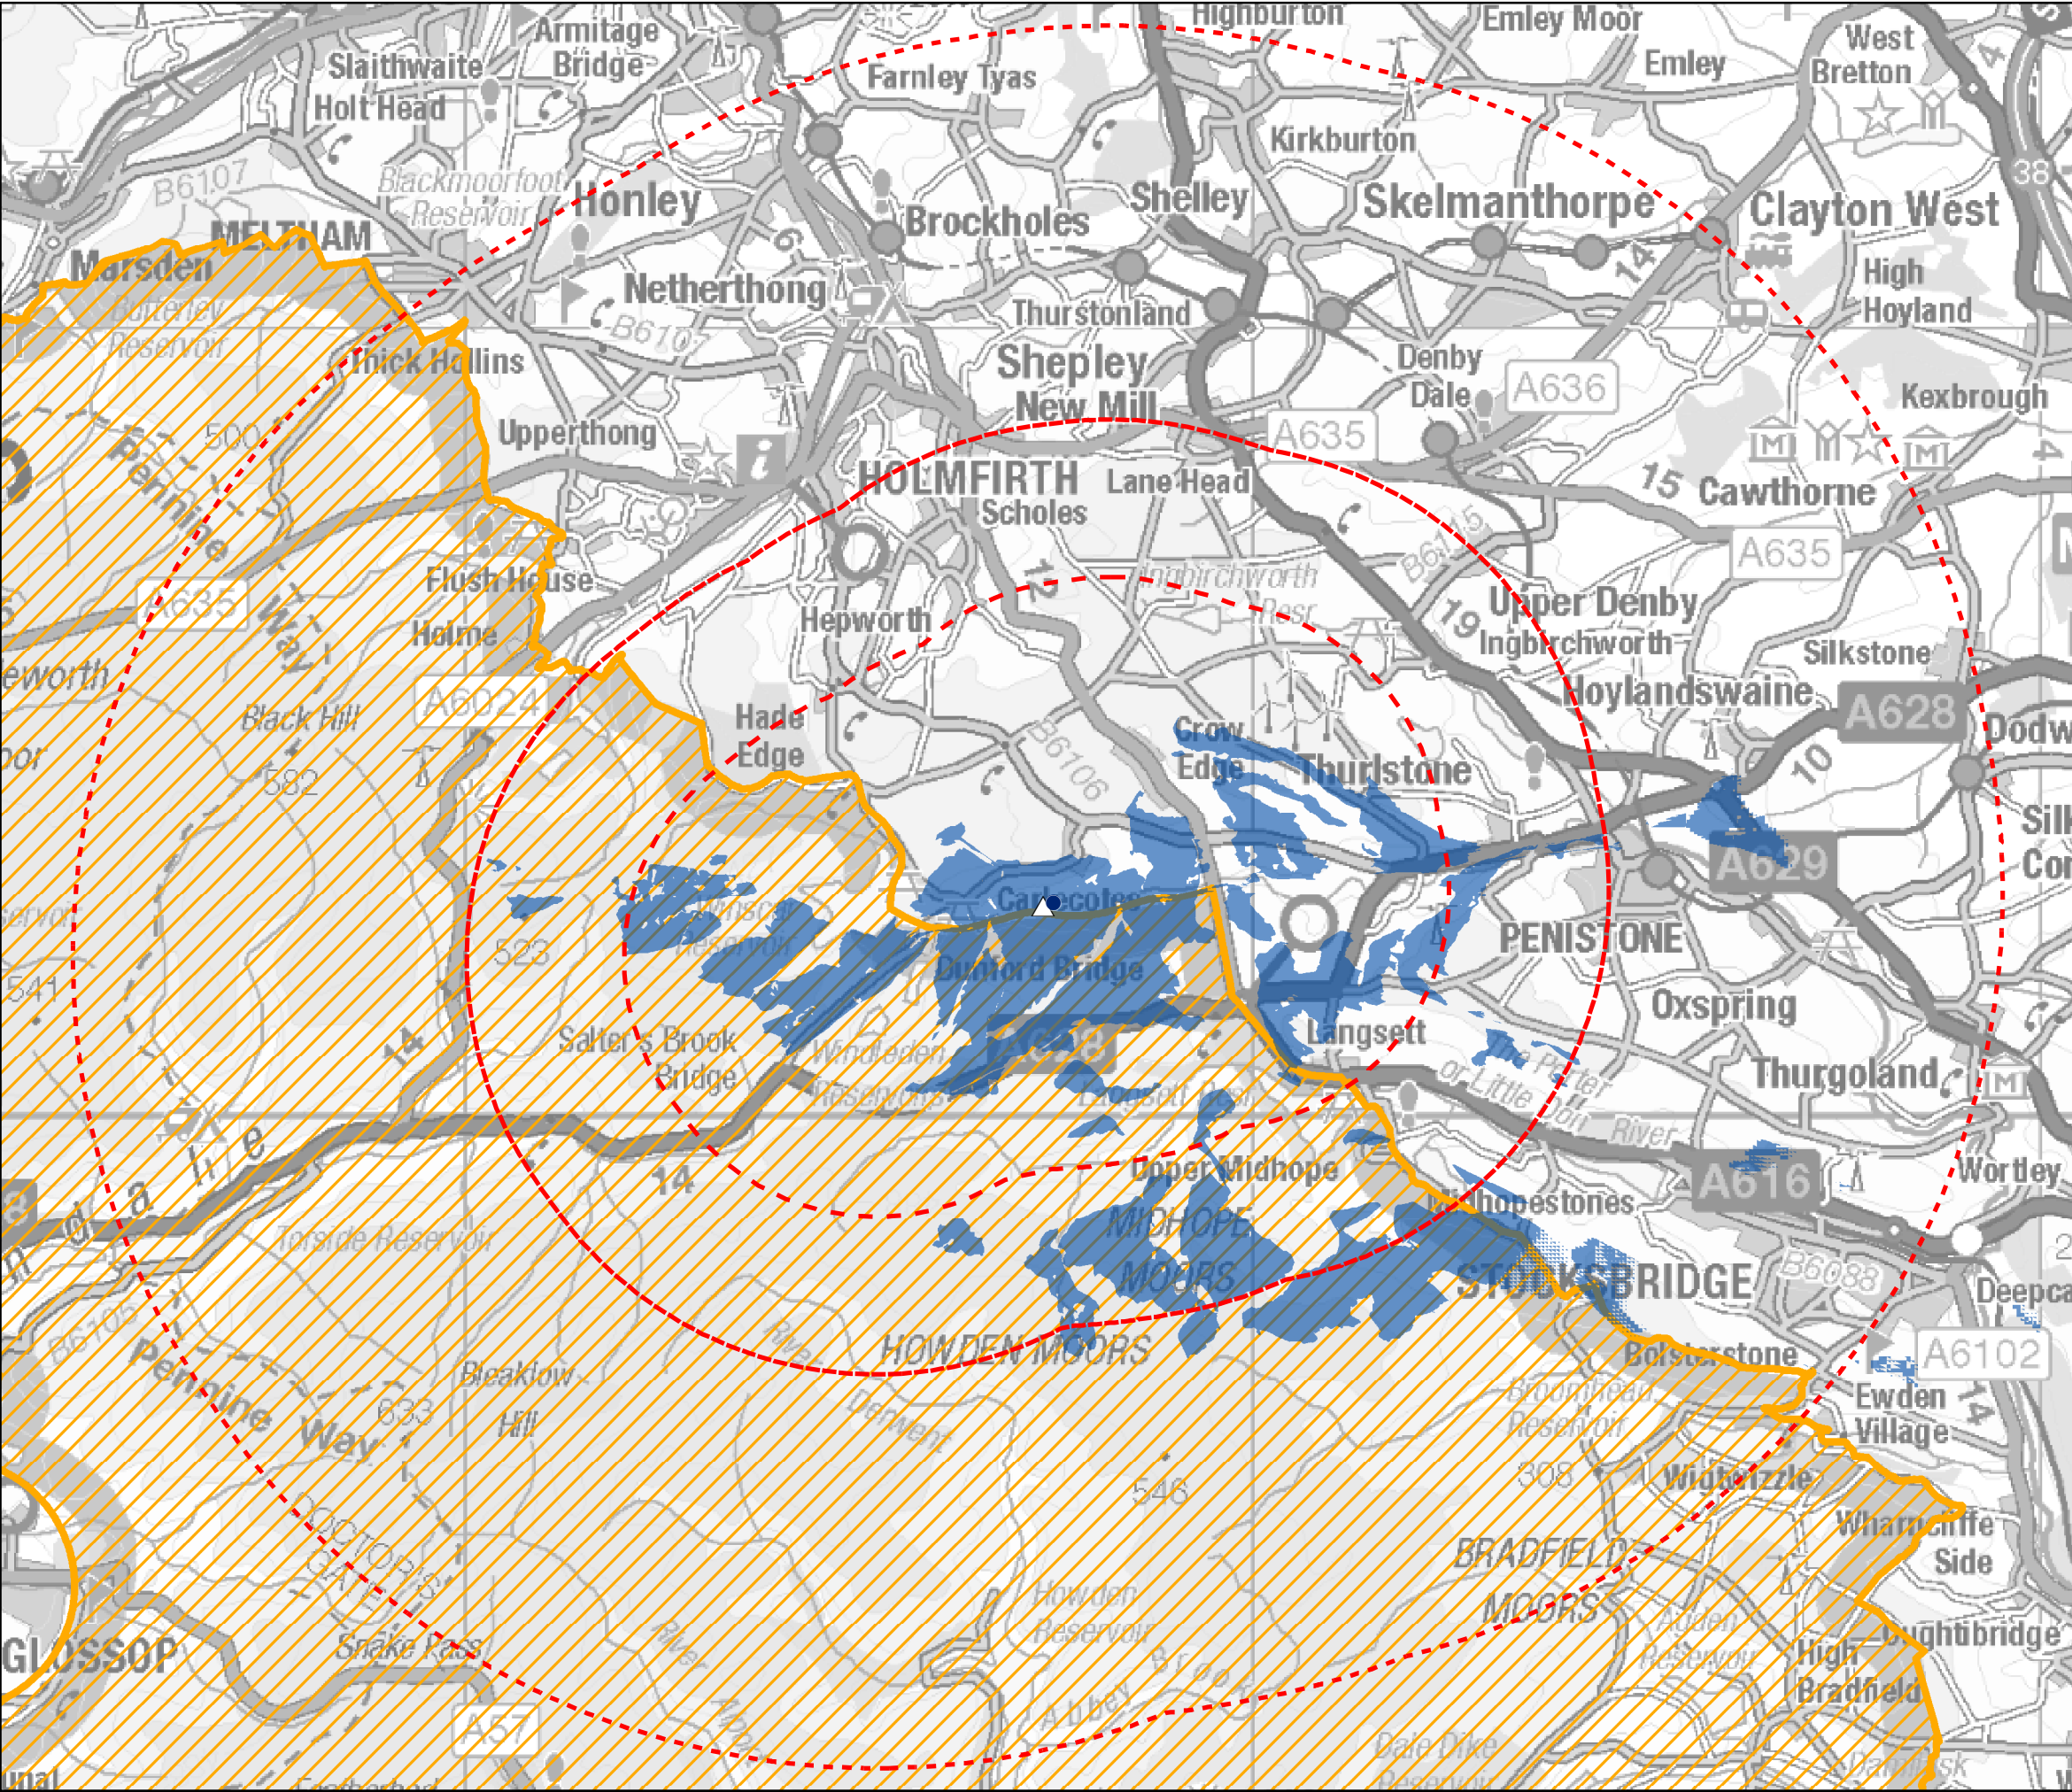

- 5km Study Area
- 3km Study Area
- 10km Buffer
- Proposed Gantry
- Proposed replacement pylon 4ZO157R
- Zone of Theoretical Visibility for all operational components of the Proposed Project
- Peak District National Park

Source:
Pylons: National Grid, 2015.
Contains OS data © Crown copyright and database right 2018.
ZTVs generated using ArcGIS based on a composite of OS Terrain 5 DTM with a post spacing of 5m and OS Terrain 50 DTM with a post spacing of 50m.
Height of 54.3m used for proposed terminal pylon, and 14.9m for proposed gantry.
Observer height of 1.5m applied.

REPRODUCED FROM ORDNANCE SURVEY MAPS, BY PERMISSION OF THE ORDNANCE SURVEY ON BEHALF OF THE CONTROLLER OF HER MAJESTY'S STATIONARY OFFICE. © CROWN COPYRIGHT ORDNANCE SURVEY. OS LICENCE NO. NATIONAL GRID ELECTRICITY - 100024241. NATIONAL GRID GAS -100024886.

Rev	Description	Cre'd	Chk'd	App'd	Date
02	Updated PDNP Boundary	KC	RG	SG	04.07.19
01	Initial dwg	KC	RG	SG	29.10.18



Master Scheme No:	Sub-Scheme No:	Site:
-------------------	----------------	-------

Scheme Name: VIP, Peak District (East) Project

Document Title:
**Zones of Theoretical Visibility (ZTV)
up to 10km from Above Ground
Operational Infrastructure - Figure 6.2**

Created by: KC	Date: 04.07.19	Checked by: RG	Date: 04.07.19	Approved by: SG	Date: 04.07.19
Development Eng: -	Document Type: -	Scale: 1:85,000	Format: A3	Sheet(s): 1 of 1	Rev: 02

National Grid Document Number:
PDD-33492-REP

FEED Document Number:
P10727-00-001-625