


Barnsley Town Centre Gateways - Public Art Commission

Installation Sheet 2.2 - Linen 'Loom' Sculpture

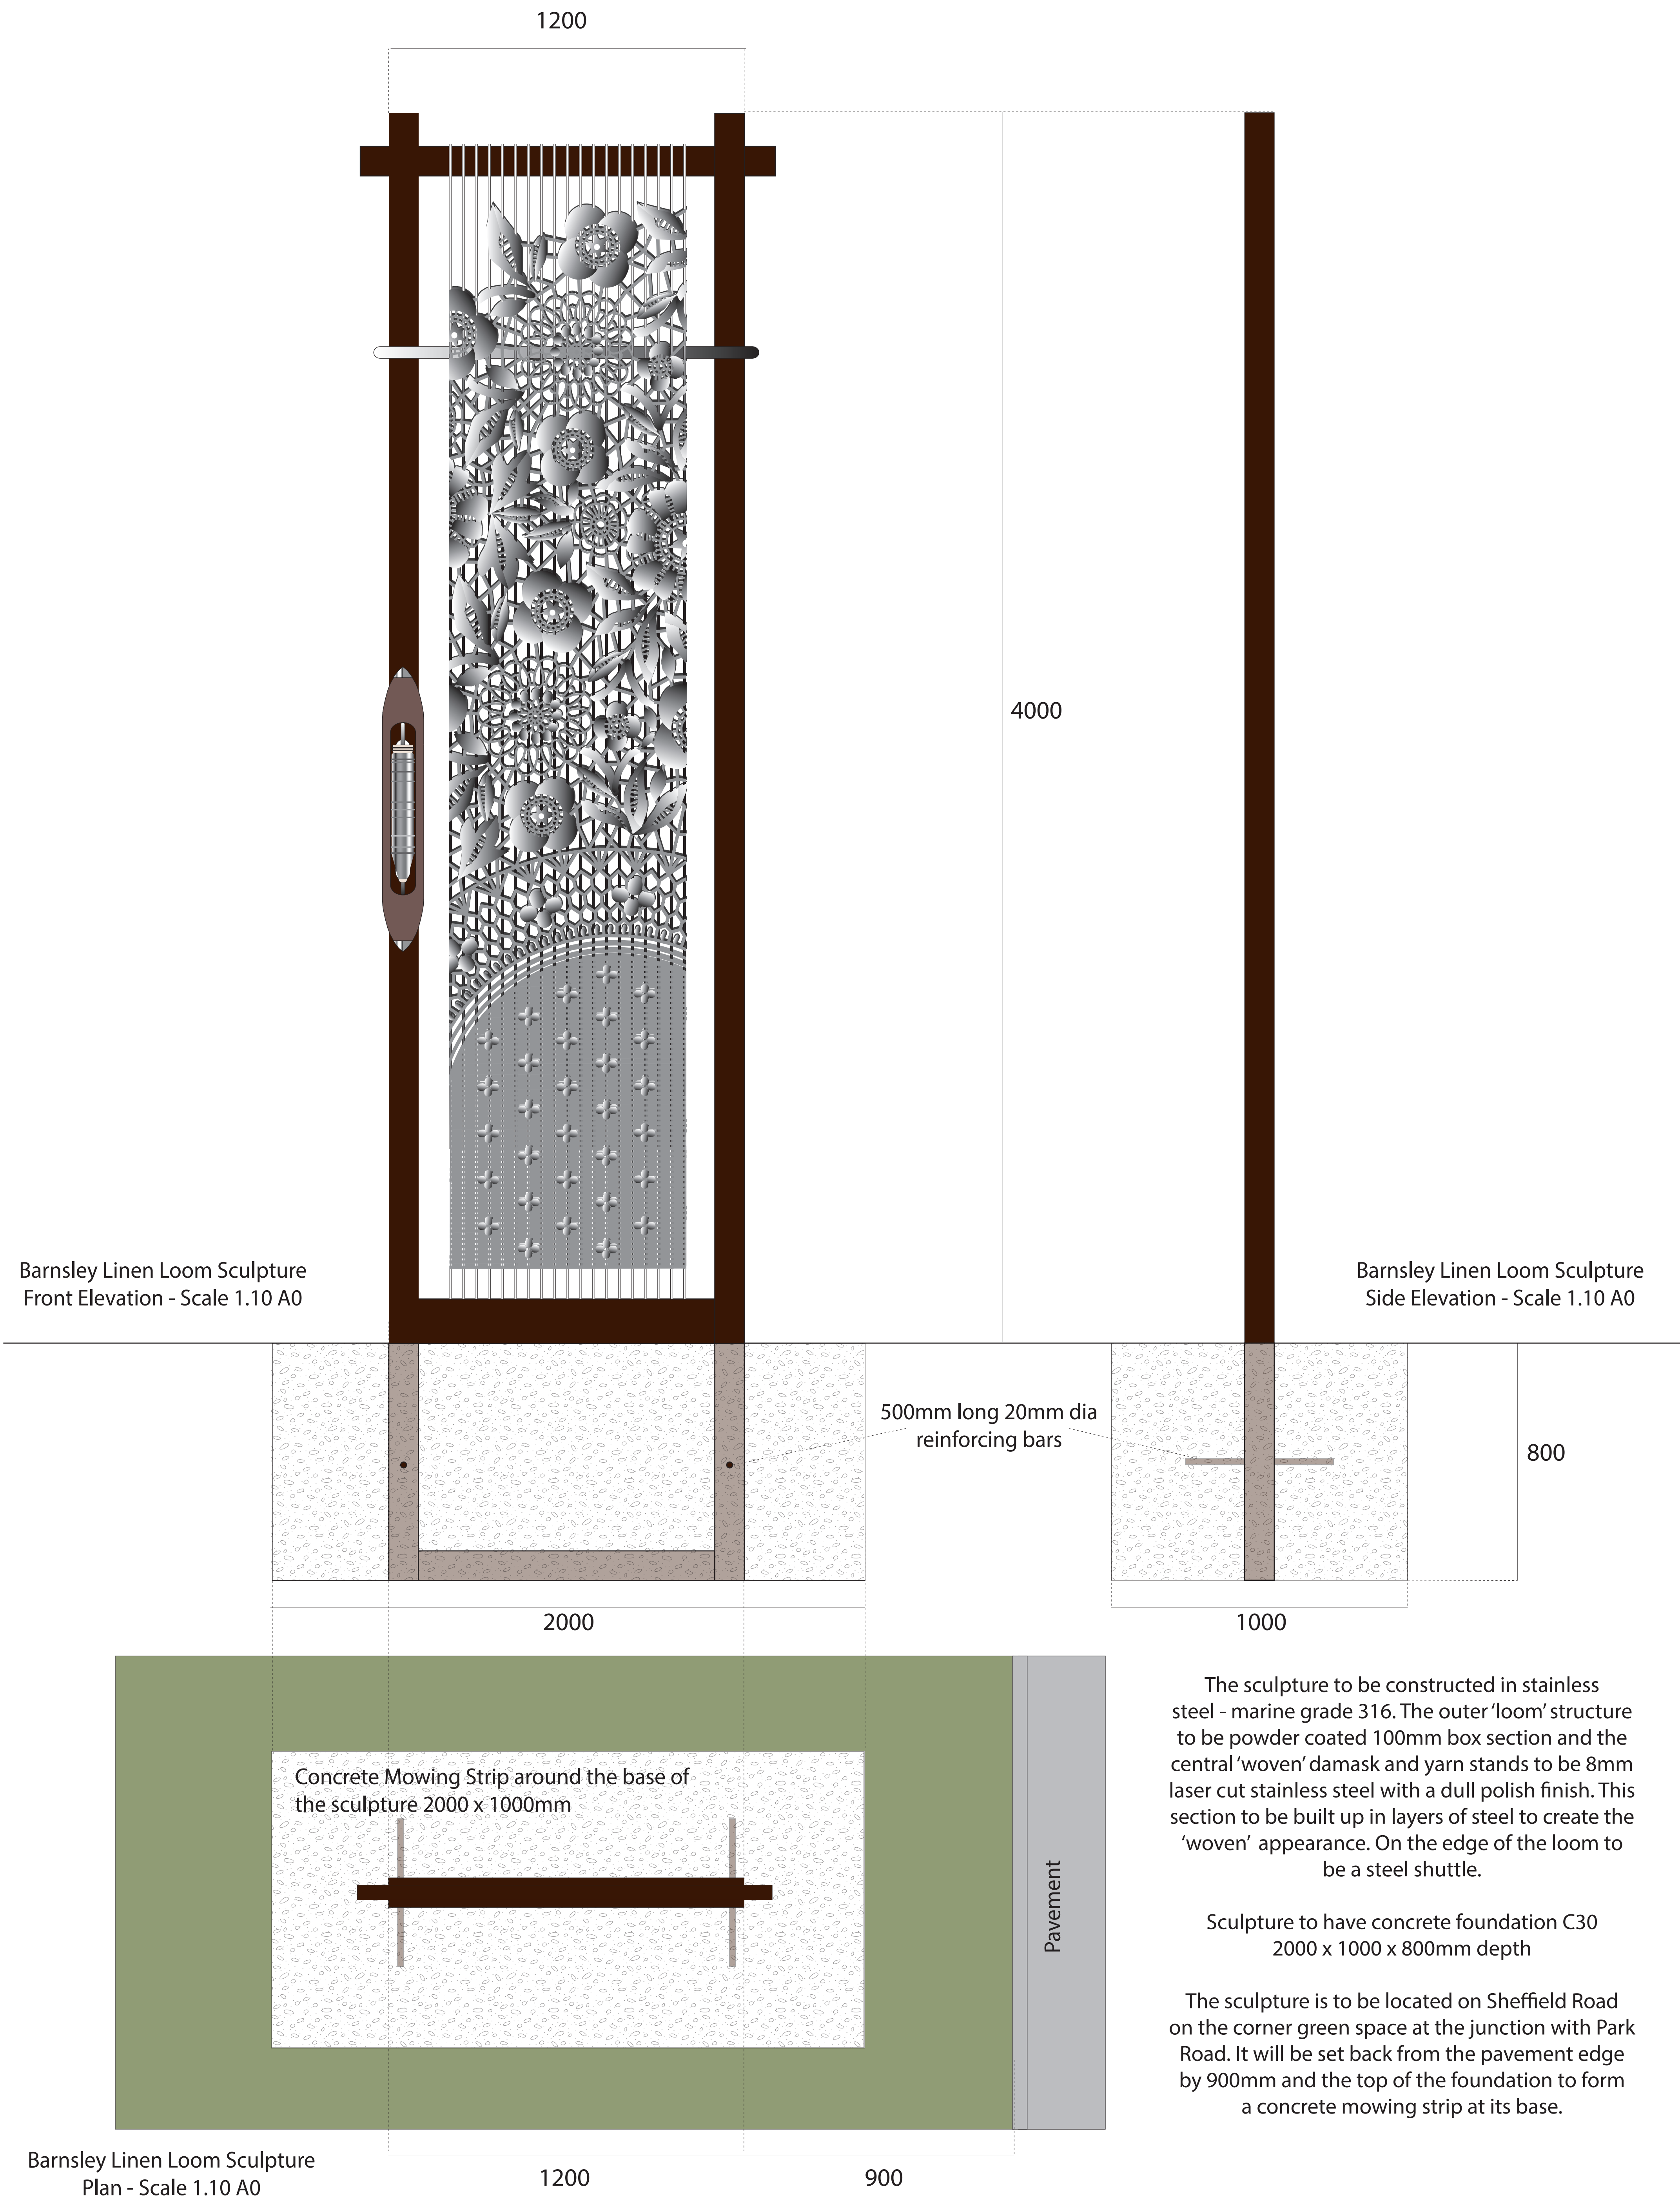

CLIENT	PROJECT	NOTES	AMENDMENTS		TITLE	Barnsley Town Centre Gateways - Public Art	
Barnsley Metropolitan Borough Council	Town Centre Gateways Artist - Tim Ward	DO NOT AMEND BY HAND CAD FILE NO DIMENSIONS ARE TO SCALED FROM THIS DRAWING THE CONTRACTOR SHALL VERIFY ALL DIMENSIONS ON SITE ALL DIMENSIONS IN MILLIMETRES UNLESS OTHERWISE STATED COPYRIGHT - ORIGINAL ARTWORK REMAINS WITH CIRCLING THE SQUARE	25.11.14	First Issue	DRAWING NO	BG 2.2	Circling the Square Ltd 28 Hills Road Buckhurst Hill Essex IG9 5RS email: info@circlingthesquare.com web: www.circlingthesquare.com tel: 020 8505 5120  circlingTHE Square
					SCALE	DATE	
					1.10 A1	November 2014	