



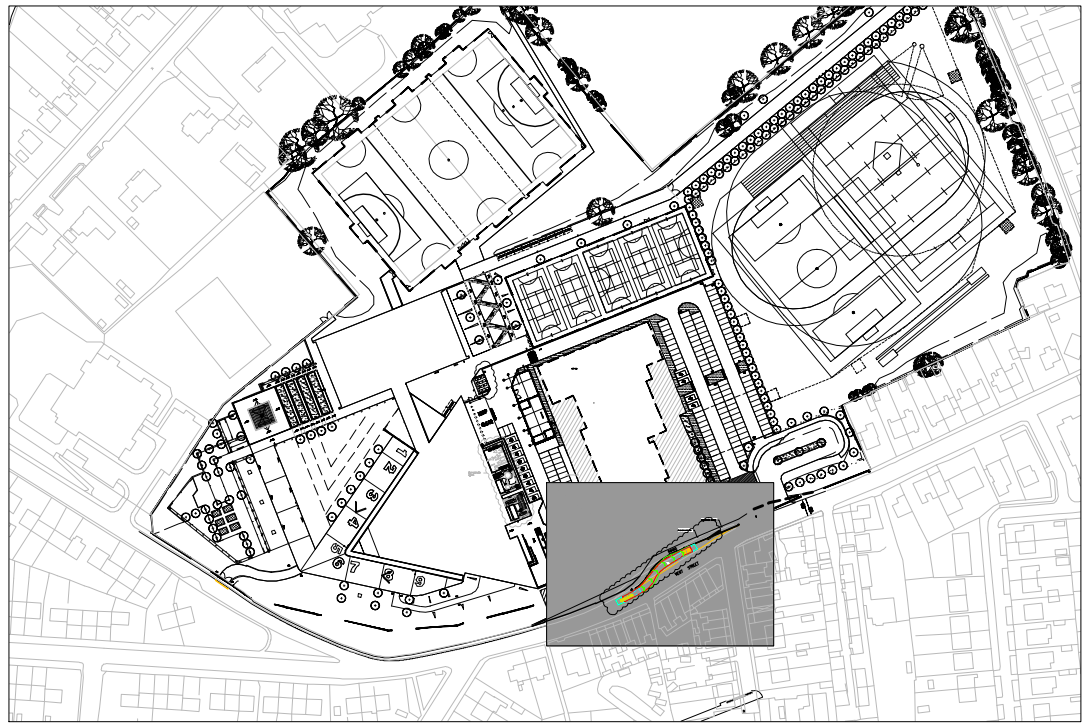

LOCALITY PLAN
NTS

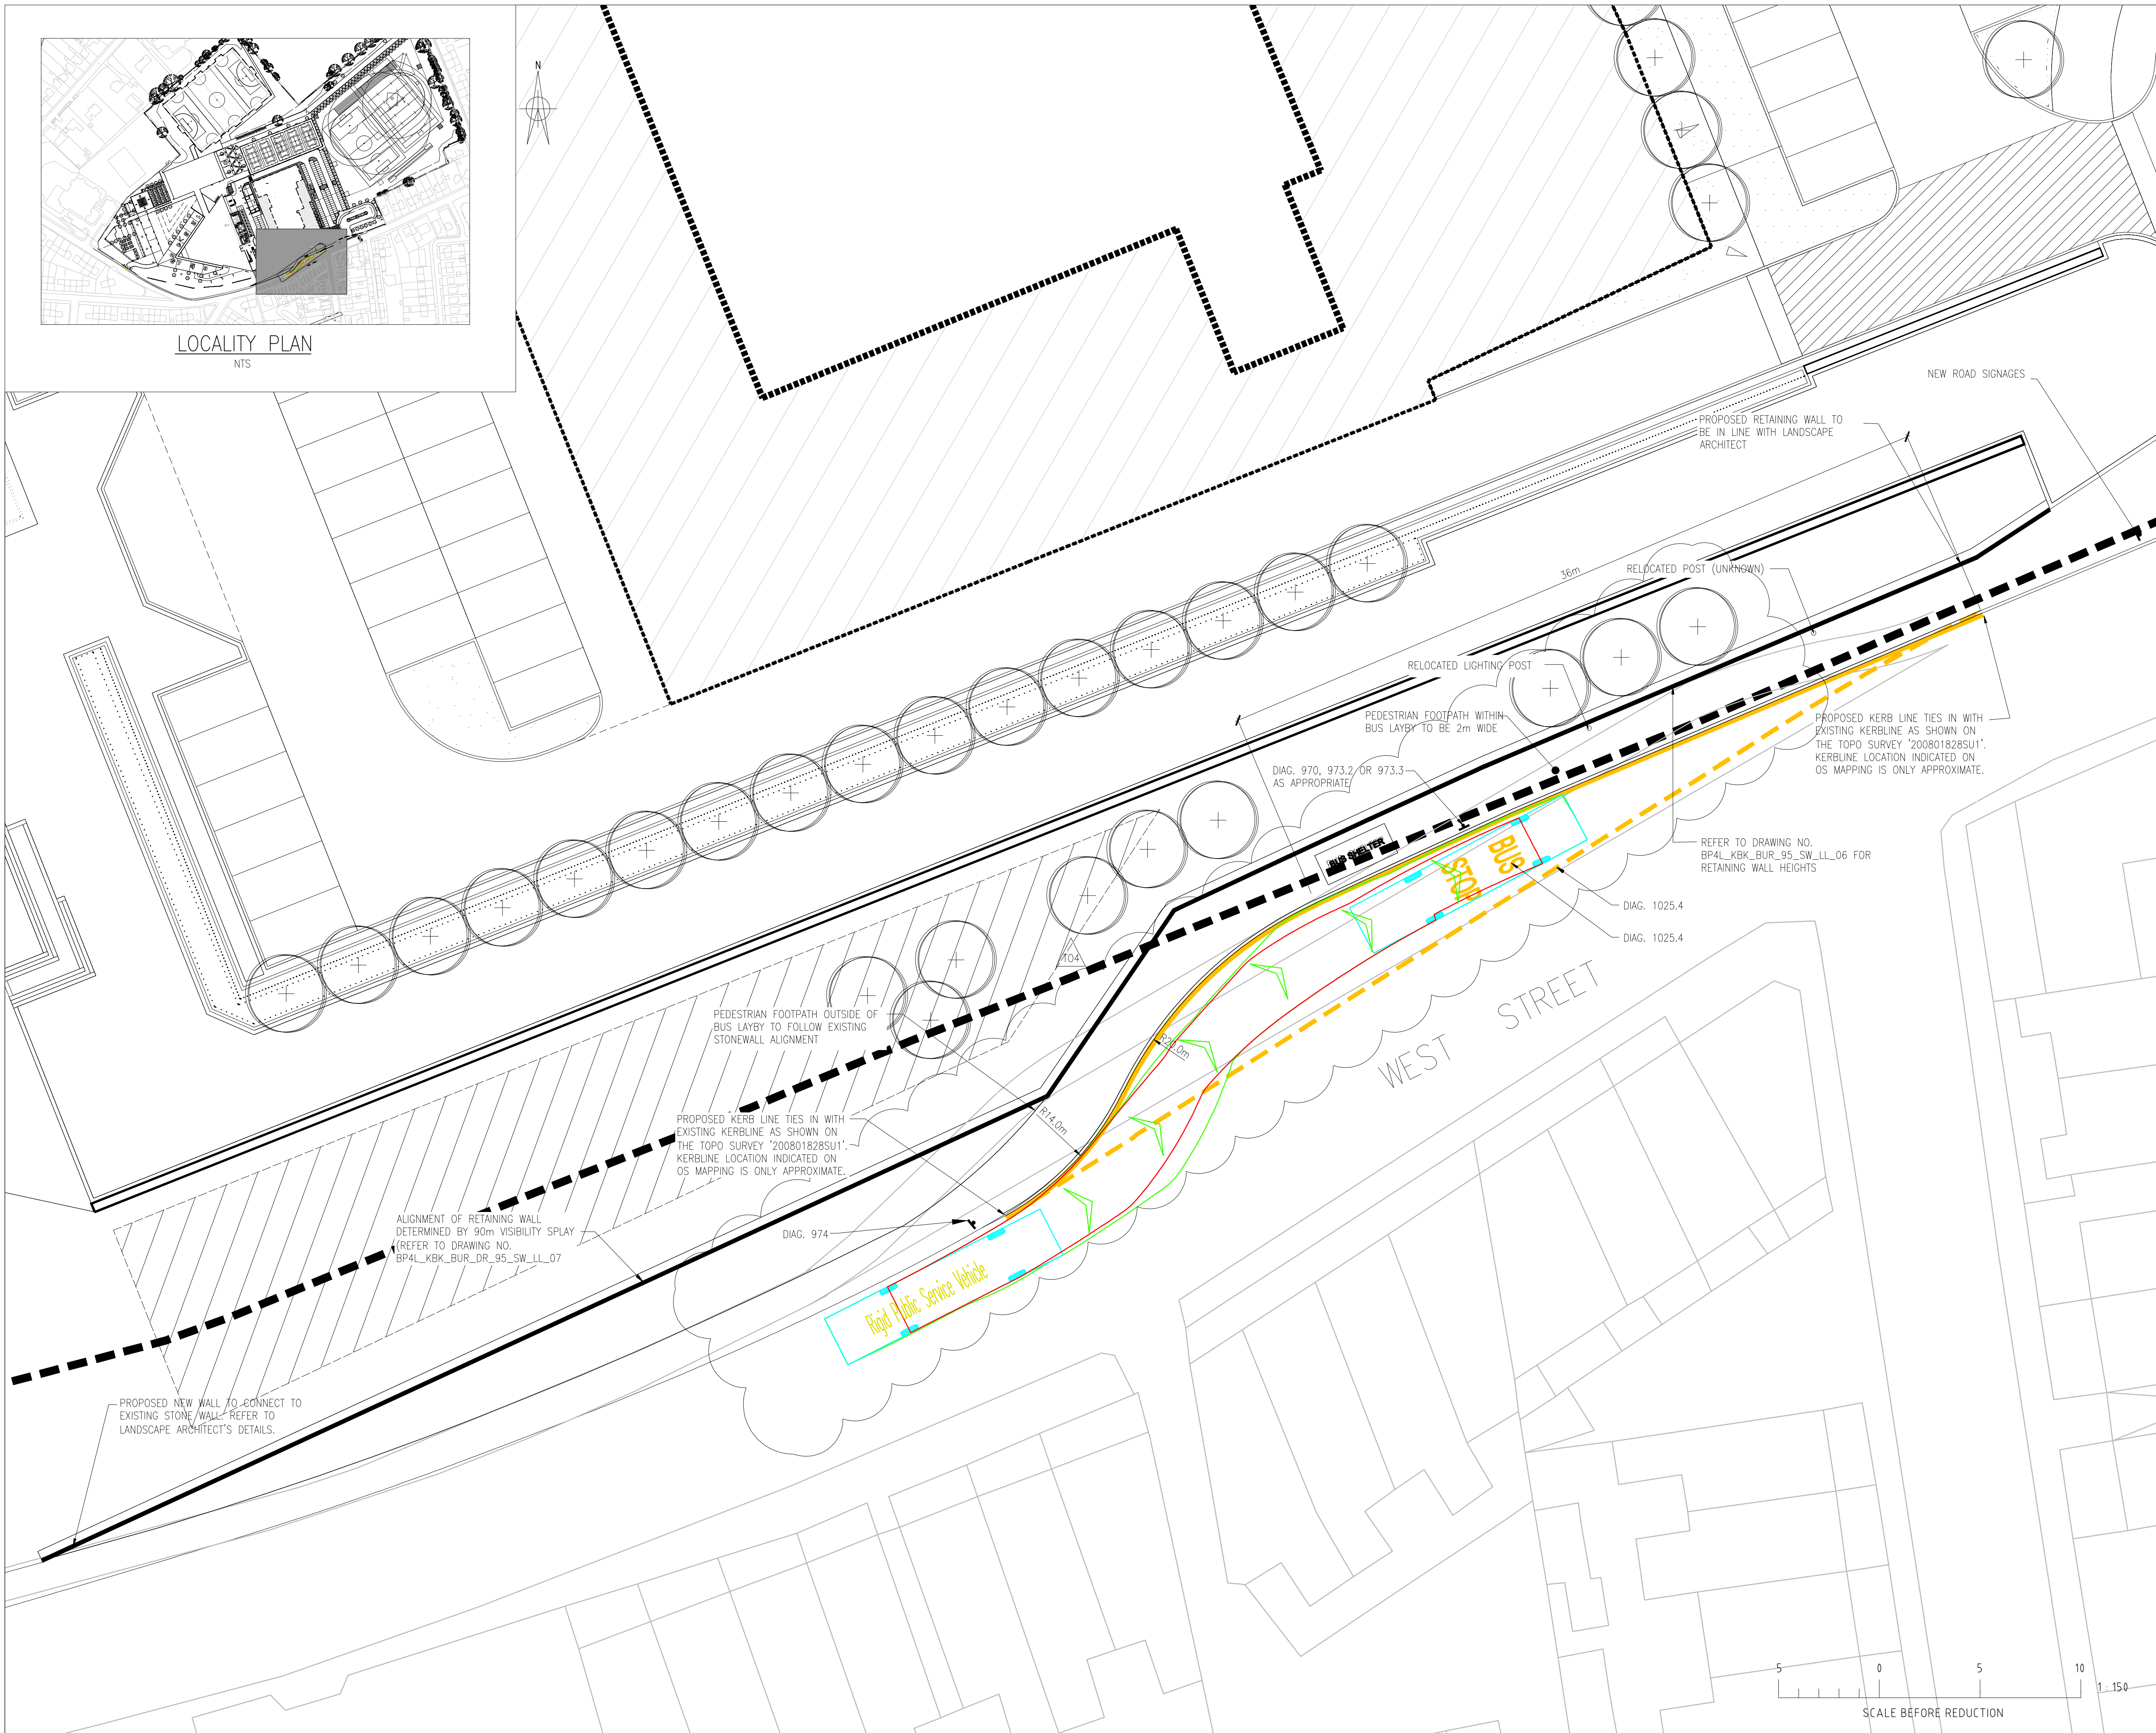

© Buro Happold Limited or its group companies.
All rights reserved. Buro Happold and its group companies accept (unless otherwise agreed in writing) their rights under s.77 to 88 of the Copyright, Designs and Patents Act 1988.

DO NOT SCALE THIS DRAWING.

HEALTH AND SAFETY INFORMATION

IN ADDITION TO THE HAZARDS/RISKS NORMALLY ASSOCIATED WITH THE TYPES OF WORK DETAILED ON THIS DRAWING, NOTE THE FOLLOWING

CONSTRUCTION.

- EXISTING SERVICES – FOUL, SURFACE WATER, LIVE CABLES, GAS
- CHILDREN TRAFFIC AREA

MAINTENANCE/CLEANING/OPERATION.

- EXISTING SERVICES – FOUL, SURFACE WATER, LIVE CABLES, GAS
- CHILDREN TRAFFIC AREA

DECOMMISSIONING/DEMOLITION.

- EXISTING SERVICES – FOUL, SURFACE WATER, LIVE CABLES, GAS
- CHILDREN TRAFFIC AREA

Notes


1. THE LAYOUT PLAN IS BASED ON:

- TOPOGRAPHICAL SURVEY '200801828SU1'
- AWP'S LANDSCAPE DRAWING No. BP4L_KBK_AWP_DR_94_LL_00001 REV B

ALL WORKS SUBJECT TO
HIGHWAY APPROVAL BY
HIGHWAY AUTHORITY

LEGEND:

- SITE BOUNDARY
- PROPOSED LINEMARKING

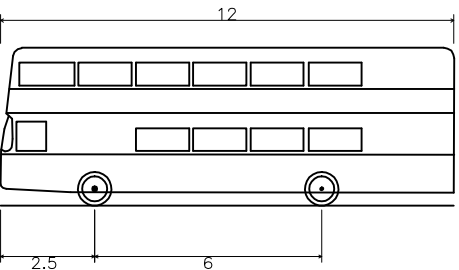


Rigid Public Service Vehicle	12.000m
Overall Length	12.000m
Overall Width	2.550m
Overall Body Height	4.173m
Min Body Ground Clearance	0.344m
Track Width	2.550m
Lock to Lock Time	4.00 sec
Kerb to Kerb Turning Radius	10.500m

T05 ENTRANCE UPDATED	02.07.10	LJB	NC
T04 AWP LANDSCAPE PLAN UPDATED	25.06.10	LJB	NC
T03 BUS LAYBY AMENDED	22.06.10	CJC	NC
T02 REVISED ISSUE	07.05.10	CJC	NC
T01 REVISED ISSUE	16.03.10	NP	NC
T00 PRELIMINARY ISSUE FOR COMMENT	14.01.10	LJB	NC

Rev	Description	Date	Drn	Ch'd
-----	-------------	------	-----	------

FOR INFORMATION	16.03.10
Status of drawing	

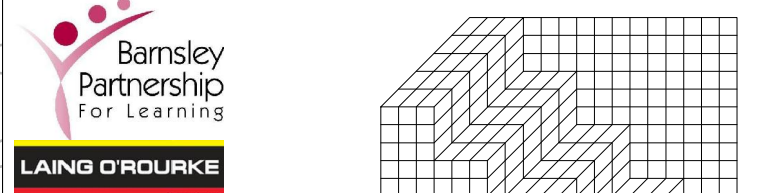

17 Hunsley Street
Leeds
LS1 5PB
Tel: +44 (0)113 275 0000
Fax: +44 (0)113 275 0001
Web: www.burohappold.com
Email: 022413@burohappold.com

Buro Happold
Consulting Engineers

Architect **AHMM**
Project **Bamsley BSF - Kirk Balk ALK**
Dwg Title **PROPOSED BUS LAYBY PLAN**

Scale: 0/1	1:150	Job No.	022413
Drawn By	LJB	Date	December 2009
Checked By	NC		
Drawing No.	BP4L_KBK_BUR_DR_95_SW_LL_05		T05