


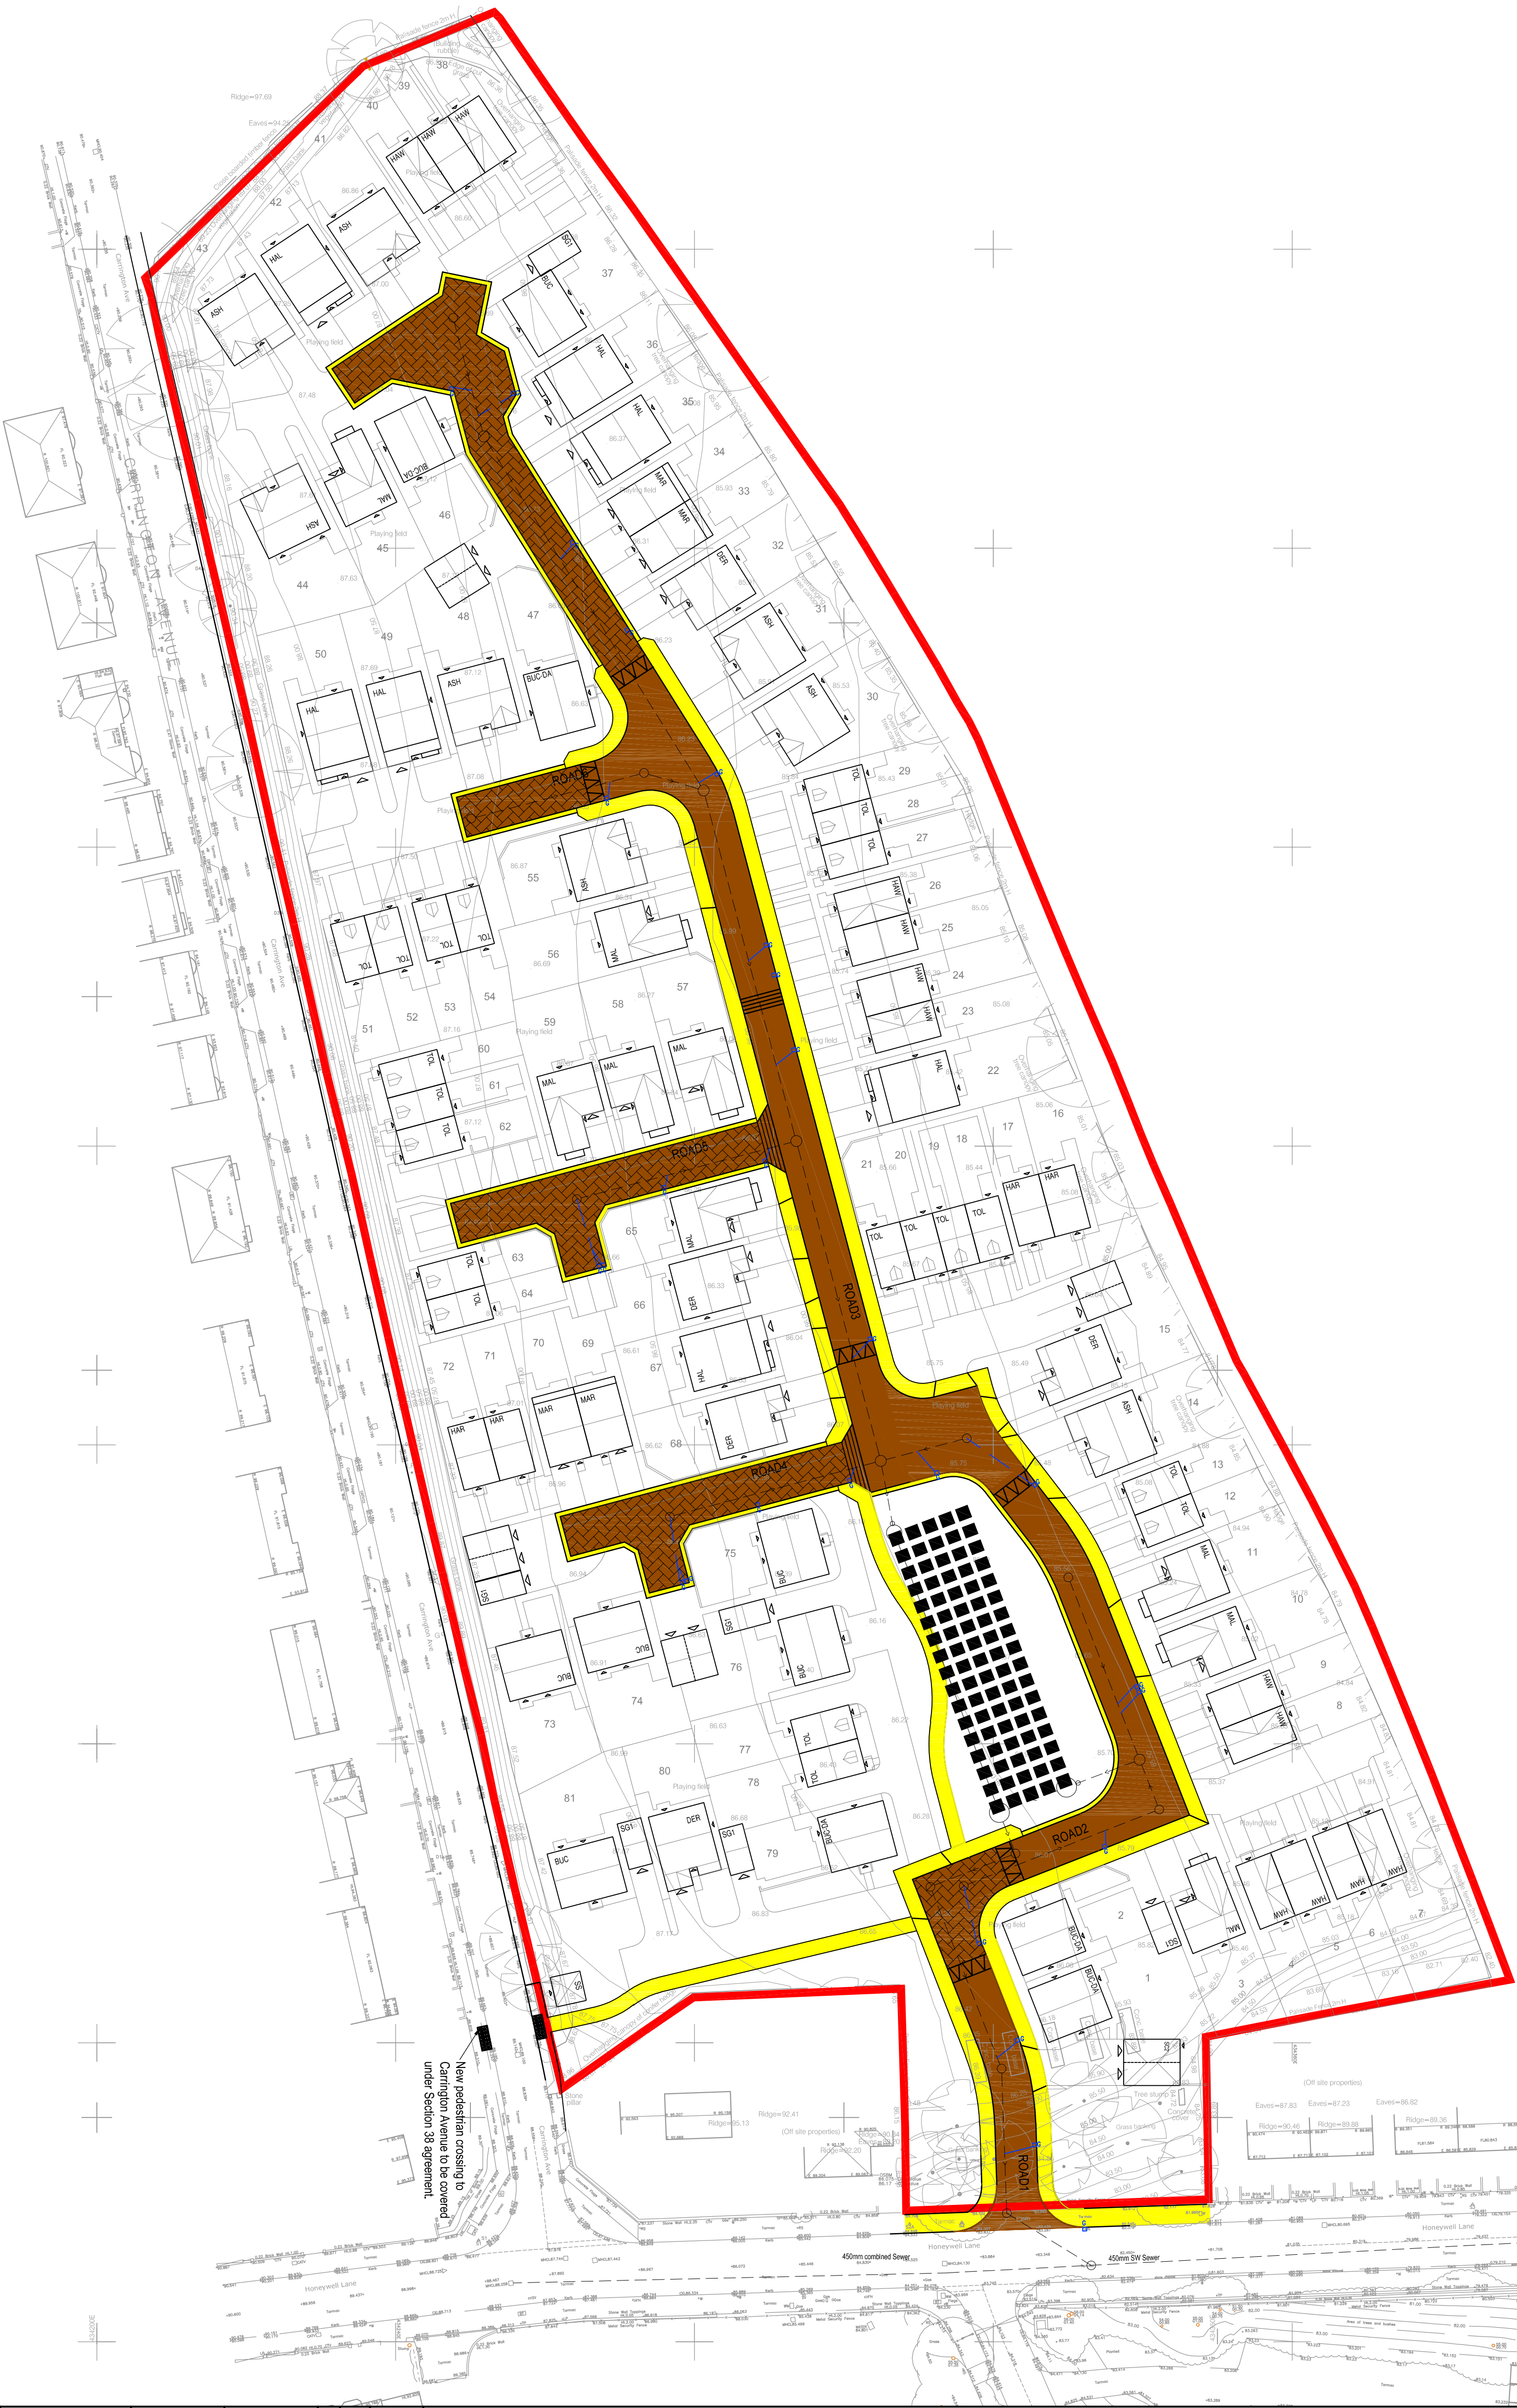

INFORMATION WITHIN THIS DRAWING IS NOT NECESSARILY PROPORTIONED TO SCALE.
ALWAYS USE FIGURED DIMENSIONS AND CO-ORDINATES - IF IN DOUBT, ASK.

NOTES

- Proposed Adoptable Carriageway - Type 8B
- Proposed Adoptable Carriageway - Type 5A
- Proposed Adoptable Footway/Margin



New pedestrian crossing to
Carrington Avenue to be covered
under Section 38 agreement.

B	Revised to suit latest revision of Miller Homes planning layout. Note regarding new pedestrian crossing to Carrington Avenue added.	RJ	CH	19.08.16
A	First Issue.			
REV	DESCRIPTION	SIG	CHK	DATE

MILLER HOMES

HONEYWELL LANE, BARNSLEY

S38 LAYOUT

Eastwood & Partners
CONSULTING ENGINEERS
St. Andrew's House
23 Kingfield Road
Sheffield
S11 9AS
Tel 0114 255 4554
Fax 0114 255 4330
mail@eastwoodandpartners.com
www.eastwoodandpartners.com



SCALE WHEN PLOTTED AT A1

DRAWING STATUS

1:500

PRELIMINARY

DRAWN	CHECKED	DATE	DRAWING NUMBER	REV
RJ	CH	13.07.16	38903/011	B