


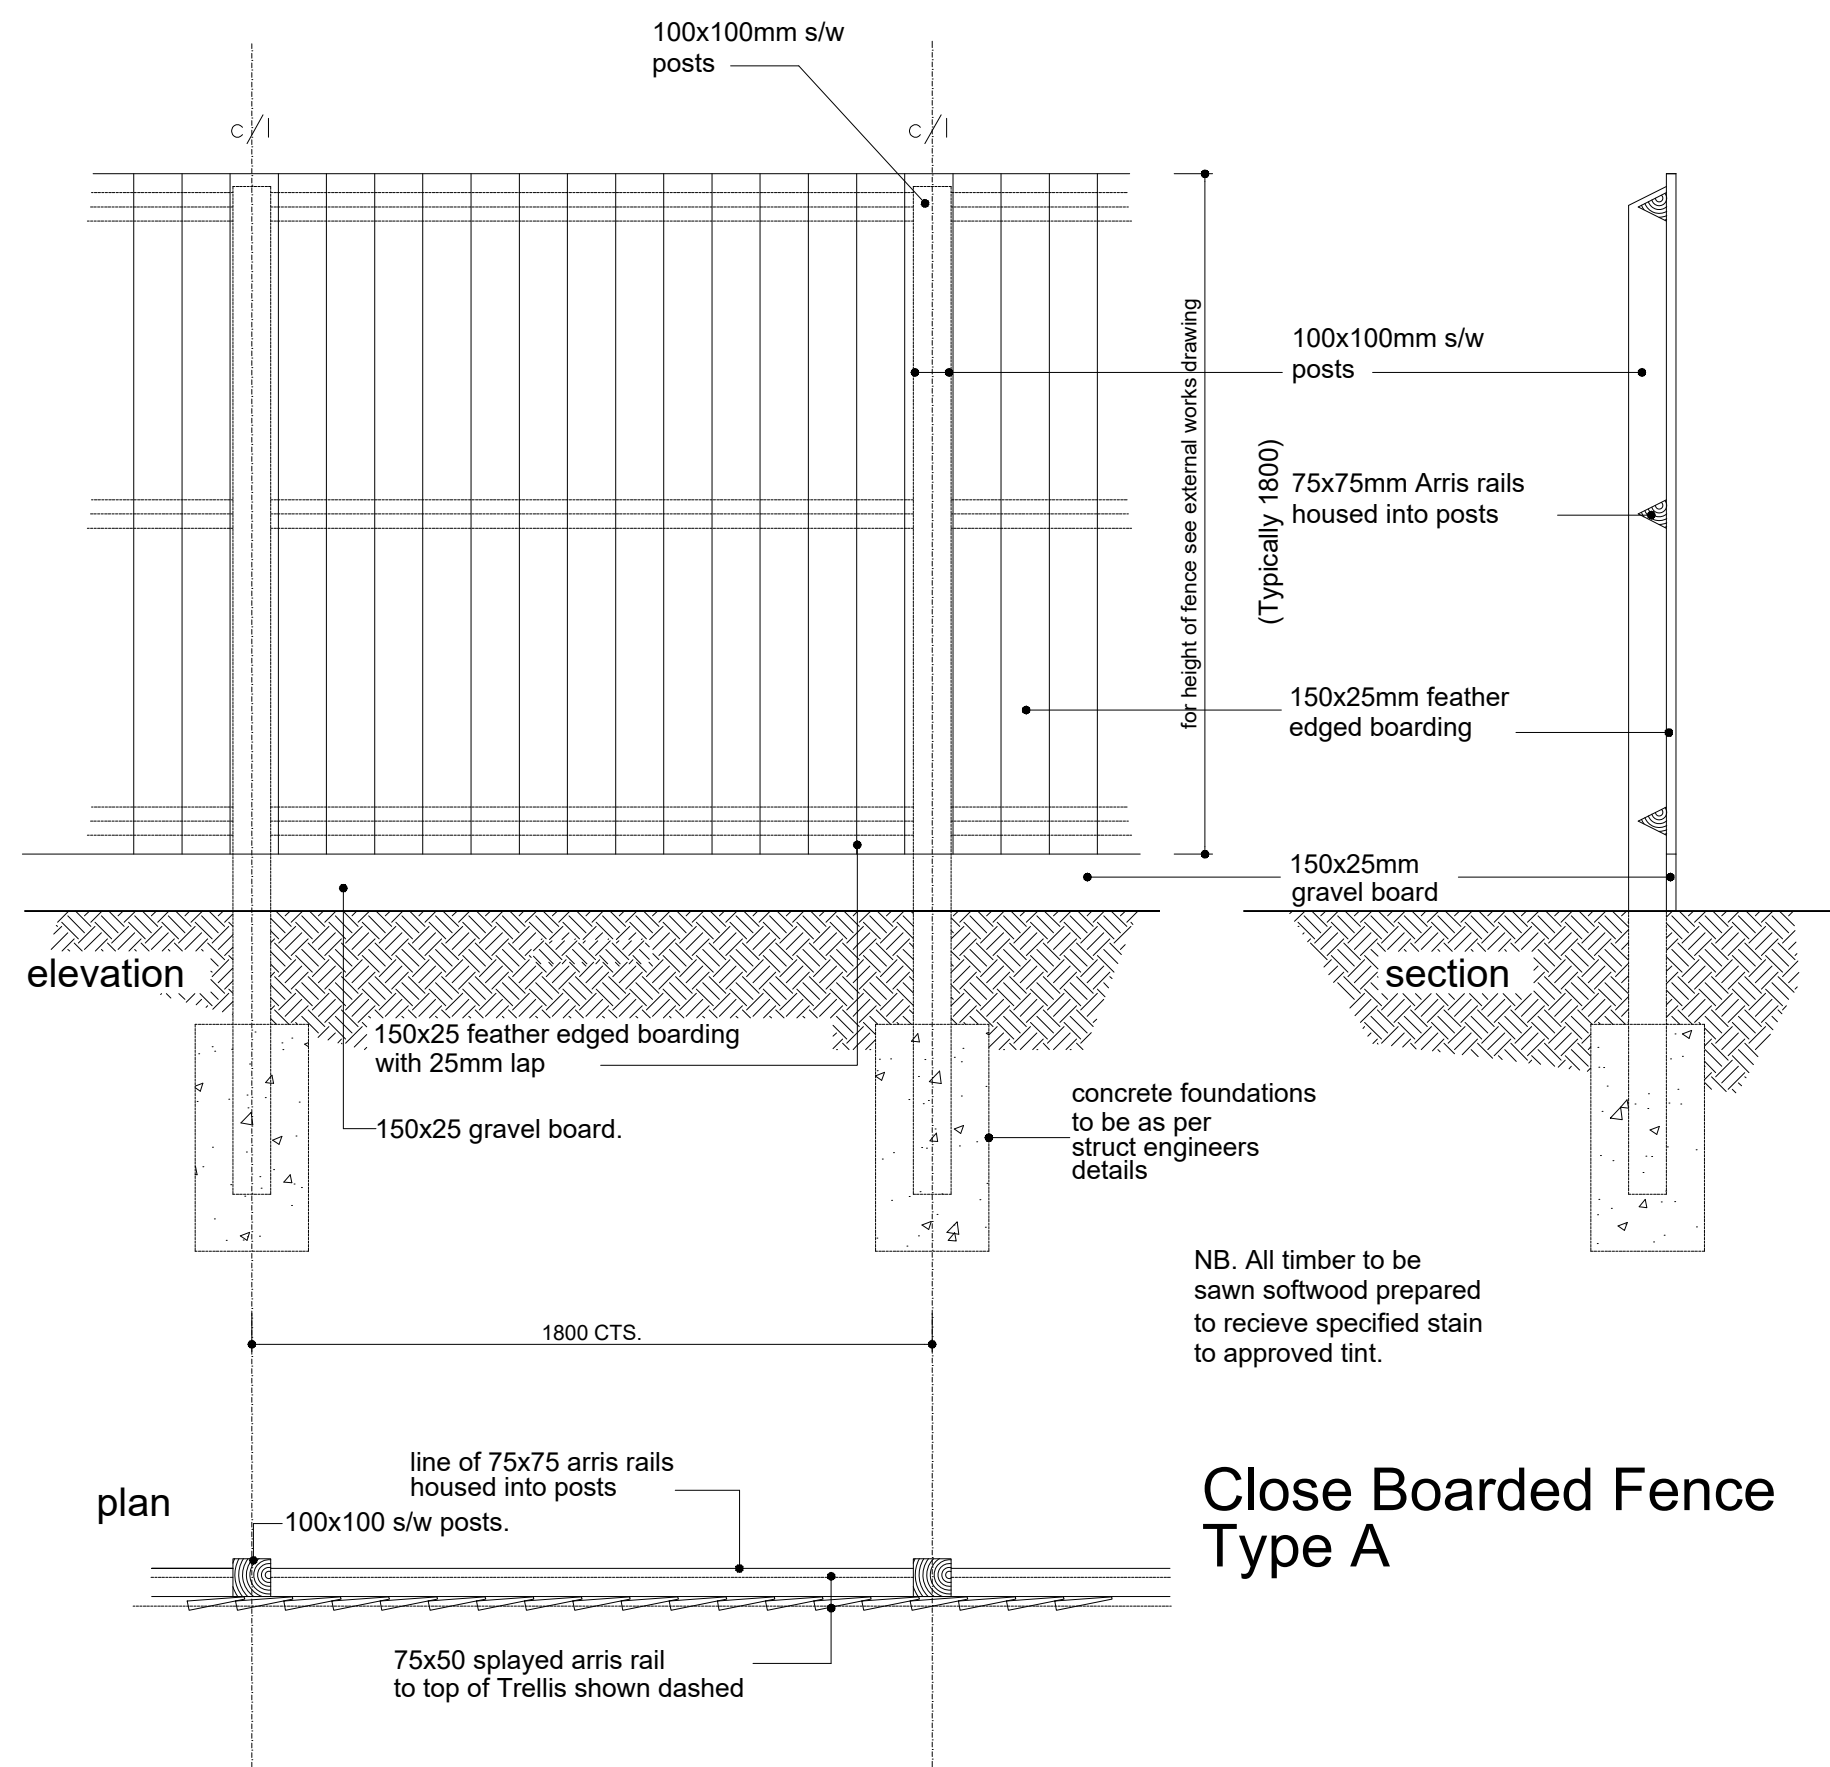


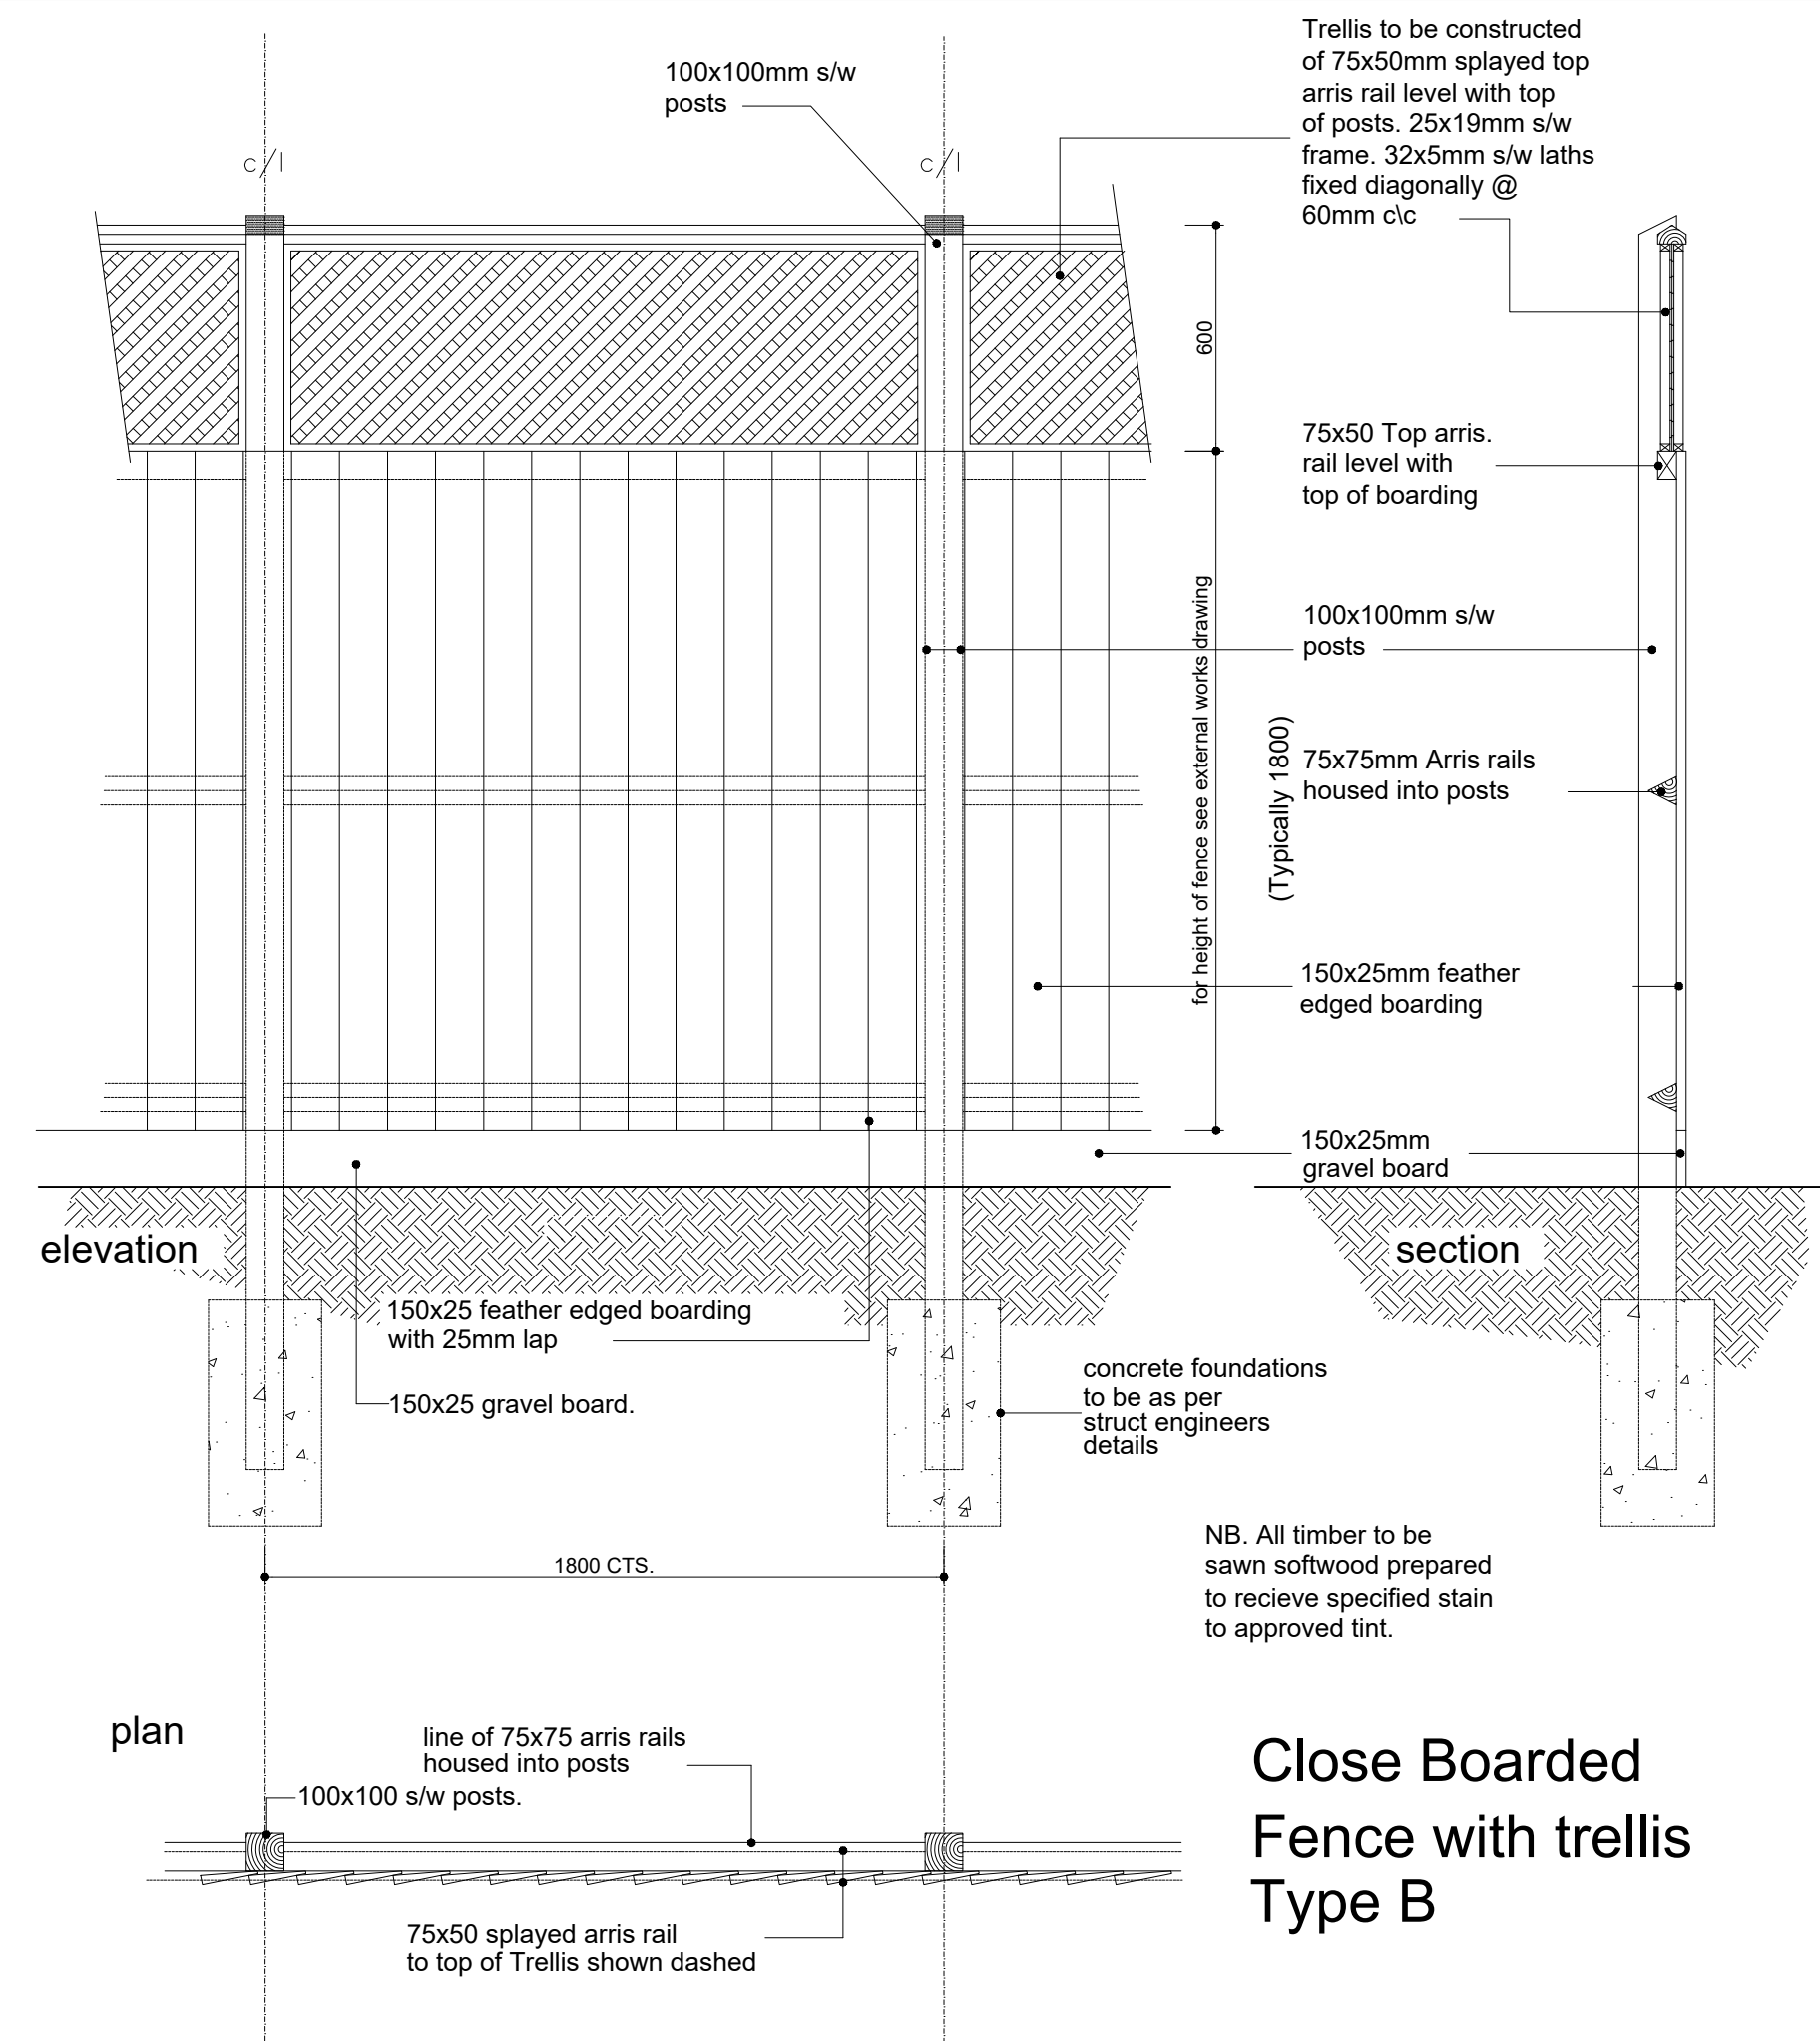


Close Boarded Fence
Type A

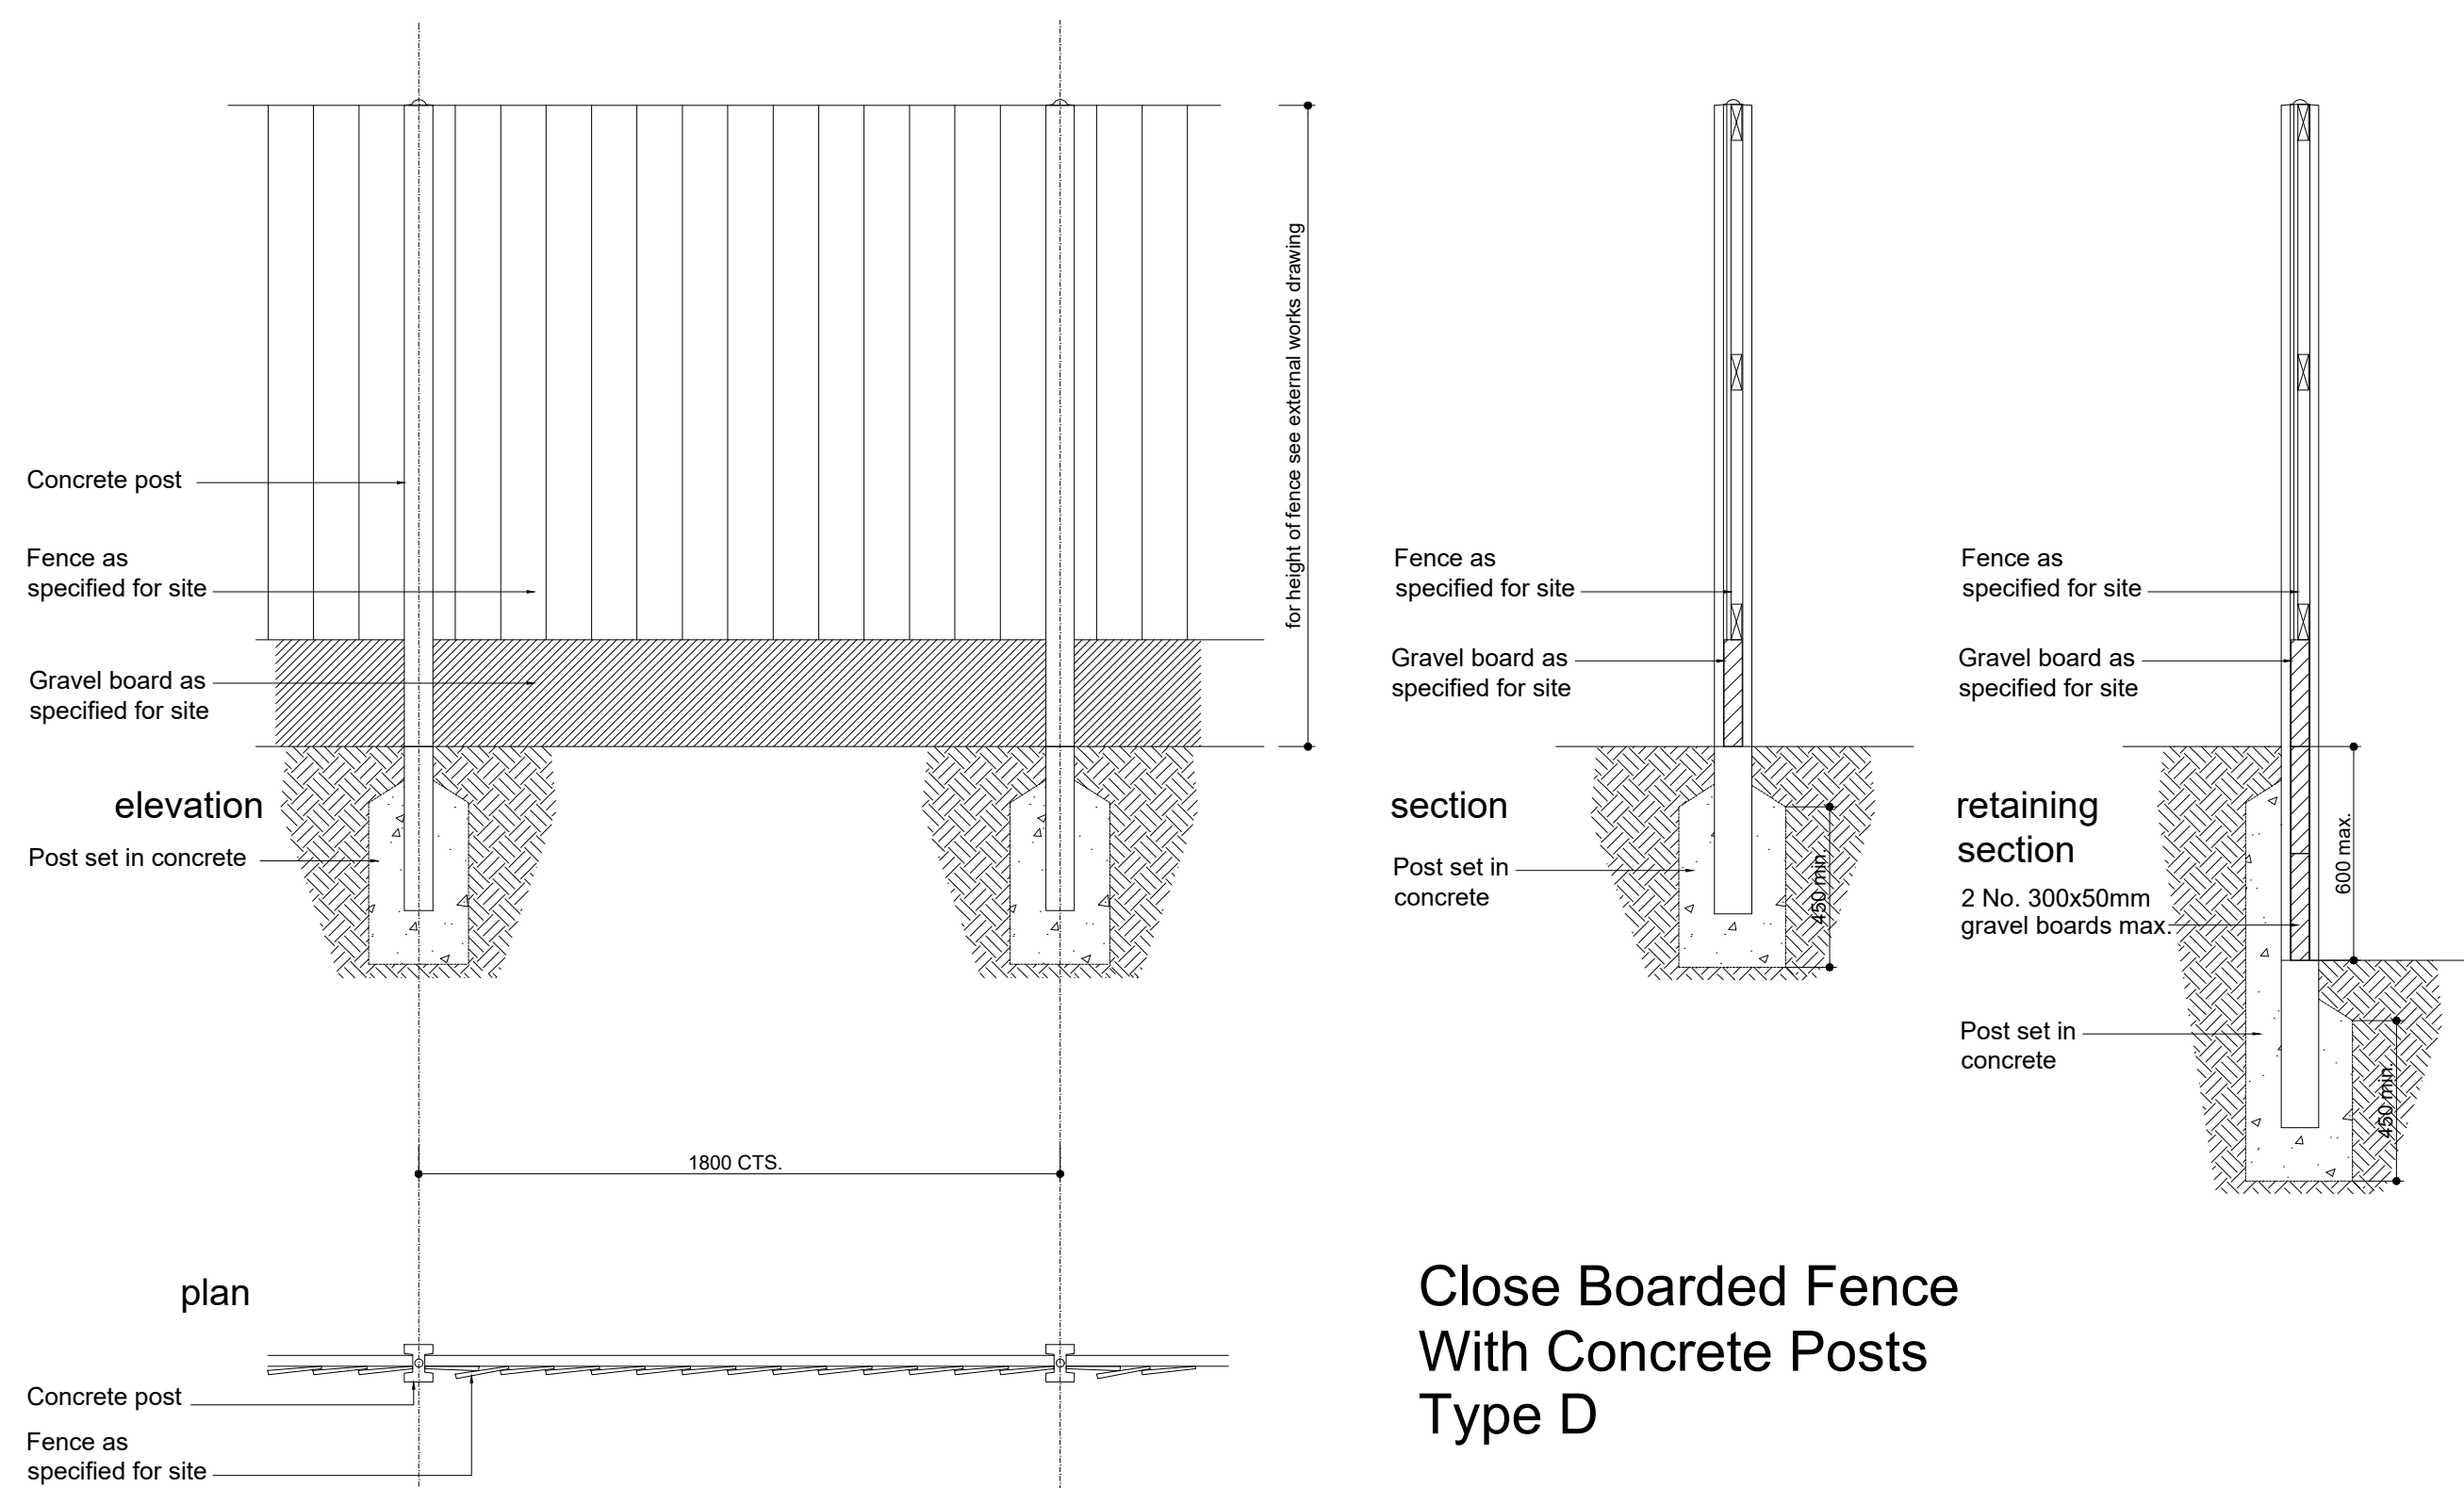

Close Boarded
Fence with trellis
Type B

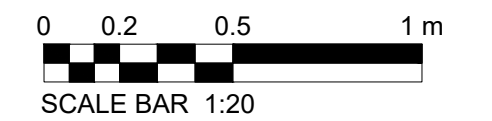

Close Boarded Fence
With Concrete Posts
Type D

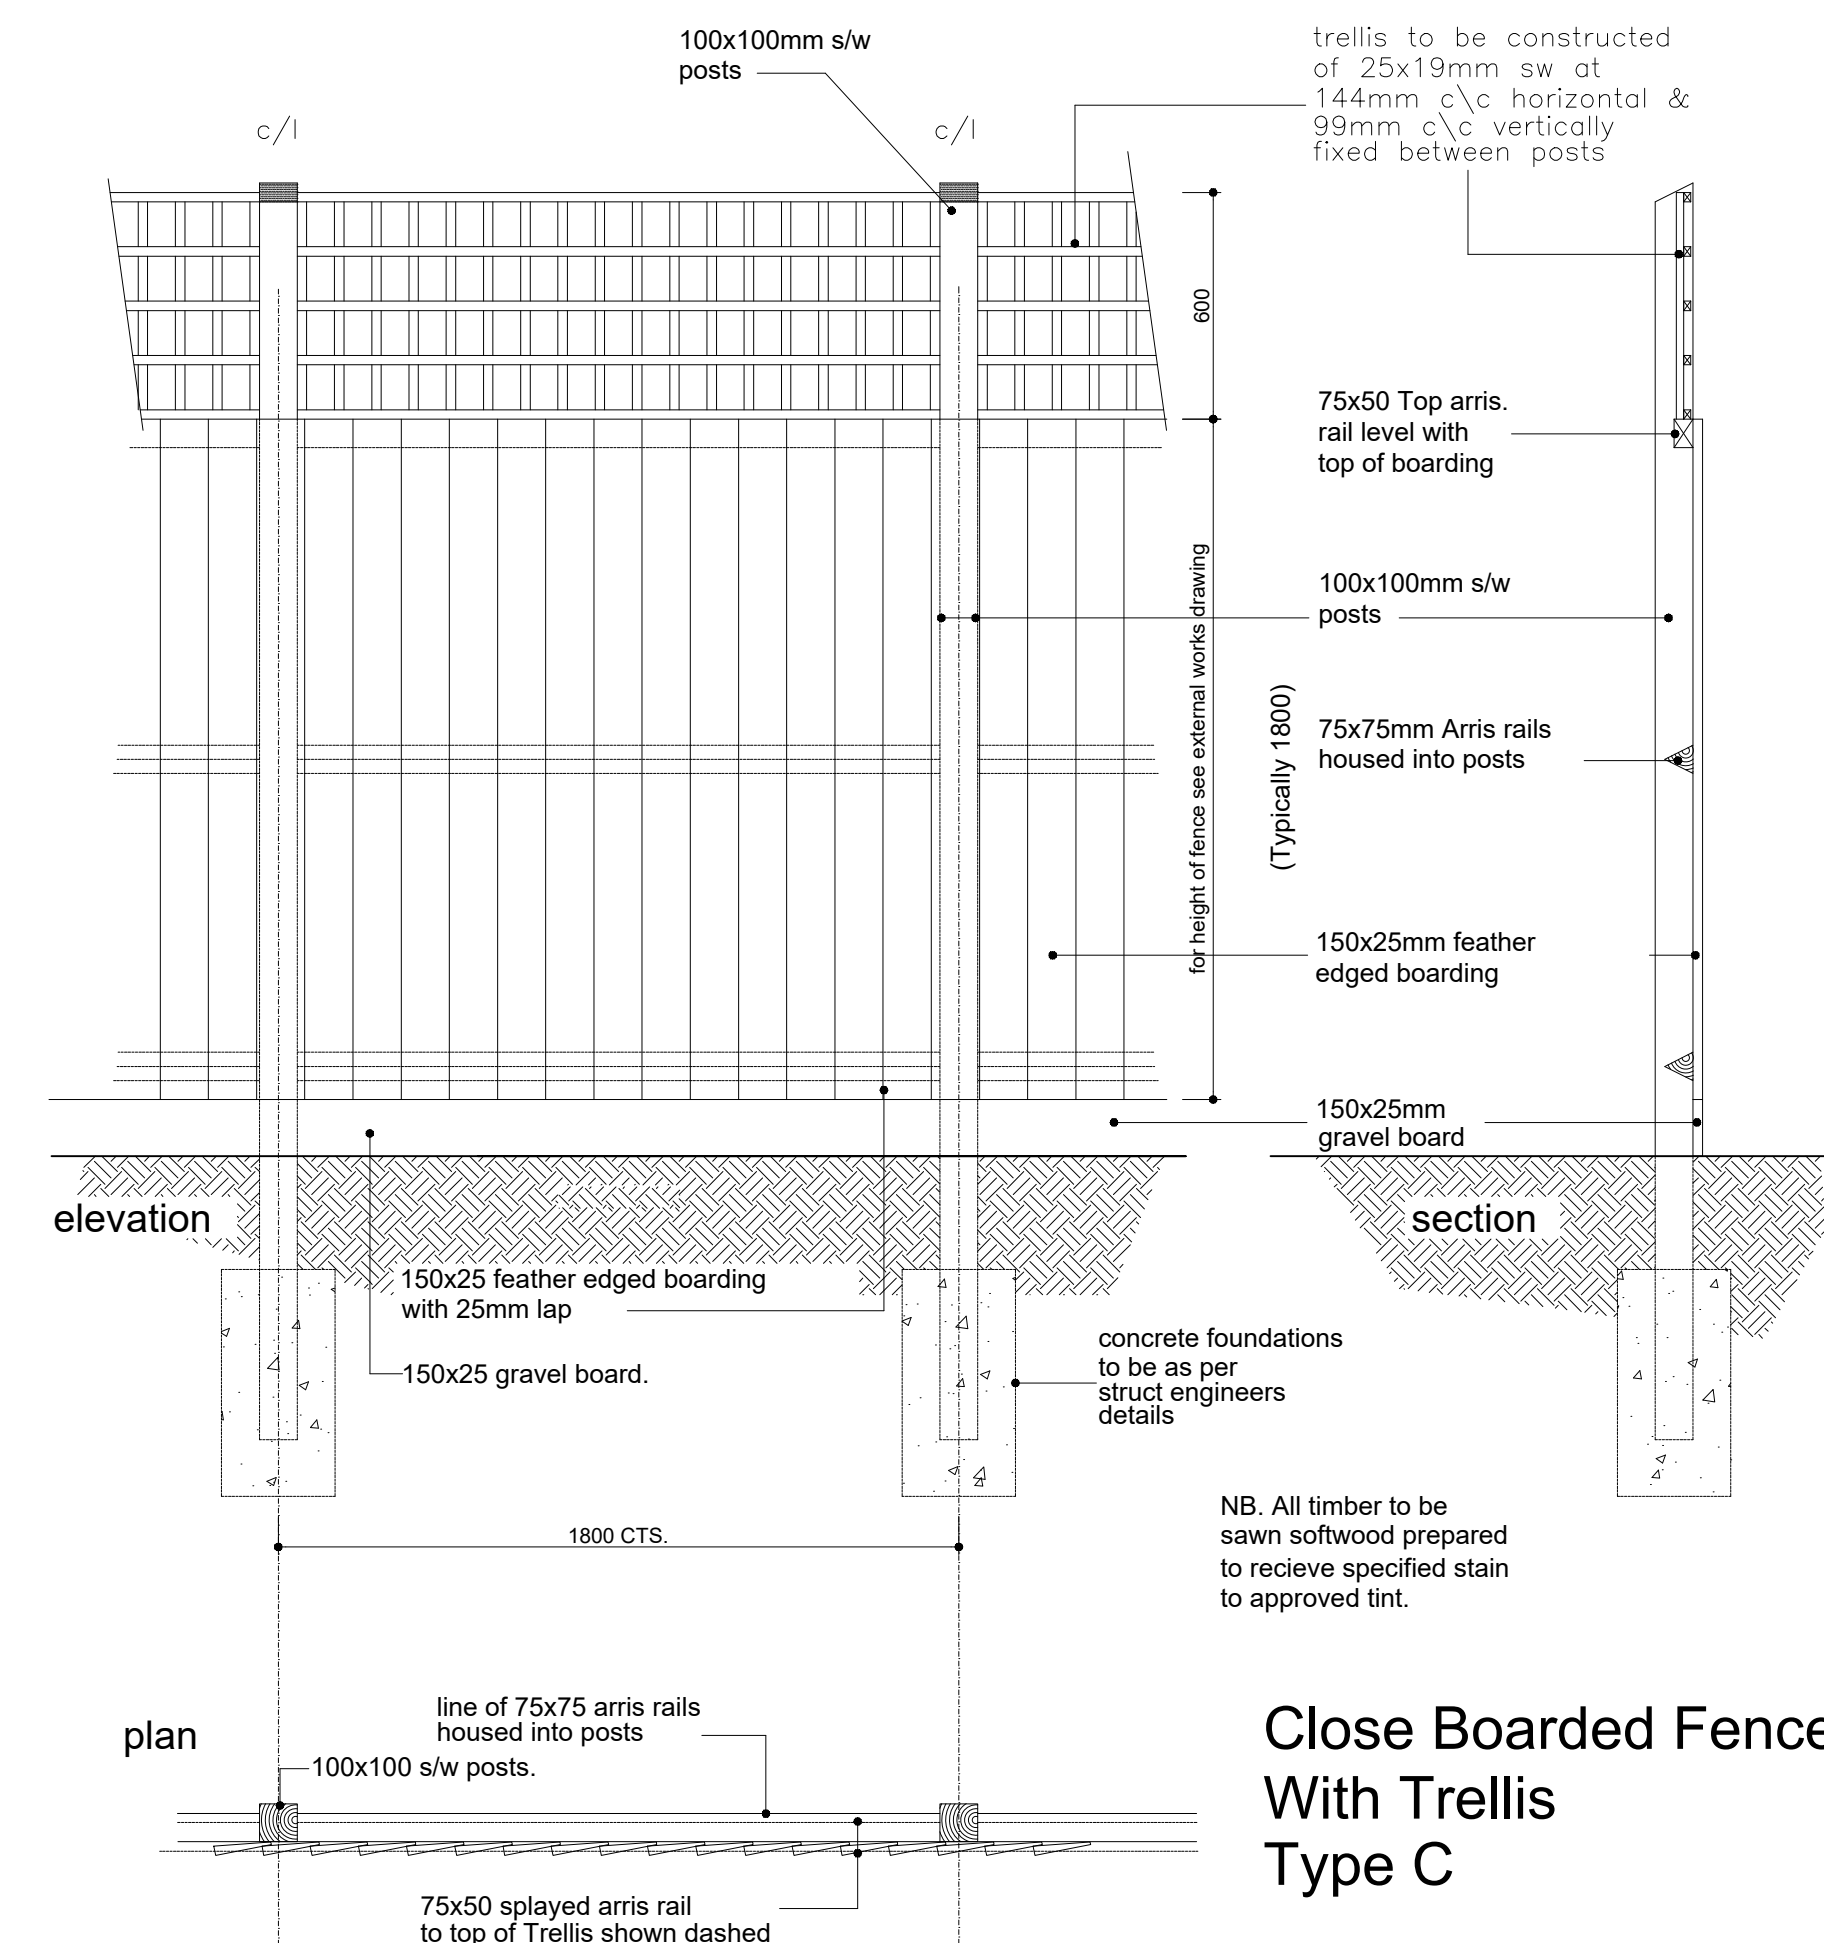

Close Boarded Fence
With Trellis
Type C

A 22.02.18 MB Fence Type D updated and retaining detail added			
Rev	Date	By	Description

COUNTRYSIDE
Places People Love

Countryside Properties (UK) Limited
Regeneration North
600 Lakeside Drive
Centre Park
Warrington WA1 1RW
Tel: 01925 248900 Fax: 01925 248901
www.countryside-properties.com

site:	STANDARD DETAILS TIMBER FRAME / MASONRY EXTERNAL BOUNDARIES
title:	FENCE TYPES A TO D

scale: @A1	1:20	drawn by: CPN
date:	JULY 2012	checked:

	drawing no: NSD 9102
FS 53054 ISO 9001:2008 EN5 61920 ISO 14001:2004	sheet no: A