


Mount Vernon - Electric Vehicle charging

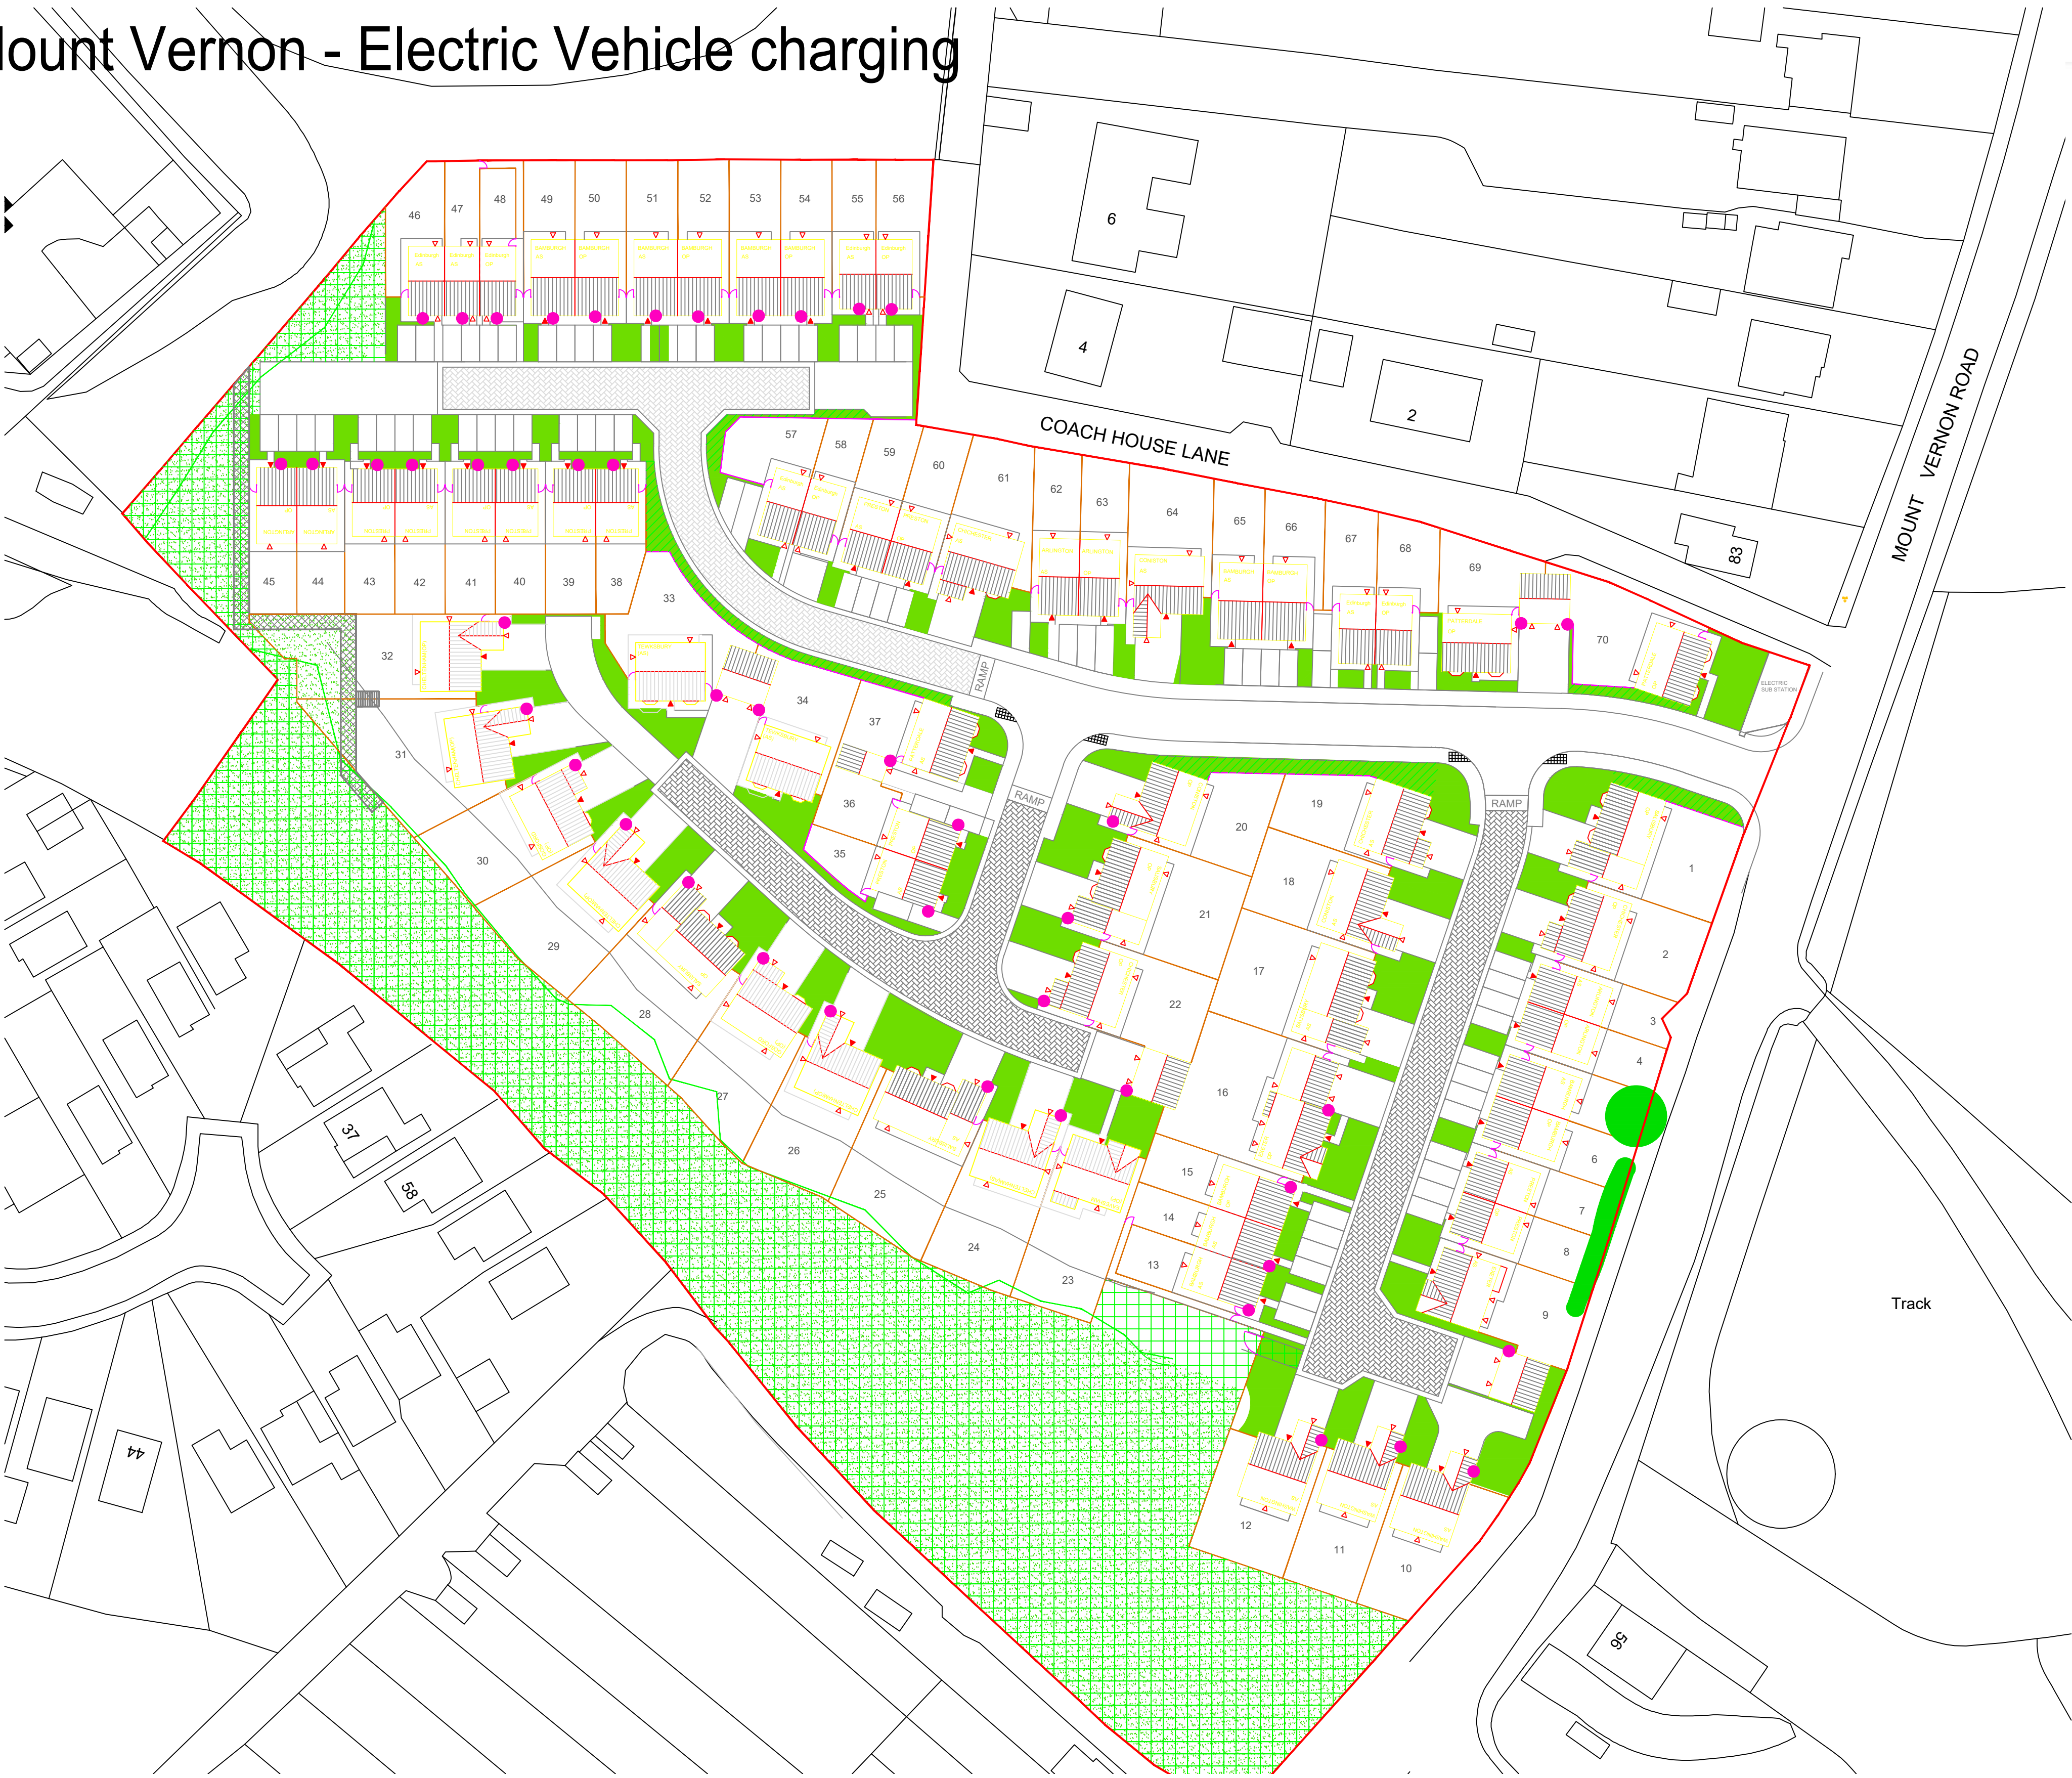

● Provision and location of Mode 3 electric car chargers
Specification to be Project EV EVA-07S-S (below).

EVA-07S-S

7.3kW Wall AC Charger Single Gun
[32a Single Phase]

The Future of EV Charging


The EVA-07S-S is a single-phase, fast AC electric vehicle charger, that comes packed with features as well as a market-leading five-year warranty.

Complete with an attractive, compact, sleek design that provides full electrical protection including over/under temperature, the EVA-07S-S has full solar compatibility; as well as time-shifting capabilities giving you the opportunity to save £100's per year*. With the charging unit's integrated cable locking feature you can ensure total protection, granting safety and convenience tethering the charger, cable, and vehicle all together securely.

Optional ground mounts (EV-GMEVA-S-2) & optional floor stands (EV-FLRSTAND) are available to purchase.



- TYPE 2 SOCKET
- FAST CHARGING
- CABLE LOCK SYSTEM
- 5 YEAR WARRANTY
- INTEGRATED RCD ISOLATION
- OFF-PEAK TIME SHIFTING

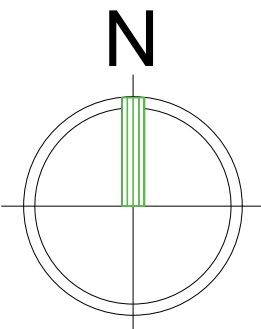

Revision notes:		
Rev:	Date:	Notes:
..	..	..

Revision notes:		
Rev:	Date:	Notes:
..	..	..

Revision notes:		
Rev:	Date:	Notes:
..	..	..

Date: 11.01.23	Project: Mount Vernon Road, Barnsley
Scale @ A1: 1:500	Drawing Number: Electric vehicle charging
Drawn By: CD	Revision: /

SO GOOD TO COME HOME TO

Unit 5, Benton Office Park, Bennett Avenue,
Horbury, Wakefield, WF4 5RA, Tel: 01924 831030