

PLANNING PERMISSION

APPLICATION

ADDRESS – 7 CHANTRY GROVE, ROYSTON,
BARNSELY

WORKS – SINGLE STOREY SIDE EXTENSION



Tel : 01226 249879
oldoakspropertyservices@gmail.com




7 CHANTRY GROVE, ROYSTON,
BARNSELY


Single Storey Side Extension

Location Plan

1:1250

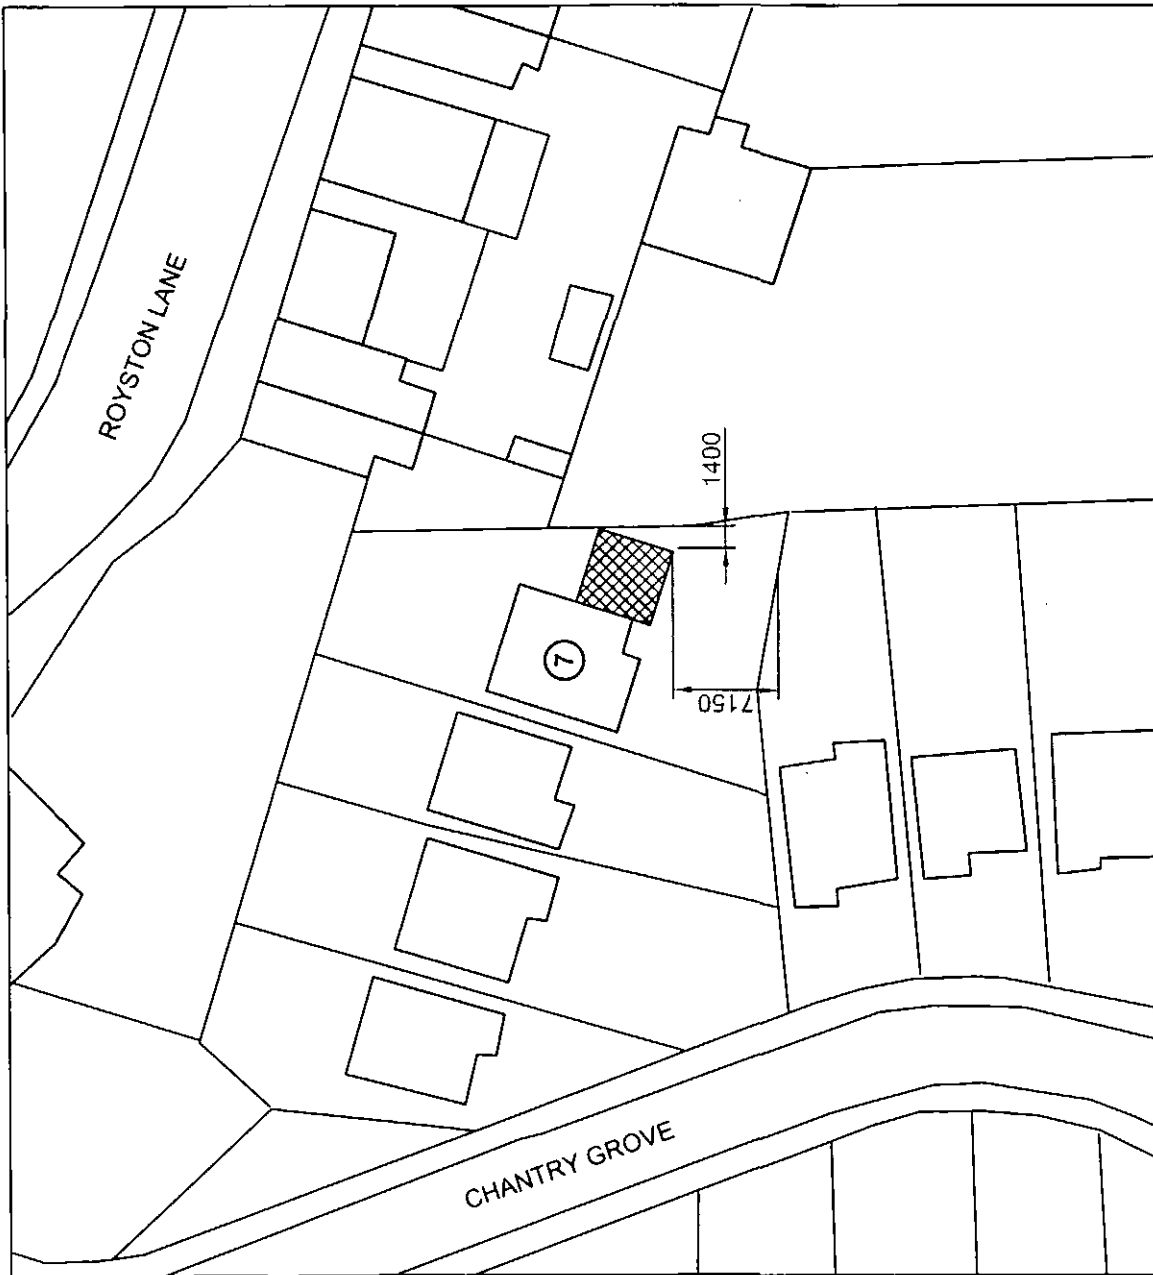


Proposed Site Plan

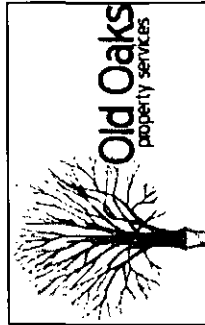


Project Name and Address
7 Chantry Grove,
Royston,
Barnsley


Project	Side Extension	Page	1 of 4
Date	Oct '12		
Scale	1:500		

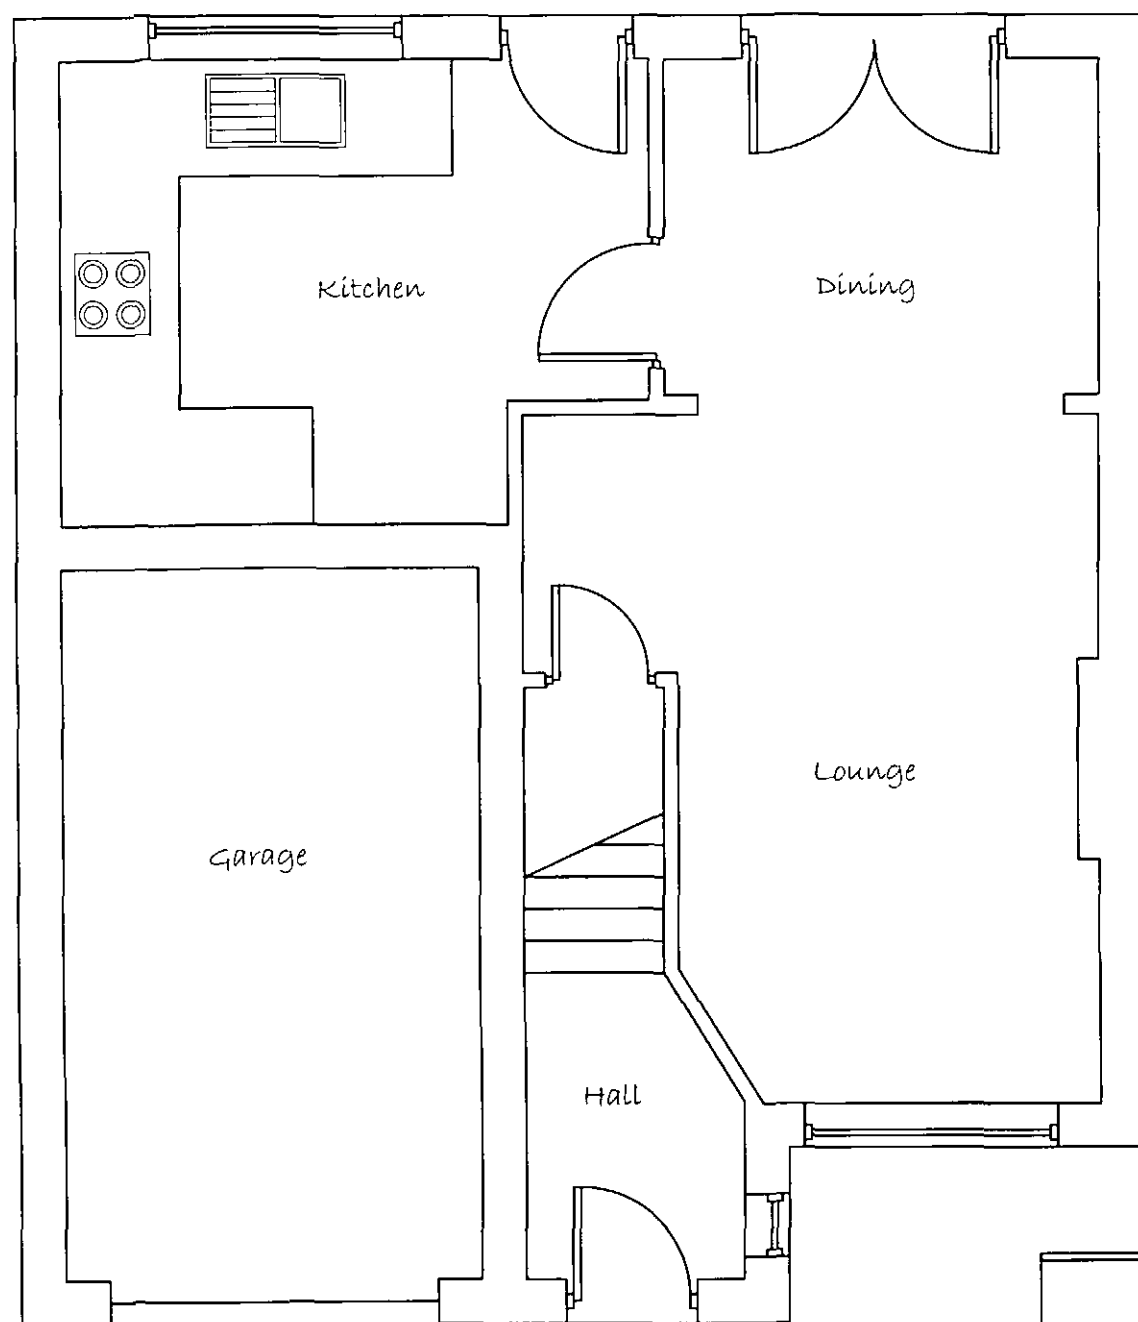


Existing Ground Floor Layout

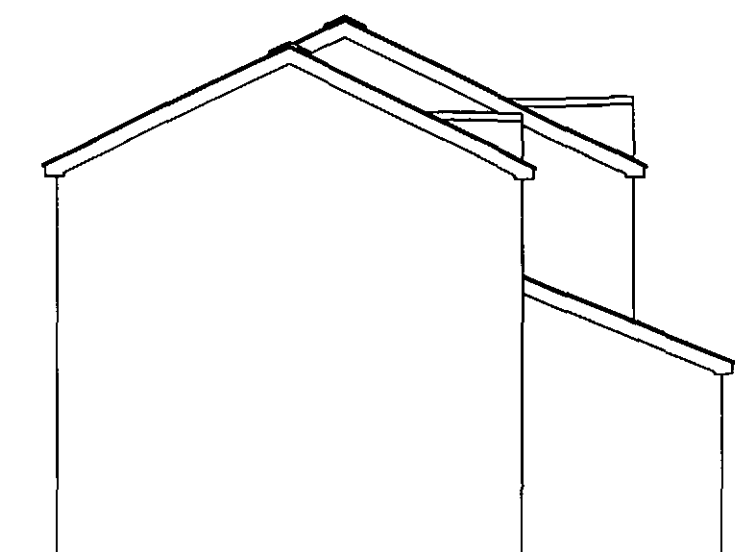

Existing Side Elevation

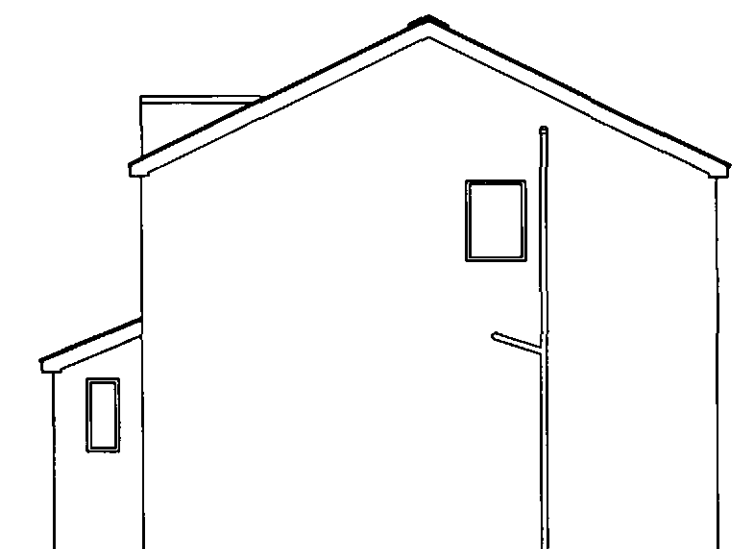

Existing Side Elevation

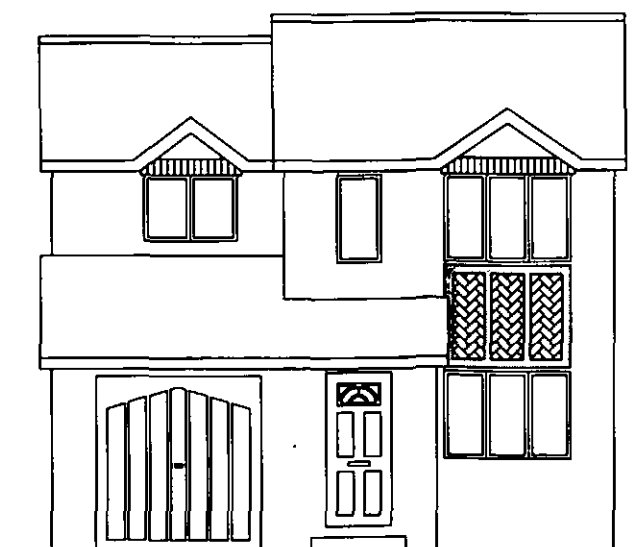

Existing Front Elevation



Existing Rear Elevation


General Notes

No.	Revision/Issue	Date



Project Name and Address
7 Chantry Grove
Ragston
Barnsley

Project Side Extension	Sheet 2 of 4
Date Oct '12	
Scale 1:50, 1:100	

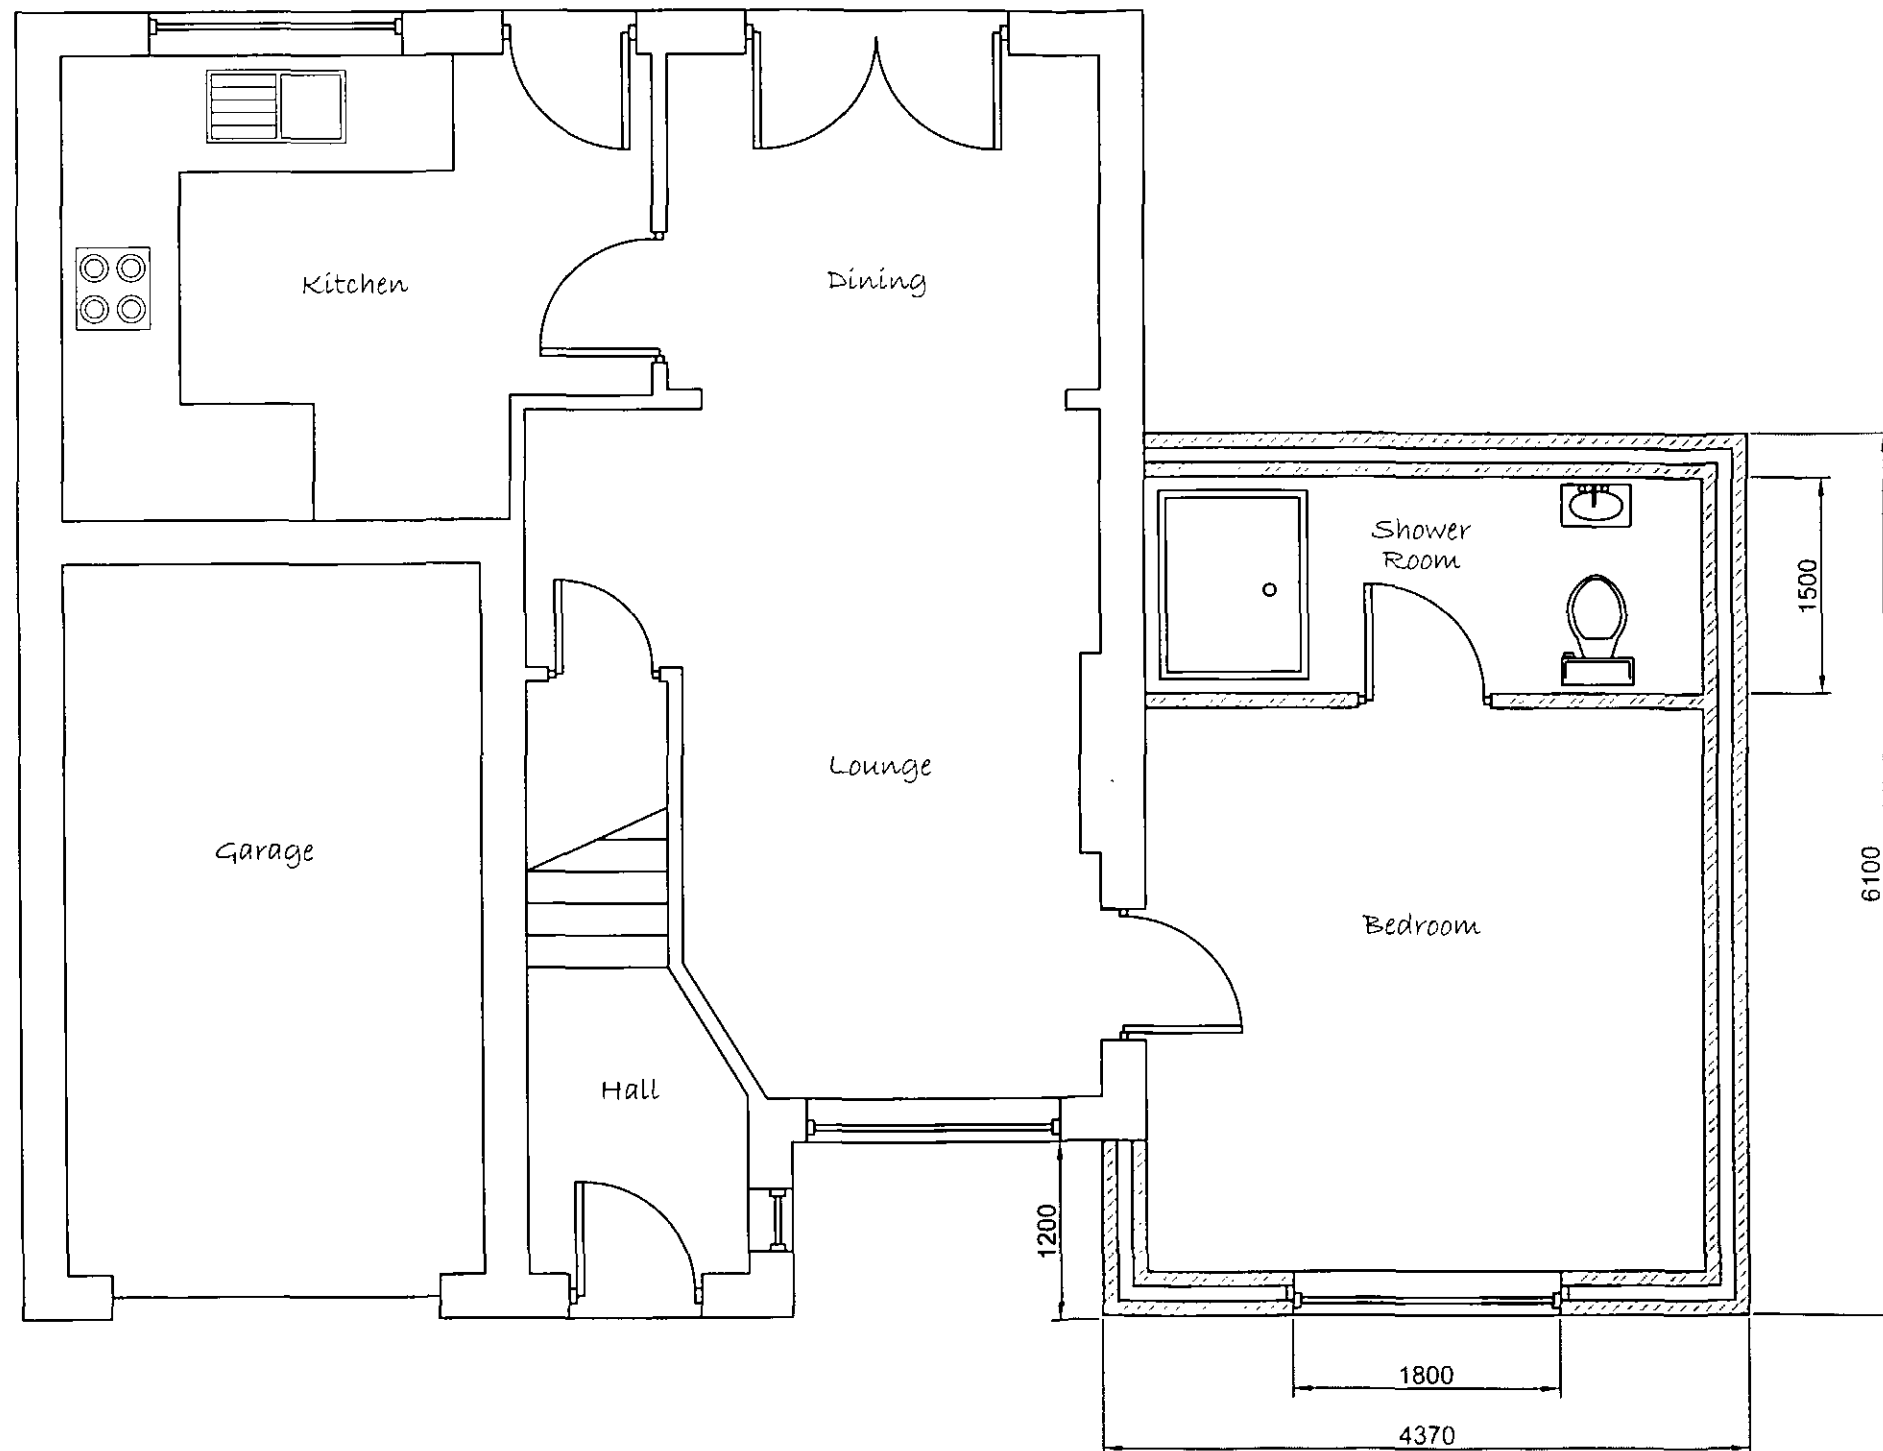

Proposed Ground Floor
Layout

General Notes

No.	Revision/Issue	Date




Project Name and Address
7 Chantry Grove
Ryoston
Barnsley


Project Side Extension	Sheet 3 of 4
Date Oct '12	
Scale 1:50	



Proposed Front Elevation

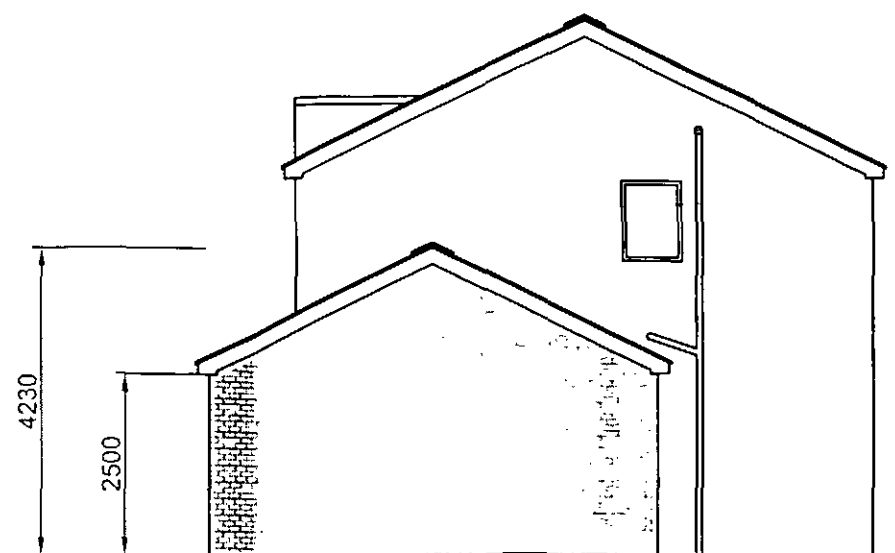


Proposed Side Elevation

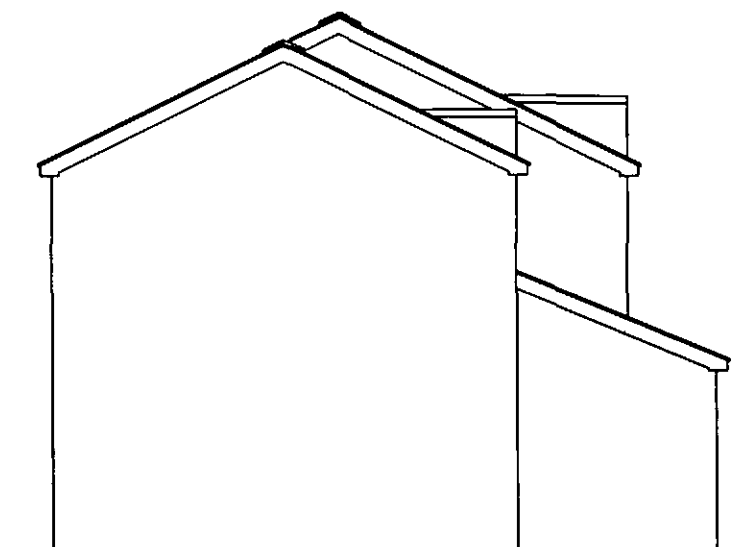

Proposed Side Elevation



Proposed Rear Elevation

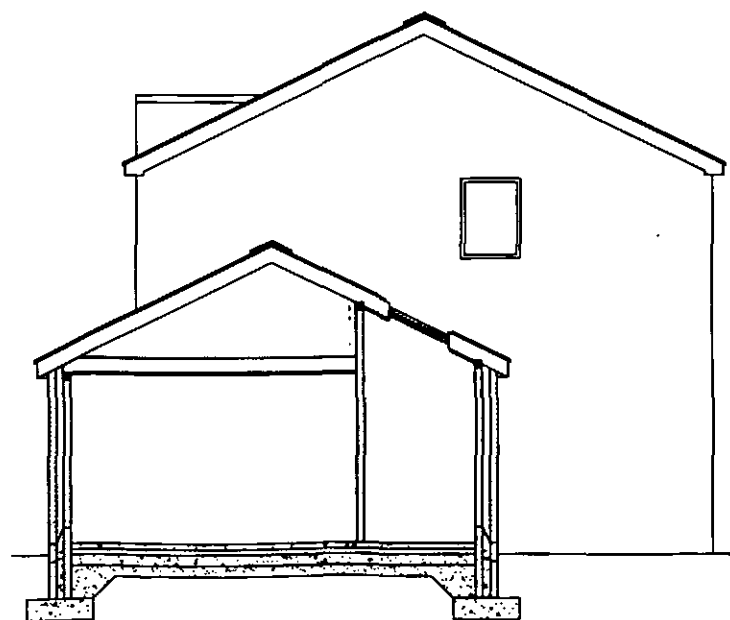

Proposed Section

General Notes

No.	Revision/Issue	Date



Project Name and Address
 7 Chantry Grove
 Royston
 Barnsley

Project Side Extension	Sheet 4 of 4
Date Oct '12	
Scale 1:100	