



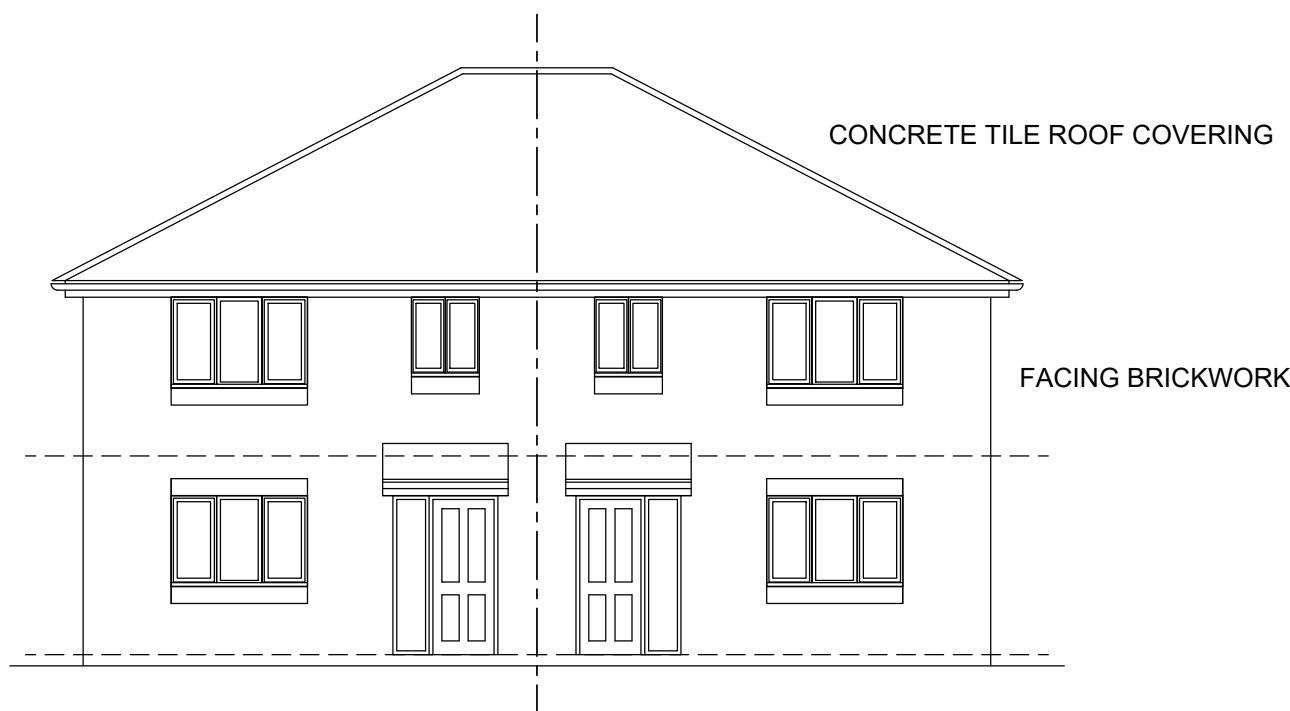


FRONT ELEVATION




REAR ELEVATION

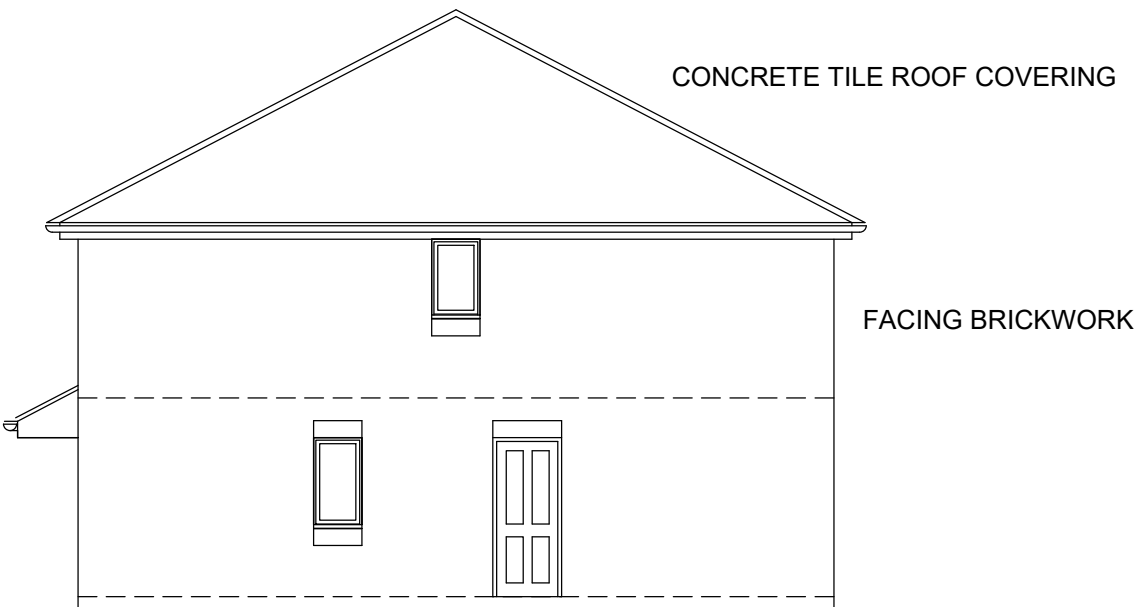


SIDE ELEVATION RIGHT

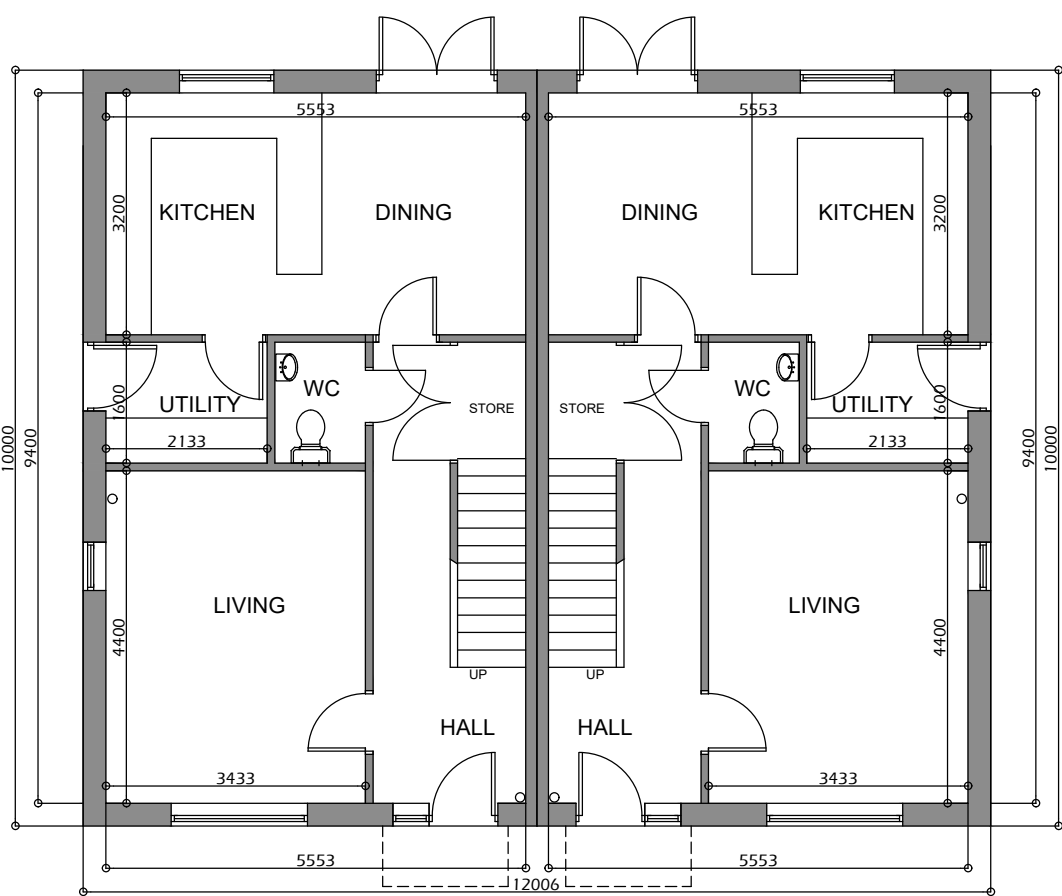

GROUND FLOOR PLAN

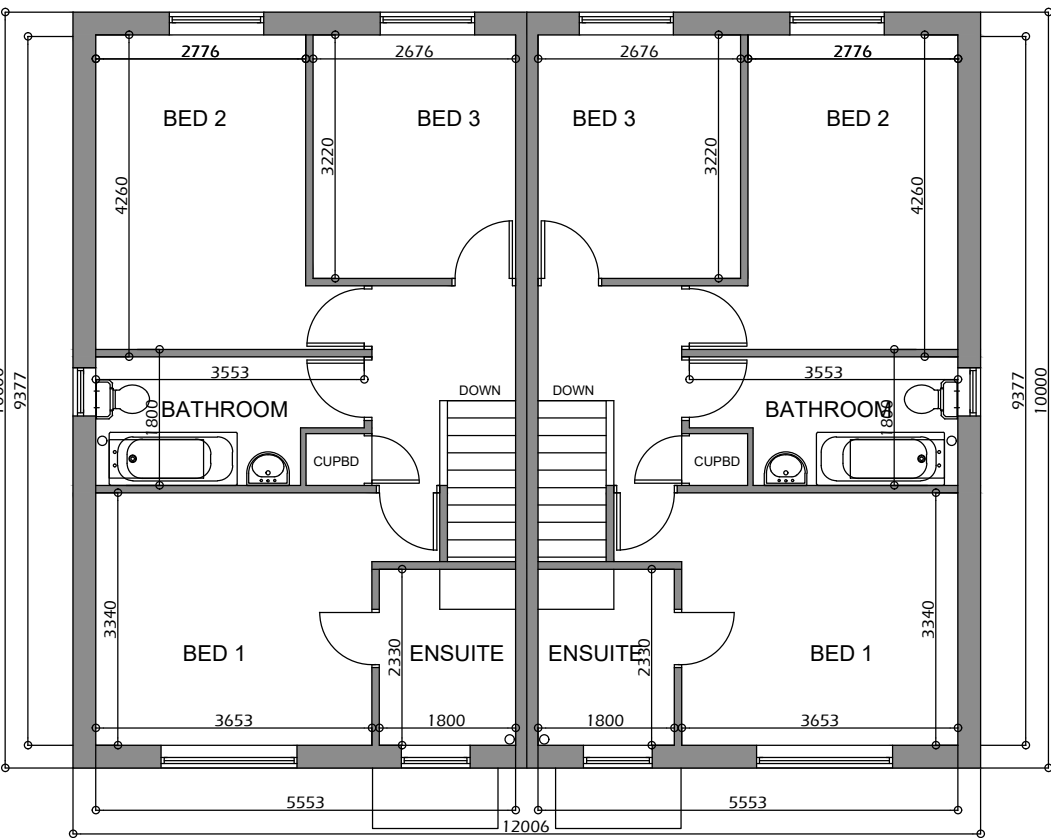

FIRST FLOOR PLAN

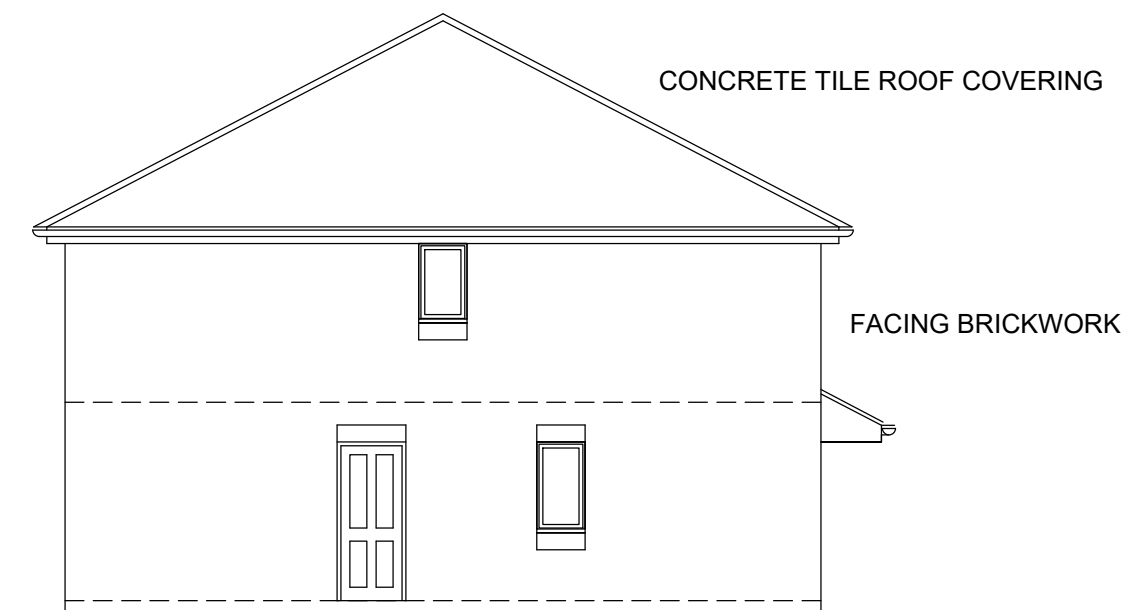

SIDE ELEVATION LEFT

HOUSE TYPE B-1

1:100 METRES 0 1 2 3 4 5

	1. THIS DRAWING AND THE COPYRIGHTS AND PATENTS THEREIN ARE THE PROPERTY OF NYP ARCHITECTURAL SERVICES LLP. REGISTERED IN ENGLAND AND WALES No. 4631338 AND MAY BE USED OR REPRODUCED ONLY UNDER CONTRACT. 2. CONTRACTORS AND SUB-CONTRACTORS MUST CHECK AND AGREE ALL DIMENSIONS BEFORE PREPARING SHOP DRAWINGS OR COMMENCING WORK ON SITE. 3. CONTRACTORS ARE RESPONSIBLE FOR INFORMING THE DESIGNER OF ANY DISCREPANCY DISCOVERED ON THIS DRAWING OR BETWEEN THIS DRAWING AND ANY OTHER RELATED DOCUMENT ISSUED UNDER THE STANDARD FORM OF CONTRACT IN RESPECT OF THE WORK. 4. WRITTEN DIMENSIONS ONLY ARE TO BE USED FROM THIS DRAWING. IF IN ANY DOUBT ASK FOR CLARIFICATION.	Revisions.						NYP ARCHITECTURAL SERVICES LIMITED																		
		Date			Suffix			Description			BUSINESS AND INNOVATION CENTRE, WILTHORPE, BARNSELY, S75 1JL TEL: 01226 200989 EMAIL: scott@nypas.co.uk stephen@nypas.co.uk															
											Project.		2-4 LOCKWOOD LANE WORSBROUGH COMMON BARNSELY S70 4EP		Client.											
											Drawing Title.		HOUSE TYPE B-1		Date.		NOVEMBER 2021		Scale.		1:100 @ A2					
															Ref.		102-131		Dwg. No.		10		Rev.		A	