



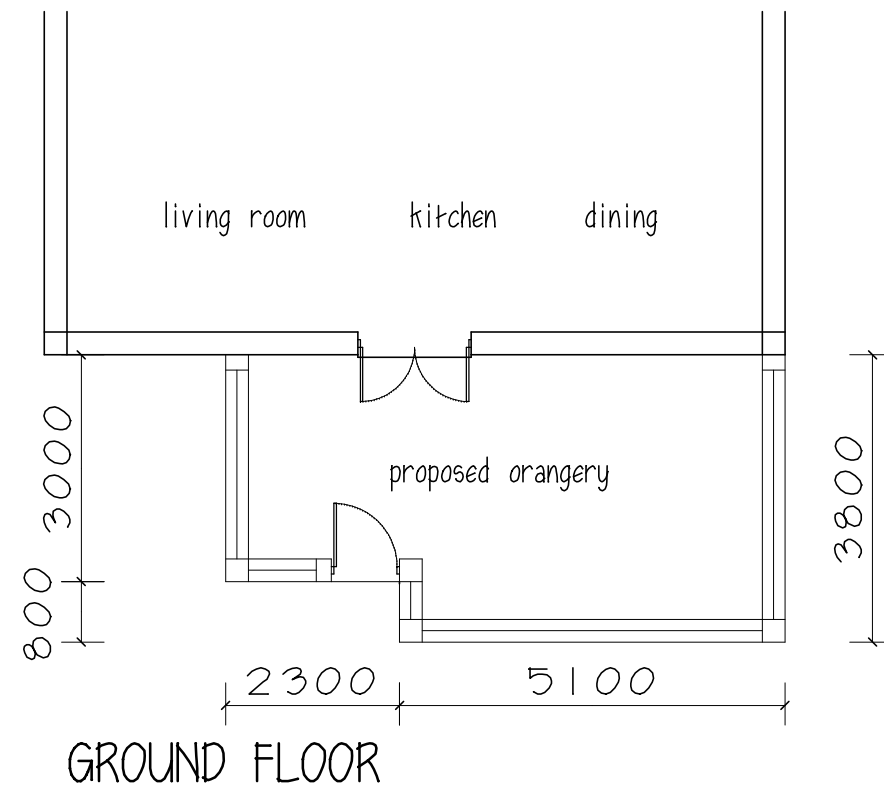


toughened glass
balastrading

oak framed orangery


stone dwarf wall

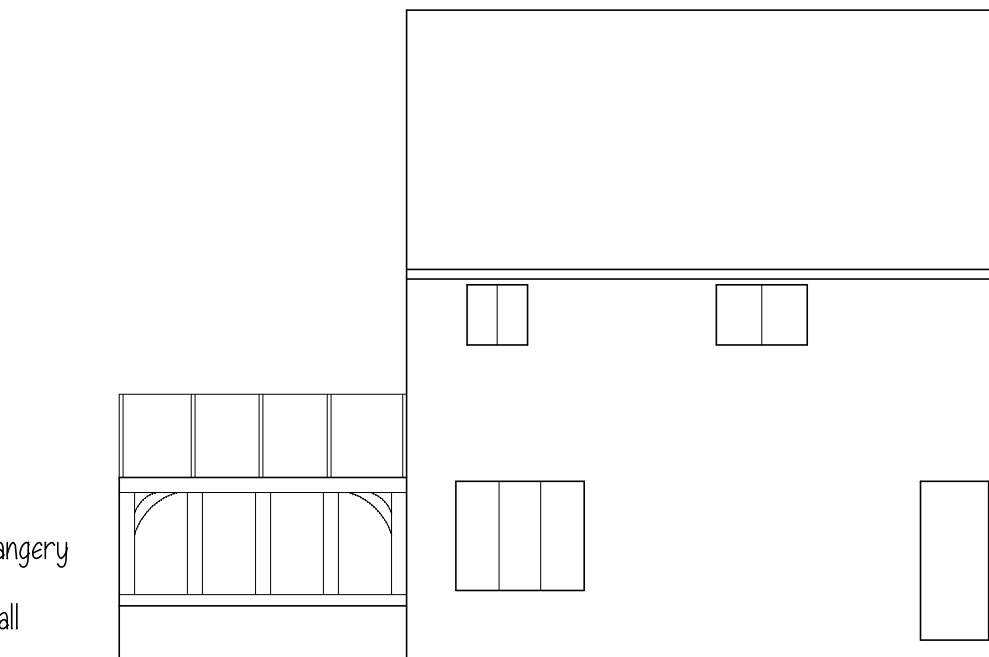

FRONT ELEVATION

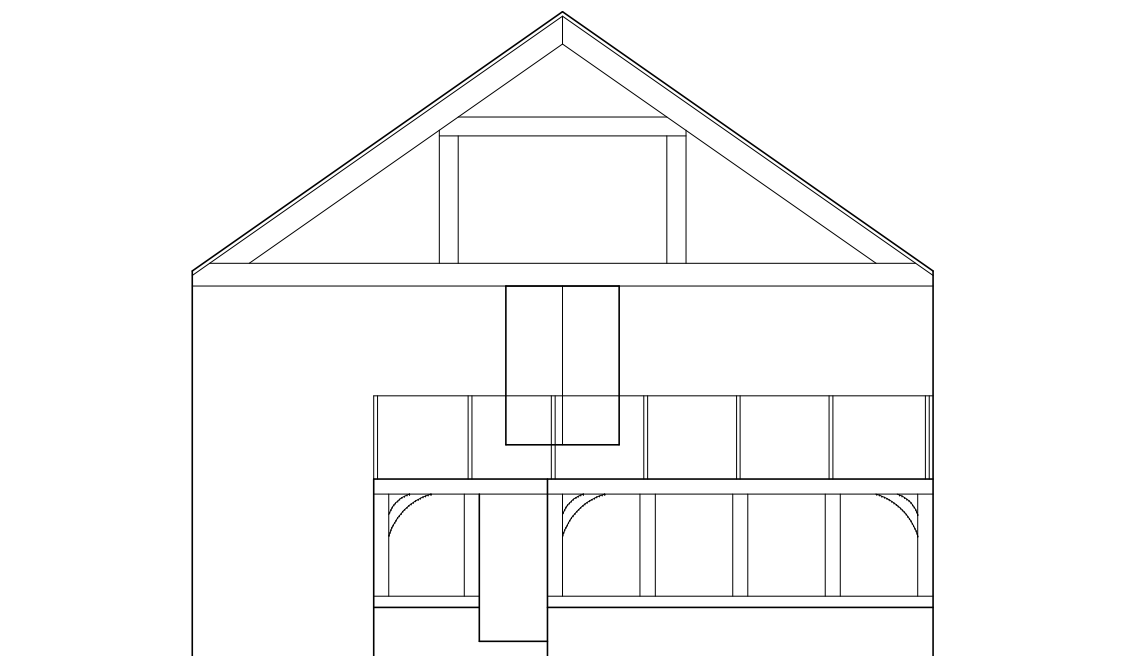

SIDE ELEVATION

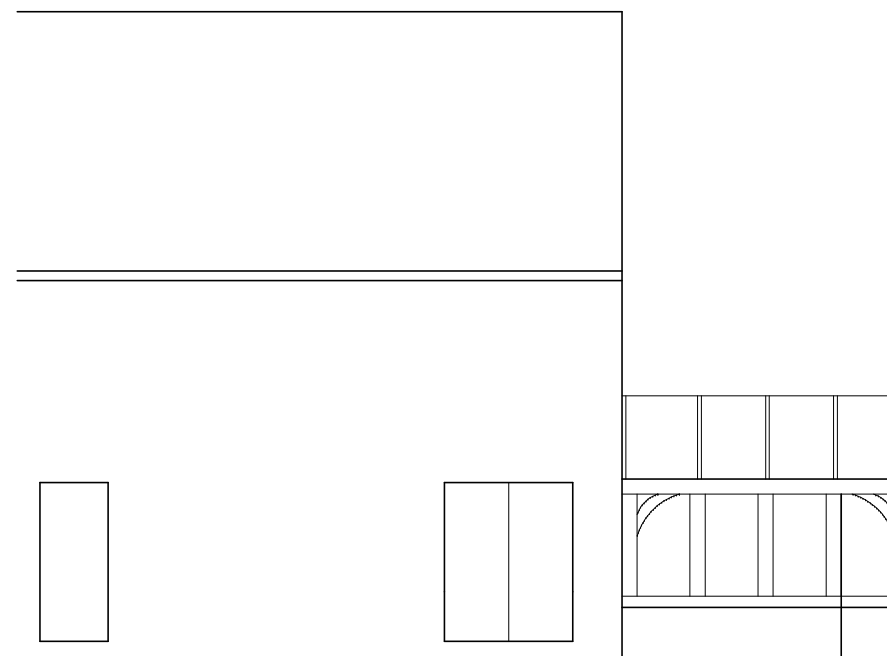

REAR ELEVATION

Mr & Mrs M CARBUTT

PROPOSED ORANGERY
THORNCLIFFE
POG WELL LANE
HIGHAM


PLAN & ELEVATIONS

1:100@A3 AUG15

Peter Thompson

"Linwood"
Barnsley Road
Dodworth

Barnsley S75 3JR t&f. 01226 201391
m. 07973251730
e-mail peter-thompson@hotmail.co.uk

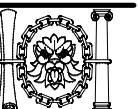

M.C.I.A.T.