




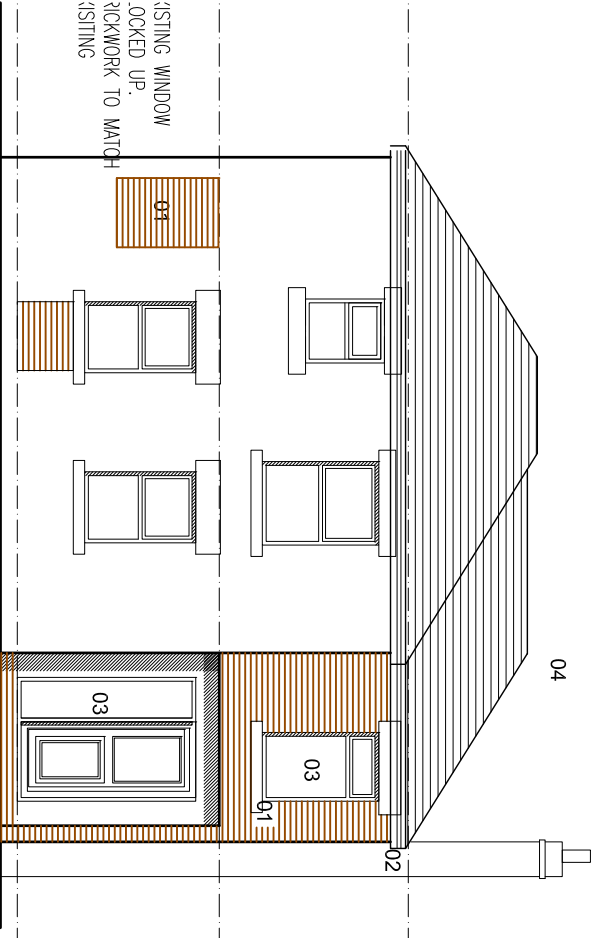


PROPOSED FRONT ELEVATION
SCALE 1,100

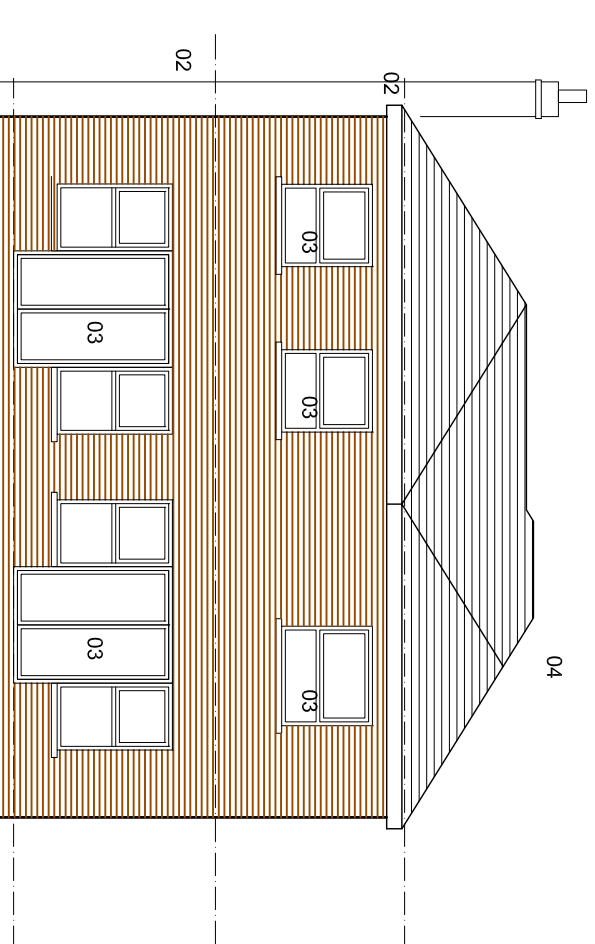

PROPOSED REAR ELEVATION
SCALE 1,100

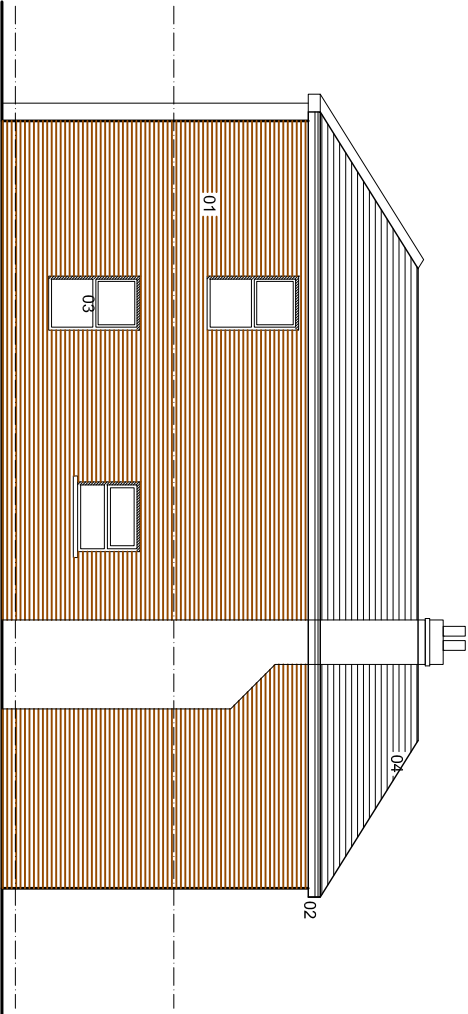

PROPOSED SOUTH FACING ELEVATION
SCALE 1,100

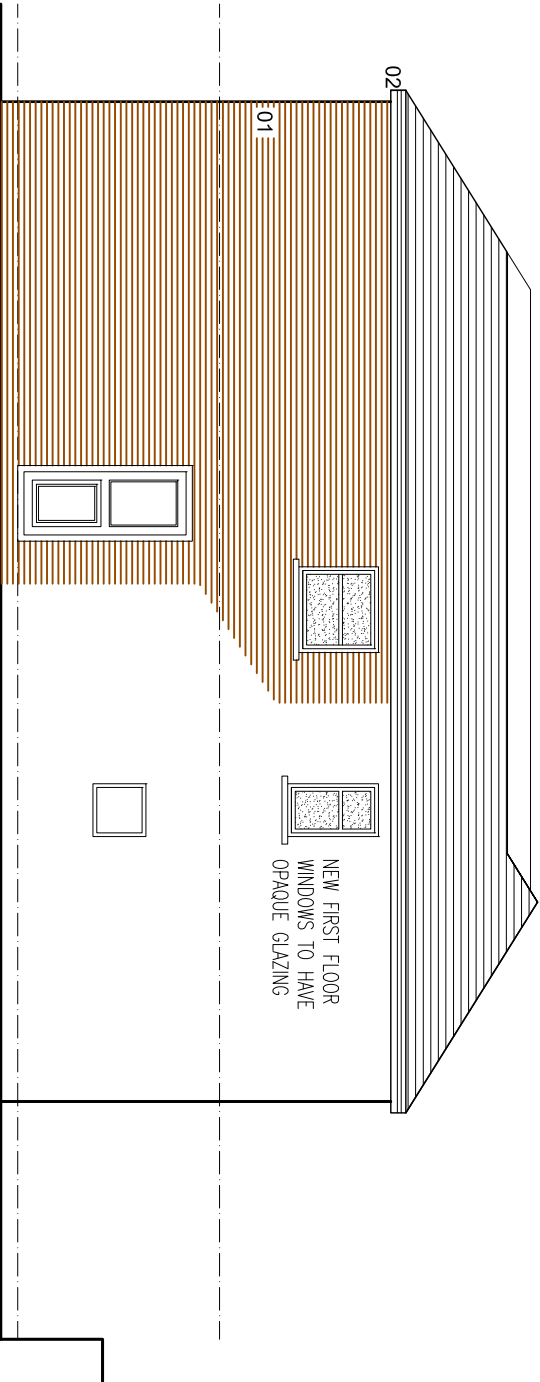

PROPOSED NORTH FACING ELEVATION
SCALE 1,100

- 01 - BRICKWORK TO MATCH EXISTING HOUSE
- 02 - NEW GUTTERS AND FASGIA BOARDS TO MATCH EXISTING
- 03 - WHITE UPVC WINDOWS TO MATCH EXISTING
- 04 - ROOF TILES TO MATCH EXISTING
- 05 - VELUX ROOFLIGHTS

- A - AMENDMENTS MADE TO DRAWINGS IN ACCORDANCE WITH PLANNERS CONCERNS AND CONSTRUCTION REQUIREMENTS WITH REGARDS TO THE ROOF STRUCTURE PROPOSED EXTERNAL CHIMNEY ADDED AND SASH STYLE WINDOWS ADDED TO CLIENTS REQUIREMENTS
- B - ADDITIONAL AMENDMENTS MADE TO DRAWINGS IN ACCORDANCE WITH PLANNERS CONCERNS AND CONSTRUCTION REQUIREMENTS RAISED IN OUR SITE MEETING
- C - DRAWINGS AMENDED TO SUIT LATEST PLANNING COMMENTS

DRAWN	CHECKED	DATE	SCALE	REVISION
-	-	01/2010	1,100	B
Client	Mr and Mrs Rawson			
Job	Meadow Road, Royston			
Title	Proposed Elevations			
Dwg. No.	1002-005			

© COPYRIGHT EXISTS ON THE DESIGNS AND INFORMATION SHOWN ON THIS DRAWING
The Contractor must verify all dimensions on site before making shop drawings or commencing work of any kind. No dimensions to be scaled from this drawing.
Architect to be notified of any discrepancies in dimensions immediately.