
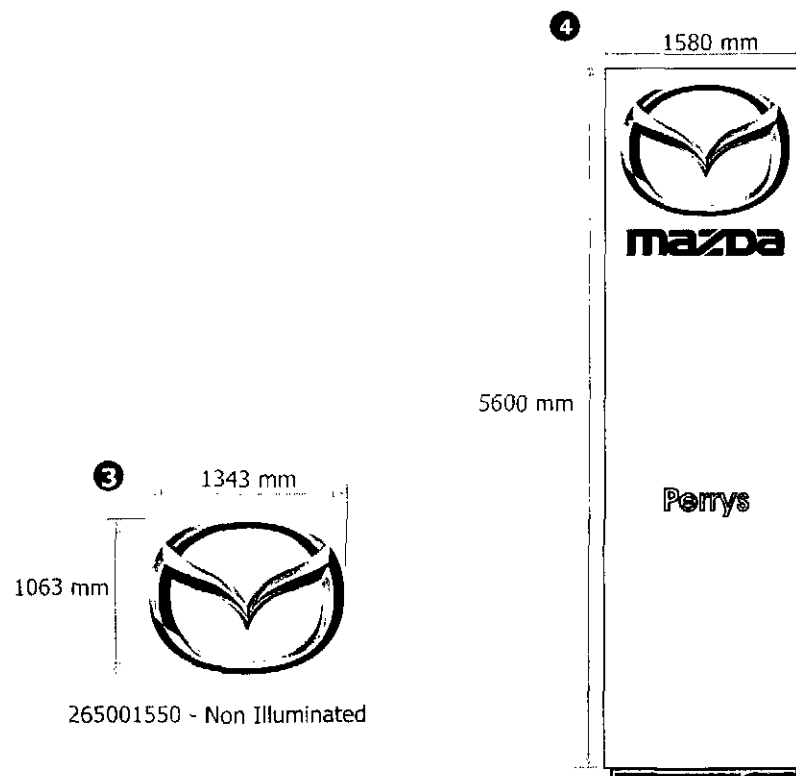


Element overview

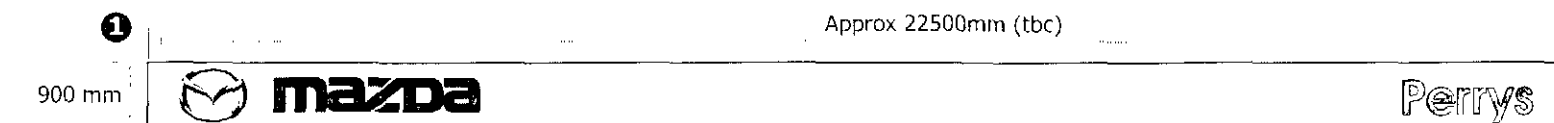

17.09.2008

Perrys Motor Sales Ltd
Claycliffe Road
Barnsley
United Kingdom

© **PRO**
LIGHT
UK LIMITED

Photo simulation

Proposed View



Current View

17.09.2008

Perrys Motor Sales Ltd
Claycliffe Road
Barnsley
United Kingdom

© **PRO**
LIGHT
UK LIMITED

Photo simulation

Proposed View



Current View

17.09.2008

Perry's Motor Sales Ltd
Claycliffe Road
Barnsley
United Kingdom


© **PRO
LIGHT**
UK LIMITED

Photo simulation



Mazda Motors UK Limited

Proposed View

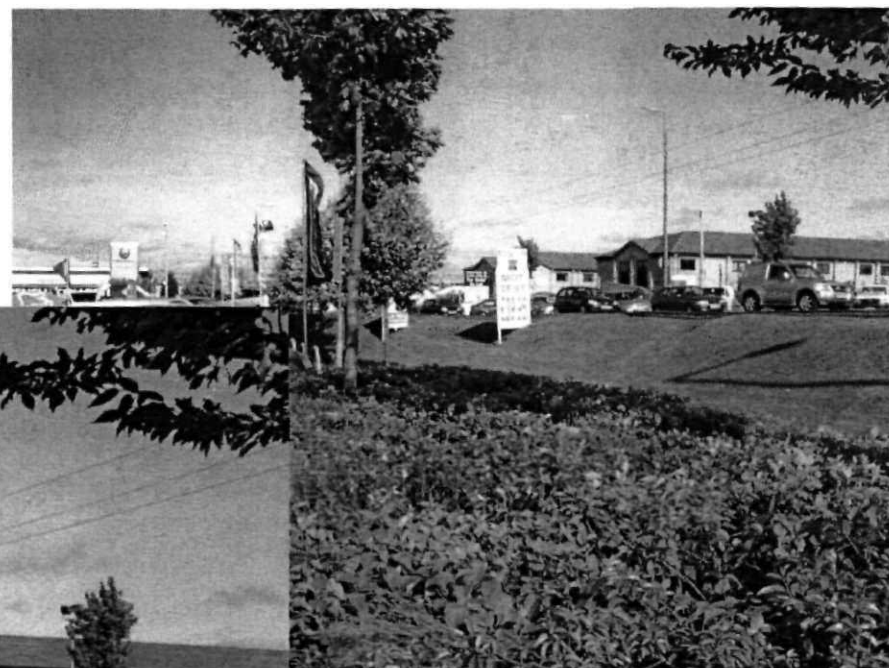


Current View

17.09.2008

Perrys Motor Sales Ltd
Claycliffe Road
Barnsley
United Kingdom

© **PRO**
LICHT
UK LIMITED

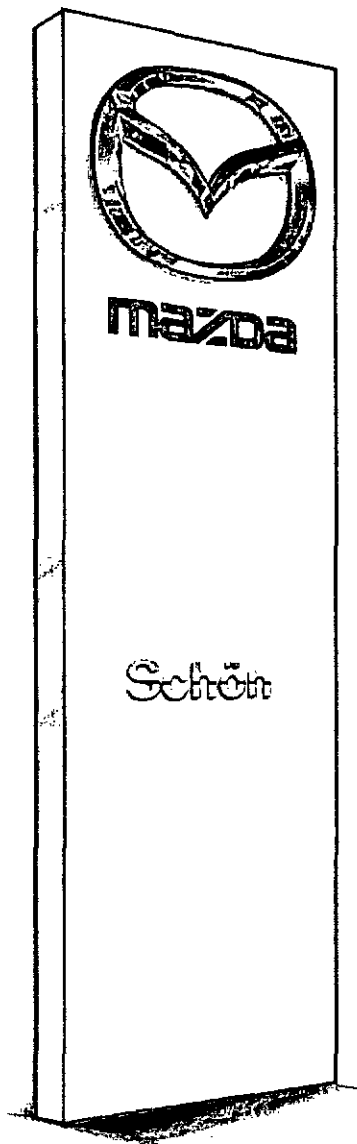

Dimensions:

5600 x 1580 x 218mm

Design:

- Steel / Aluminium Subconstruction
- Composite Material
- Logo 1343x1074mm, semitranslucent, back-laid with Dot- Matrix , illuminated 8x36W
- MAZDA Logotype Acrylic glass clear, pushed through, foiled blue, illuminated
- Dealer Name in foil 3M high-gloss silver
- stainless steel frame
- delivery completely assembled with transport-support frame


ProLicht Art. No.: 265 000 709



mazda

Mazda Fascia

Fascia 900

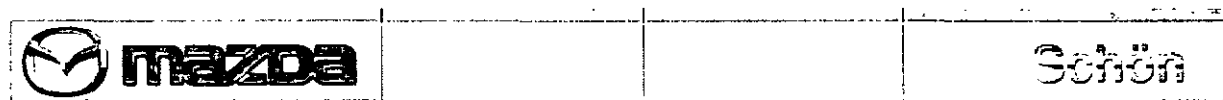

900 mm

Logo 4500 für Fascia 900

Dimensions:

Design:



4500 x 900 mm


- Composite Material edged, milled,
- stainless steel frame
- vacuum formed Logo 956x765 mm backlaid with Dot-Matrix, illuminated 8x36W
- MAZDA logotype vacuum formed,
- foiled blue, illuminated 4x58W

ProLicht Art. No.: 265 000 600

Blank Modul for Fascia 900

Dimensions:

Design:

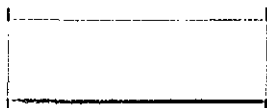

running meter x
900 mm


- Composite Material, edged
- stainless steel frame

ProLicht Art. No.: 265 000 610

Letters for Fascia 900

Dimensions:

Design:

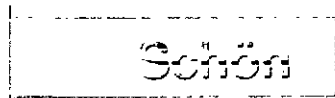

505 mm

- Acrylic glass 13mm, clear
- lasered
- fixed with Peko-bolds
- with stainless steel mirror

ProLicht Art. No.: 265 000 607



Site Location Plan

