

The general contractor is responsible for the verification all dimensions on site and the architect is to be informed of any discrepancy.


The status of Information contained in a computer copy of this drawing shall be limited to that conveyed by the paper copy.

Design Criteria

Site to comply with the following design criteria subject to confirmation of the form of construction and assessment by an external accredited assessor.

- Design and Quality Standards: (G) General needs.
- Code for Sustainable Homes Level: (3)
- ☐ BREEAM Rating: (NA)
- ☐ Lifetime Homes: (No)
- Building For Life Minimum Score: (12) Standard Development
- Secured by Design: (S) Buildings and Site


Revisions:

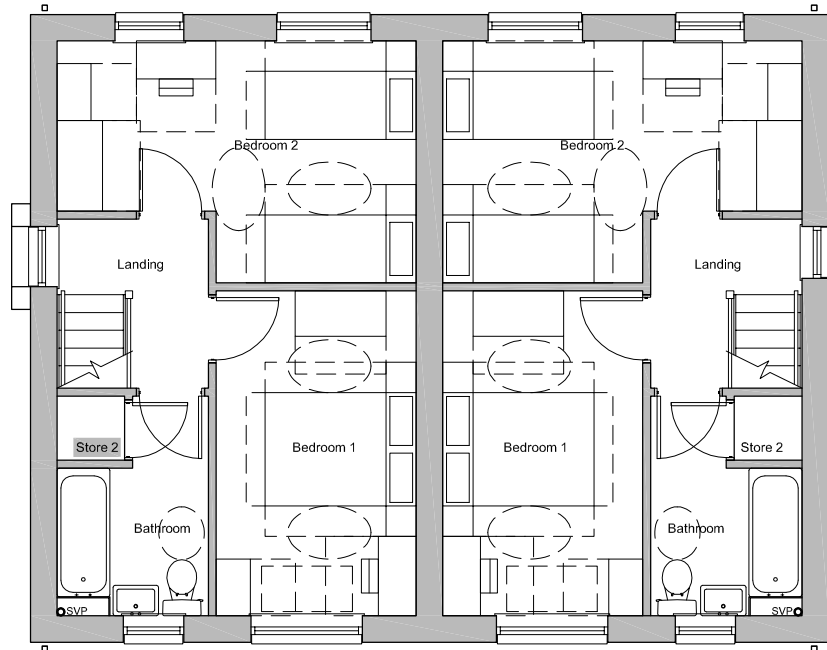

First Floor

2B4P Type A - Plot 15

2B4P Type A - Plot 16

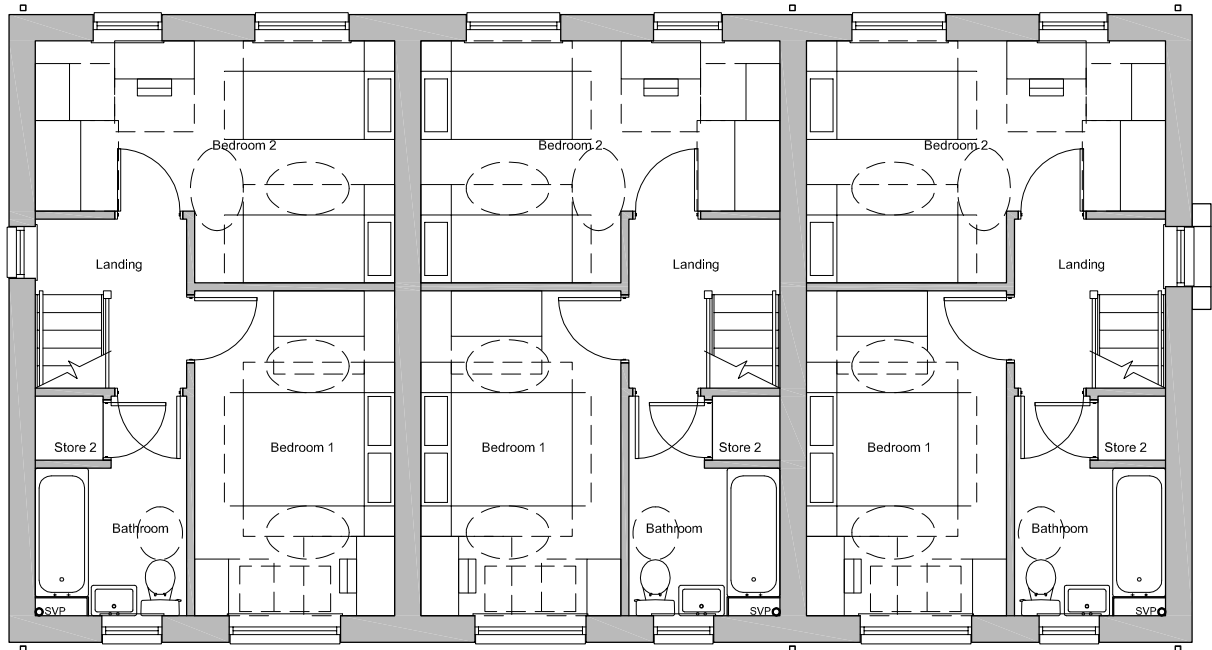


First Floor

2B4P Type A - Plot 19

2B4P Type A - Plot 20


2B4P Type A - Plot 21

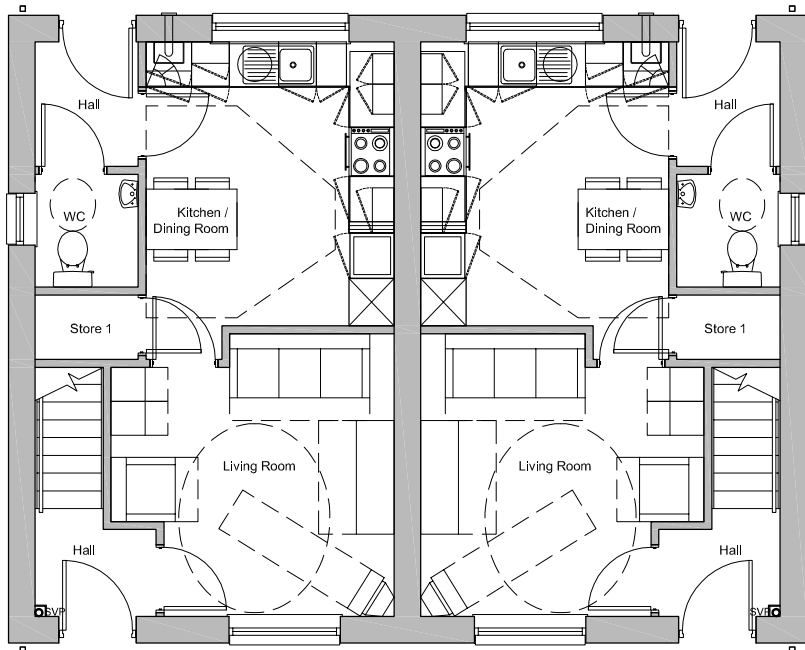

Ground Floor

2B4P Type A - Plot 15

2B4P Type A - Plot 16

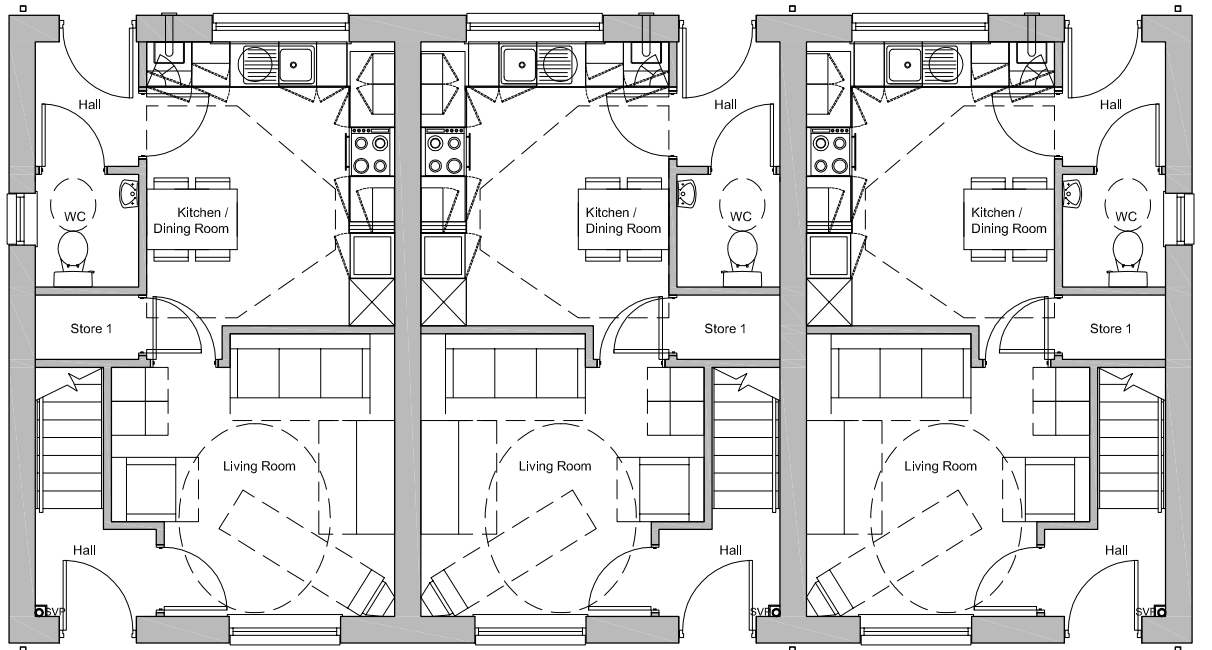

Ground Floor

2B4P Type A - Plot 19

2B4P Type A - Plot 20

2B4P Type A - Plot 21



Floor Plans (Sheet 3)

Newstead Rd, Athersley

Leeds & Yorkshire Housing Association

Drawing Status	
☐ preliminary	☒ planning
☐ Information	☐ tender
☐ comment	☐ construction
☐ approval	☐ record/as built
Scale	1:100 @ a3
Date	October 2013
Drawn/Checked	JDK/JRW
Dwg.No	2791.01.162

