
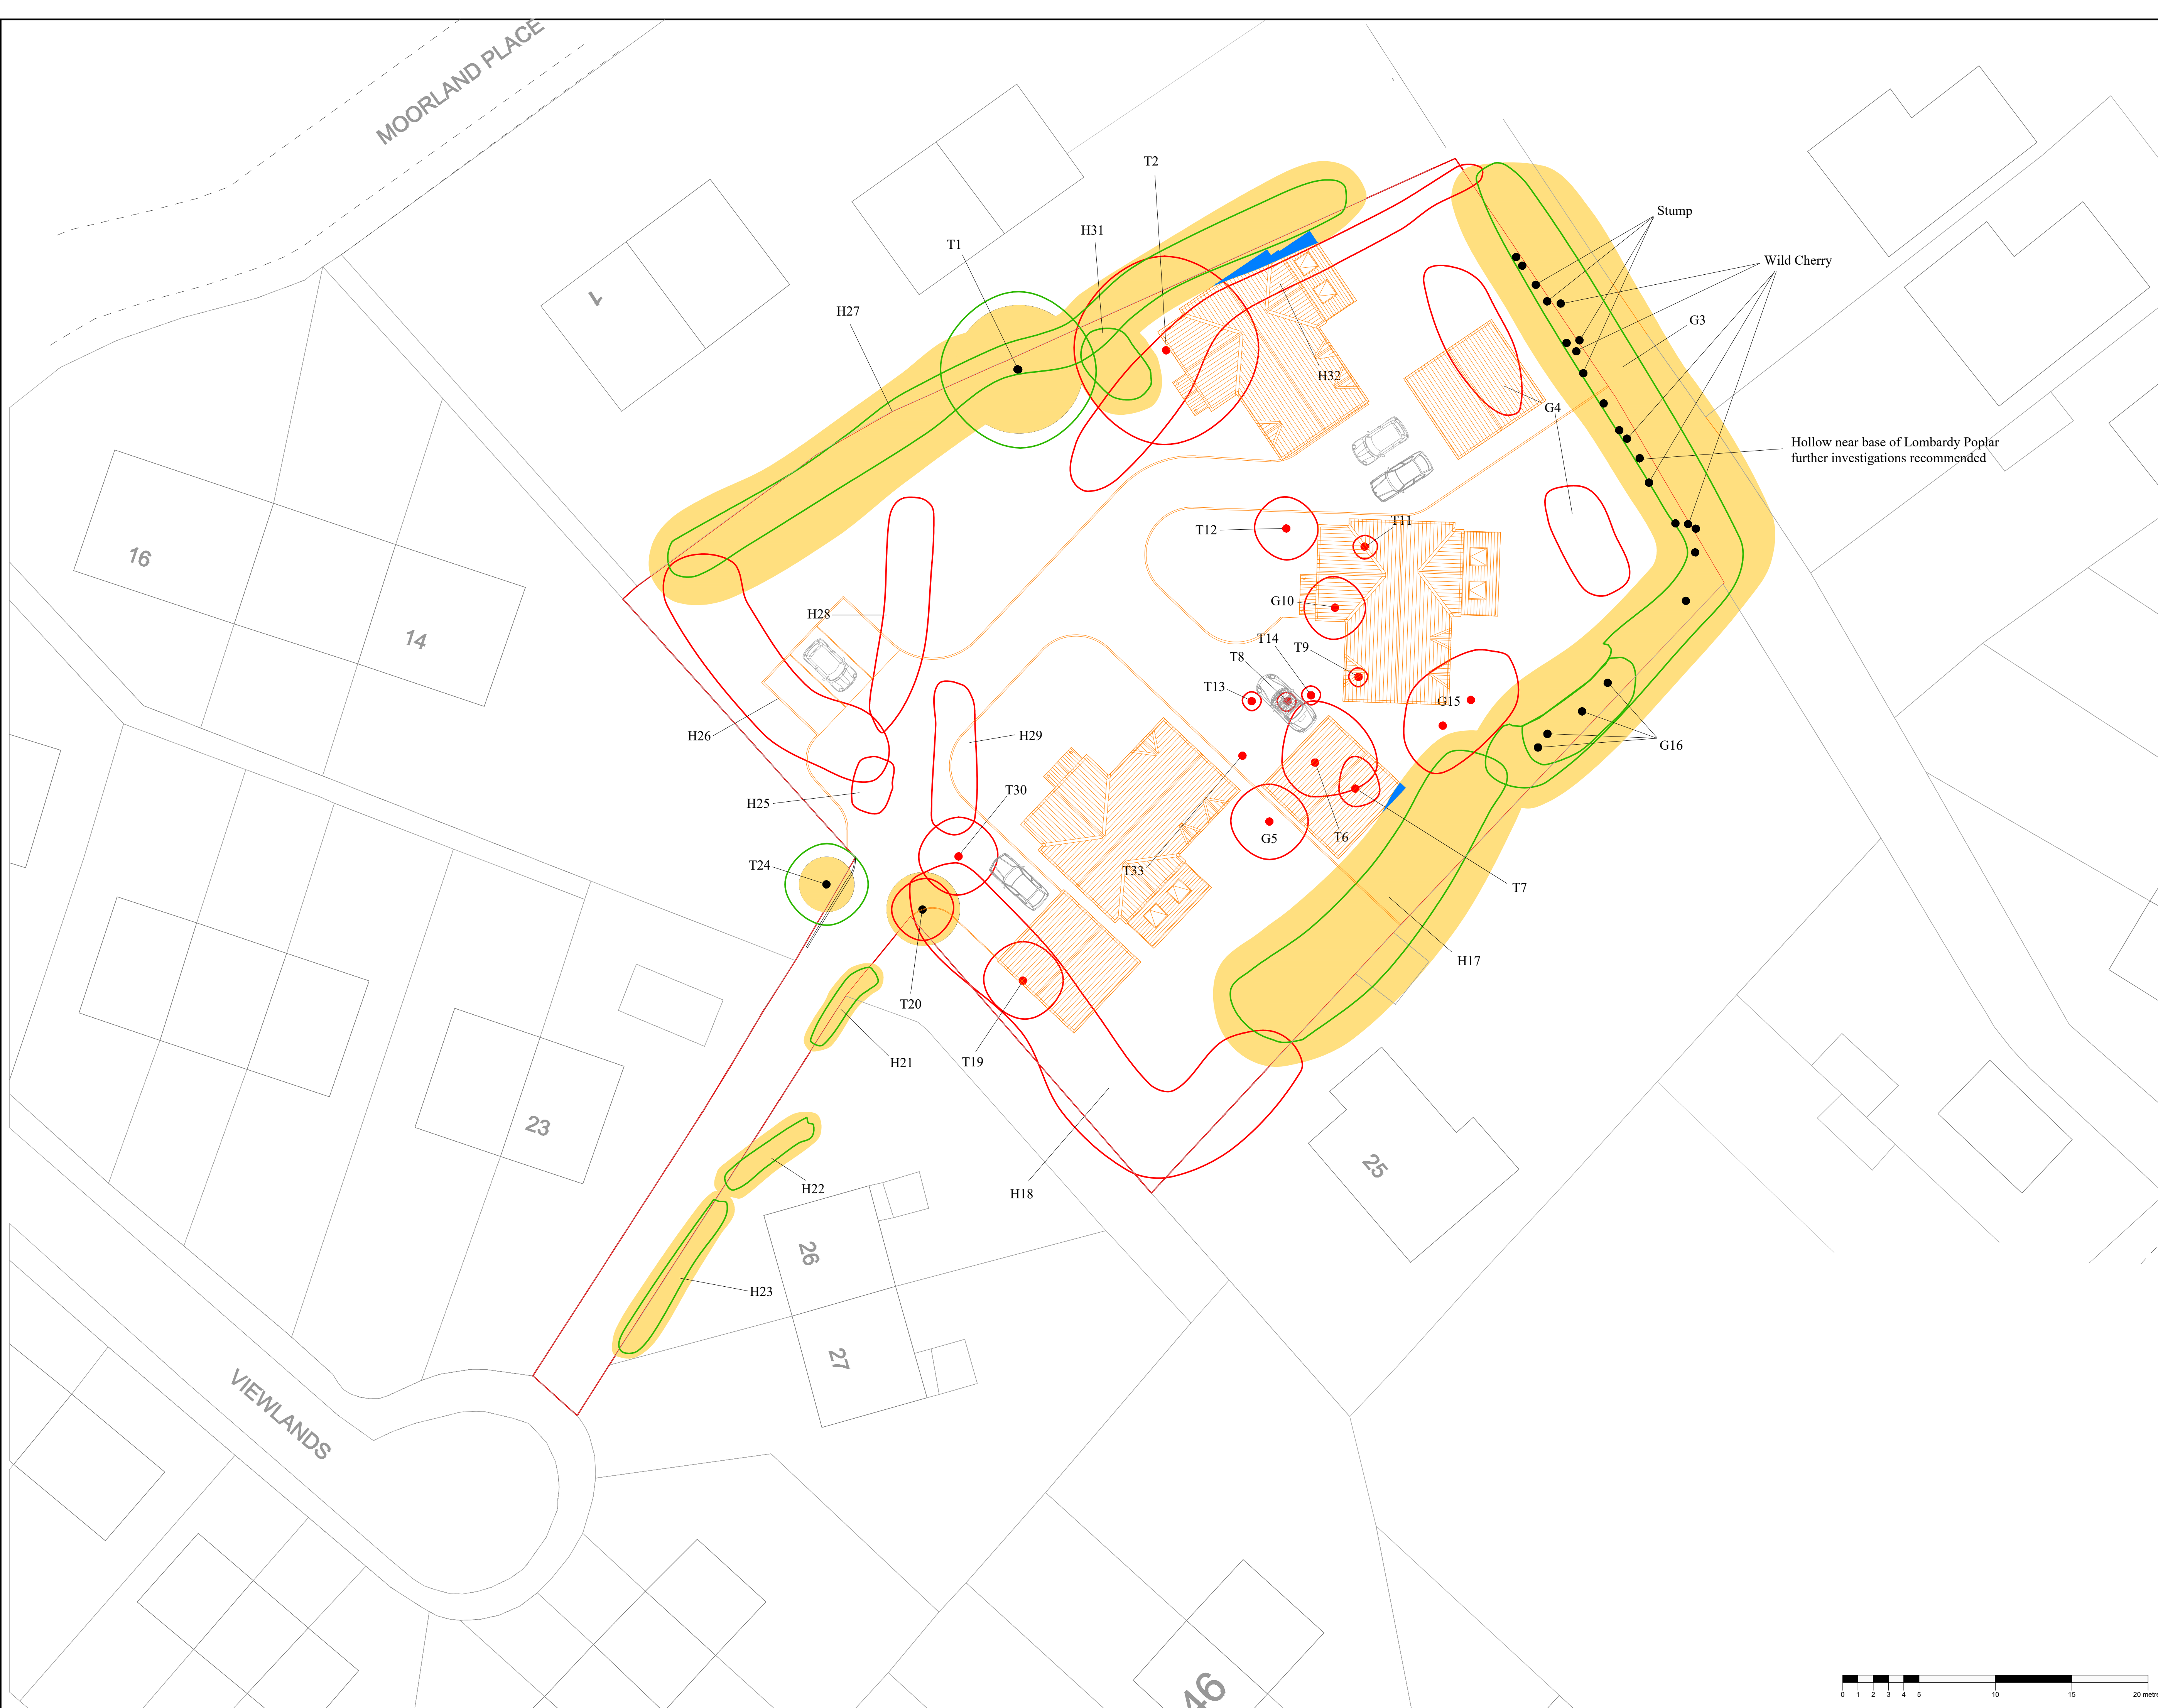


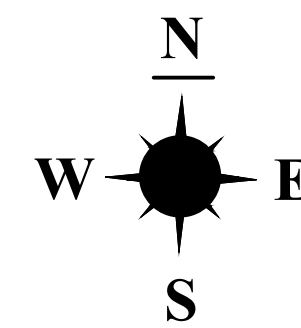

THIS PLAN IS TO BE PRINTED IN COLOUR
AND READ IN CONJUNCTION WITH THE
JCA ARBORICULTURAL REPORT
(JCA REF: 16023a/DK)

Appendix 7: Arboricultural Implications Plan

ADDRESS: 24 Viewlands, Silkstone Common,
Barnsley, South Yorkshire, S75 4QP.
JCA REF: 16023a/DK

SCALE : 1:200

PAPER SIZE : A1

	TREE TO BE RETAINED
	TREE TO BE REMOVED
	STEM OF TREE TO BE RETAINED
	STEM OF TREE TO BE REMOVED
	ROOT PROTECTION AREA
	ROOT PROTECTION AREA ENCRoACHED BY THE PROPOSED DEVELOPMENT
	PROPOSED DEVELOPMENT

V (Adv Edn) 16095-16099 16095-16099 16097 for VGenEdn1(16097); AIA/K.A.Edn1

Limited

Arboricultural & Ecological Consultants

