

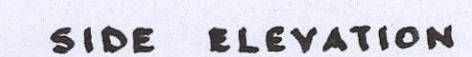


1/1250.

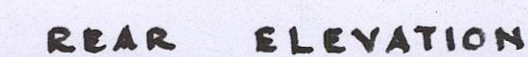

14

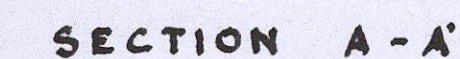

Vertical spindles @ 100mm c/c.
2.000mm headroom to stairs
Handrail parallel to line
of nosing and .900. above.
12.5 p/ board and skim
to underside of stairs

- 150 x 25 vidge board
- 100 x 50 common rafters @ 450 cns.
- 175 x 75 purlins
- 100 x 50 ceiling joists @ 450 cns.
- 150 x 75 Binders
- 100 x 75 wallplates
- strapped down 12 cns
- 30 x 5 galv. m.s. straps.
- Calnic chqo/100
- 150m end bearings.
- D.P.C to head, sill and reveals. secured 22 cns vertically.
- Thermabate cavity closers

Tray d.p.c.

300 mm concrete foundation bla

600 x 200 con foundations

DETACHED DWELLING - MANOR FARM, STAINBOROUGH LANE, HOOD GREEN S75 3HA,

FOR RICHARD LEA.

SCALES :- 1-50 & 1-100.