


Barnsley College - External Branding Signage

Revision: 12

Date: 13.07.15



SIGN TYPE 5 (6th Form Centre) OPTION 1

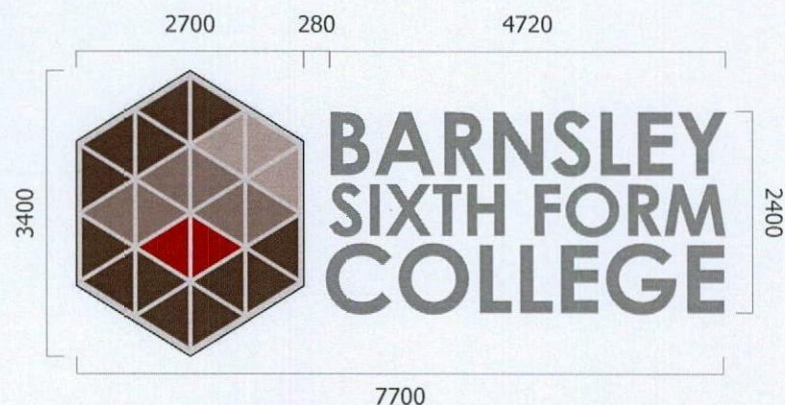

ASCOT PREMA Secondary Building identification built-up lettering
Dimensions as detailed.

- All to consist of built-up brushed Marine Grade 316 stainless steel lettering/modules with horizontal grain finish and fully flush welded 40mm deep returns
- All to incorporate translucent opal acrylic backtrays and internally mounted premium white LED's to create Halo illumination.
- Logo to be Workshop mounted to tray panel with all connections concealed therein. Tray panel to follow outline of logo, PPC RAL 9003 to match stone cladding.
- Lettering to be individually mounted, with cable connections concealed within raked-out brick joint line (min 10mm wide)
- Ascot electrician to connect to power supply brought in close proximity to location (*by others*).

Font: Century Gothic Bold

Colours: Brushed stainless Steel Lettering,

Logo sections to be PPC finished as follows:

- Red - Pantone 187C.
- Dark Grey - 410C 100%
- Medium Grey - 410C 60% tint
- Light Grey - 410C 30% tint

Weights: Approx. 9kg per letter. 10.5kg per triangular logo piece. 75kg for logo back-panel. Total: 543kg

SIGN LOCATION - SOUTH EAST ELEVATION



Client:

Project:
Barnsley College

Start Date: 16.12.14

Rev. Number: 12

Rev. Date: 13.07.15

Drawn By: TMW

Notes:

Colour References:

Drawing Title:

Barnsley College -
External Branding Signage


ascot
signsystems

T 0845 604 0899
E info@ascotsigns.net
W www.ascotsigns.net




SIGN TYPE 5 FIXING DETAIL OPTION 1


LOGO SECTION

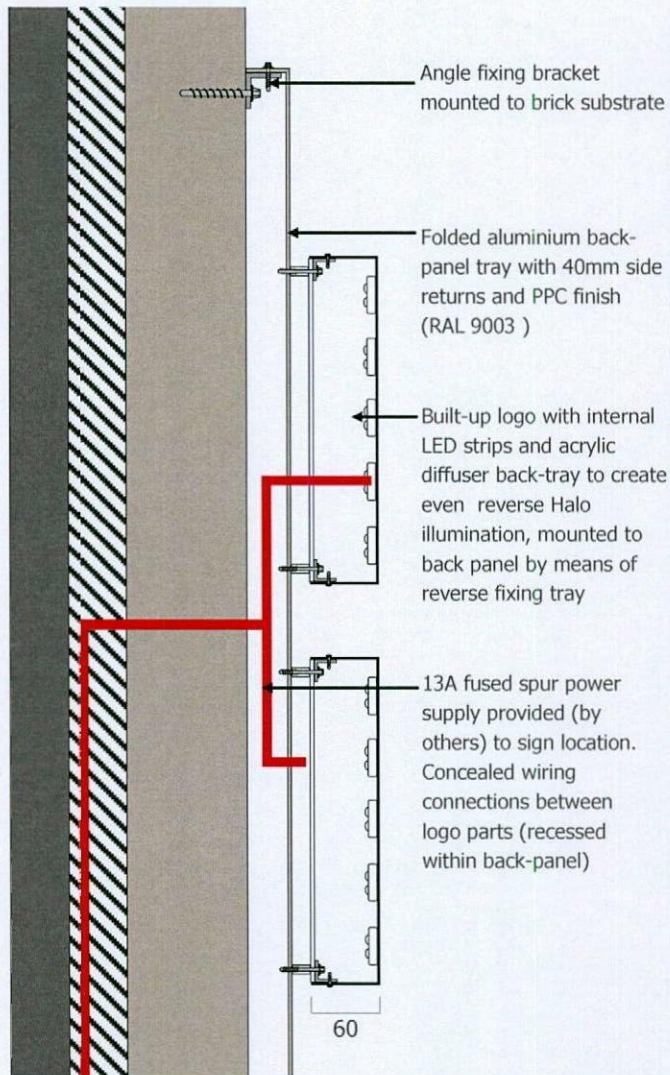

LETTERING

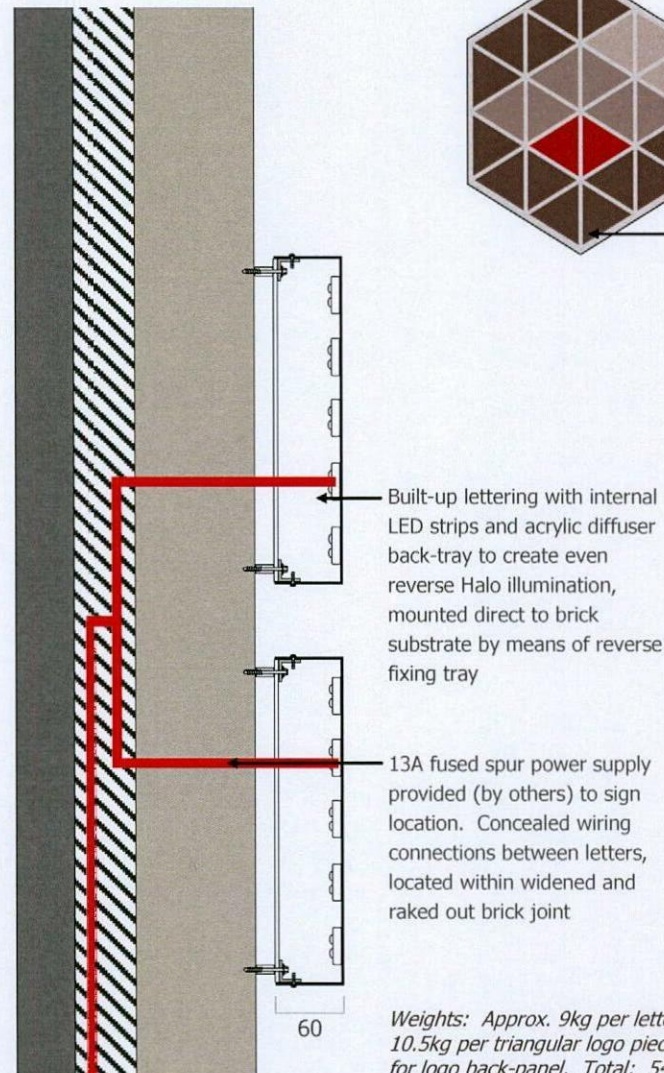

Cable Connections

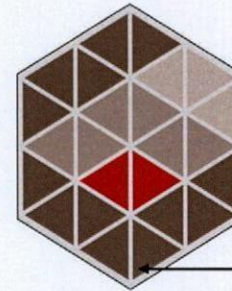

**BARNSLEY
SIXTH FORM
COLLEGE**

All individual logo parts to be connected. Concealed wiring connections between parts
(recessed within back-tray panel)

*Weights: Approx. 9kg per letter.
10.5kg per triangular logo piece. 75kg
for logo back-panel. Total: 543kg*

Client:

Project:
Barnsley College

Start Date: 16.12.14

Rev. Number: 12

Rev. Date: 13.07.15

Drawn By: TMW

Notes:

Colour References:

Drawing Title:

Barnsley College -
External Branding Signage

ascot
signsystems

T 0845 604 0899
E info@ascotsigns.net
W www.ascotsigns.net



SIGN TYPE 7 (6th Form Centre)

3300

1600

**BARNSELEY
SIXTH FORM
COLLEGE**

ASCOT PREMA Secondary Building identification lettering
Barnsley Sixth Form College text.

- Dimensions as detailed.
- All to consist of Marine Grade brushed stainless steel lettering/modules with horizontal grain finish and fully flush welded 40mm deep returns
- All to incorporate translucent opal acrylic backtrays and internally mounted premium white LED's to create Halo illumination.
- All parts to stand off 30mm from wall surface with reverse fixed rods and nylon spacers to create standoff and maximize Halo effect.
- Ascot electrician to connect to power supply brought in close proximity to location (by others).

Font: Century Gothic Bold

Colours: Brushed Stainless Steel

Weights: Approx. 6kg per letter. Total: 144kg.

Client:

Project:
Barnsley College

Start Date: 16.12.14

Rev. Number: 12

Rev. Date: 13.07.15

Drawn By: TMW

Notes:

EXAMPLE SIGN



SIGN LOCATION - SOUTH EAST ELEVATION



Colour References:


Drawing Title:
Barnsley College -
External Branding Signage

ascot
signsystems

T 0845 604 0899
E info@ascotsigns.net
W www.ascotsigns.net



SIGN TYPE 7 FIXING DETAIL

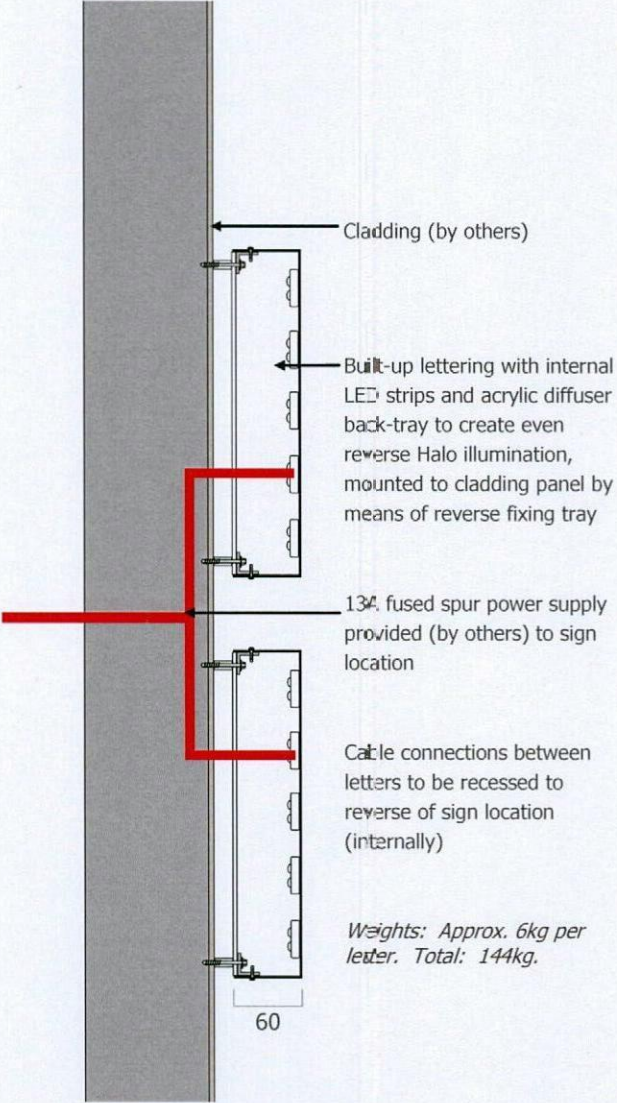

Client:
Project: Barnsley College
Start Date: 16.12.14
Rev. Number: 12
Rev. Date: 13.07.15
Drawn By: TMW

Notes:

Colour References:

Drawing Title: Barnsley College - External Branding Signage

ascot

signsystems

T 0845 604 0899
E info@ascotsigns.net
W www.ascotsigns.net

SIGN TYPE 8 (6th Form Centre)

Client:

Project:

Barnsley College


Start Date: 16.12.14

Rev. Number: 12

Rev. Date: 13.07.15

Drawn By: TMW

Notes:

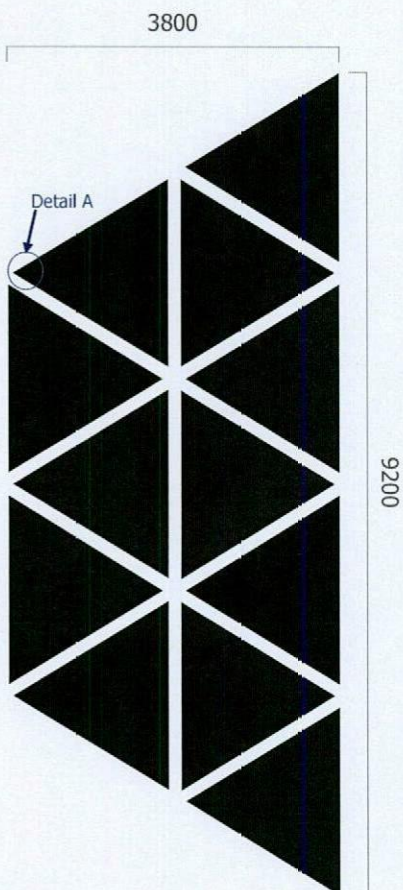


ASCOT MURA primary building branding signage. To consist of large scale digital printed and profile cut perforated vinyl graphic logo to be mounted to main entrance curtain walling. Dimensions as detailed. Internal Application.

Font: Corporate


Colours: Black

Weights: n/a

Detail A- PERFORATED VINYL

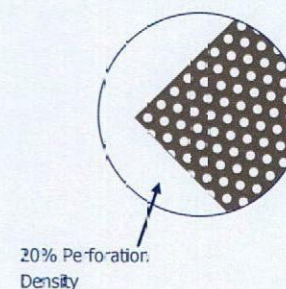

SIGN LOCATION - SOUTH EAST ELEVATION

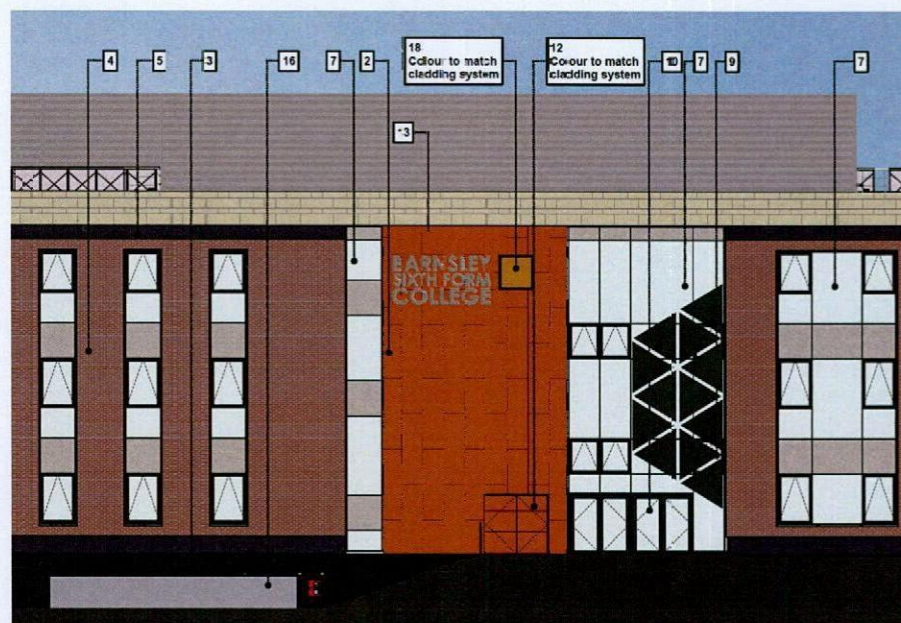

Colour References:

Drawing Title:

Barnsley College -
External Branding Signage

ascot
signsystems


T 0845 604 0899

E info@ascotsigns.net

W www.ascotsigns.net



SIGN TYPE 9-01 (6th Form Centre)

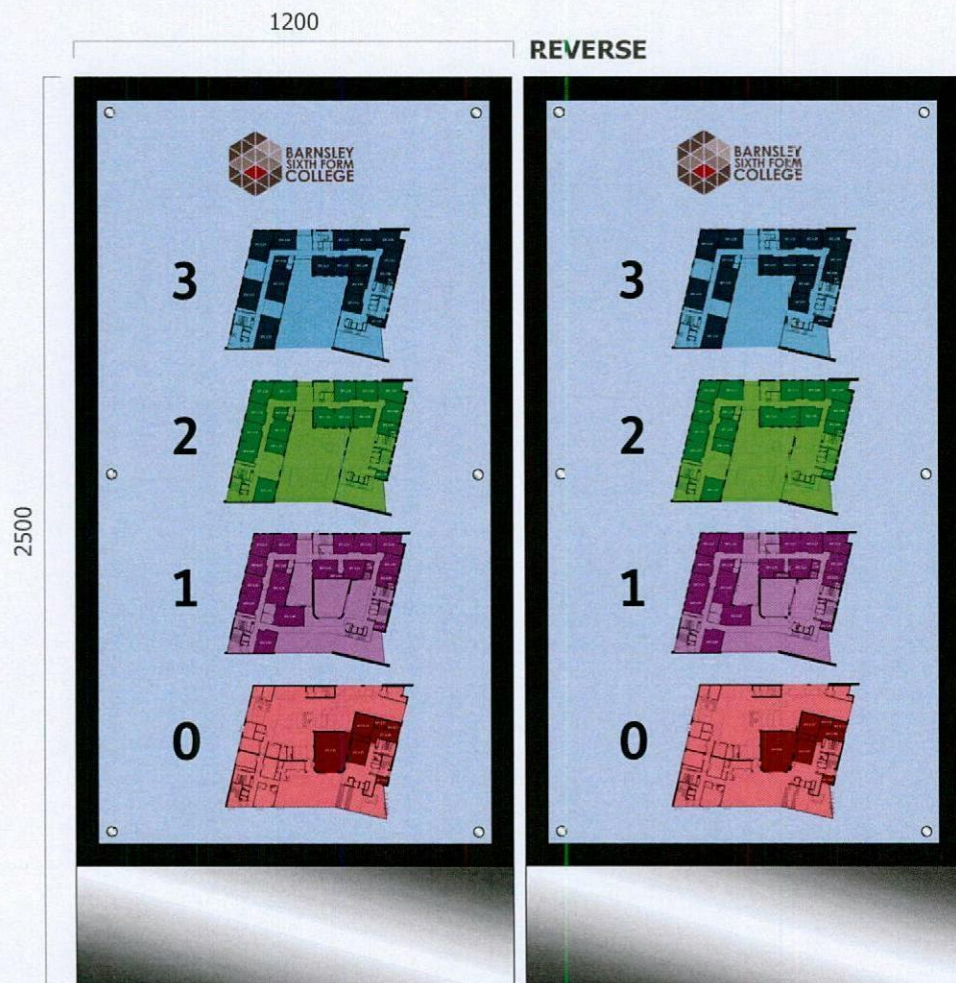

ASCOT BESPOKE


Bespoke fabricated double-sided External totem sign comprising of concealed steel box-section frame (bolted to secure concrete foundations), aluminium backing panel and 10mm toughened acrylic infill panel with reverse print detail (frosted backing).

Font: F.S. Me

Colours: Corporate logo, text and totem surround to be RAL 9005 Black.

Quantity: 1no. (6th Form)

TYPICAL LOCATION

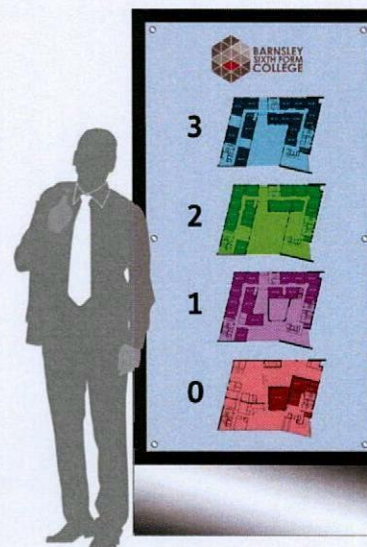

Client:

Project:
Barnsley College

Start Date: 16.12.14

Rev. Number: 13

Rev. Date: 11.09.15

Drawn By: TMW

Notes:

Colour References:

Drawing Title:

Barnsley College -
External Branding Signage

ascot
signsystems

T 0845 604 0899
E info@ascotsigns.net
W www.ascotsigns.net


Page Number




SIGN TYPE 9-02 (6th Form Centre)

1200

REVERSE

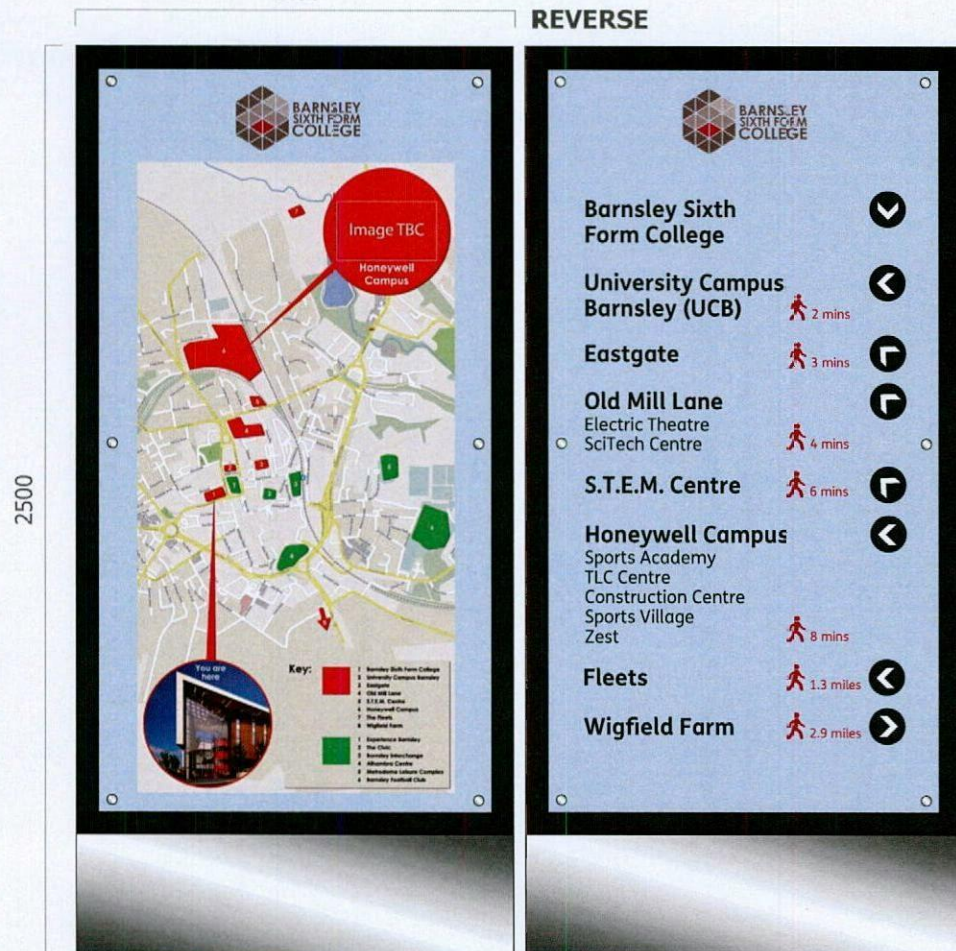

TYPICAL LOCATION

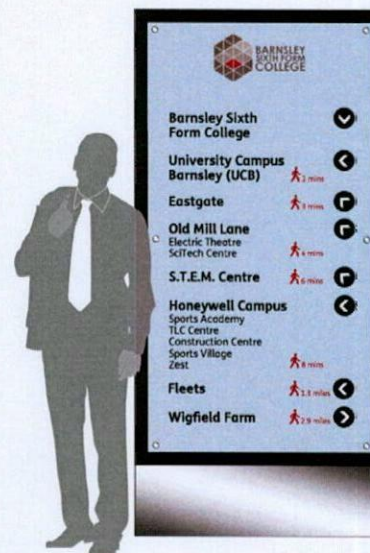

ASCOT BESPOKE

Bespoke fabricated double-sided External totem sign comprising of concealed steel box-section frame (bolted to secure concrete foundations), aluminium backing panel and 10mm toughened acrylic infill panel with reverse print detail (frosted backing).

Font: F.S. Me

Colours: Corporate logo, text and totem surround to be RAL 9005 Black.

Quantity: 1no. (6th Form)

Client:

Project:
Barnsley College

Start Date: 16.12.14

Rev. Number: 13

Rev. Date: 11.09.15

Drawn By: TMW

Notes:

Colour References:

Drawing Title:

Barnsley College -
External Branding Signage

ascot
signsystems

T 0845 604 0899

E info@ascotsigns.net

W www.ascotsigns.net

