


Quotation

Tel: Fax:

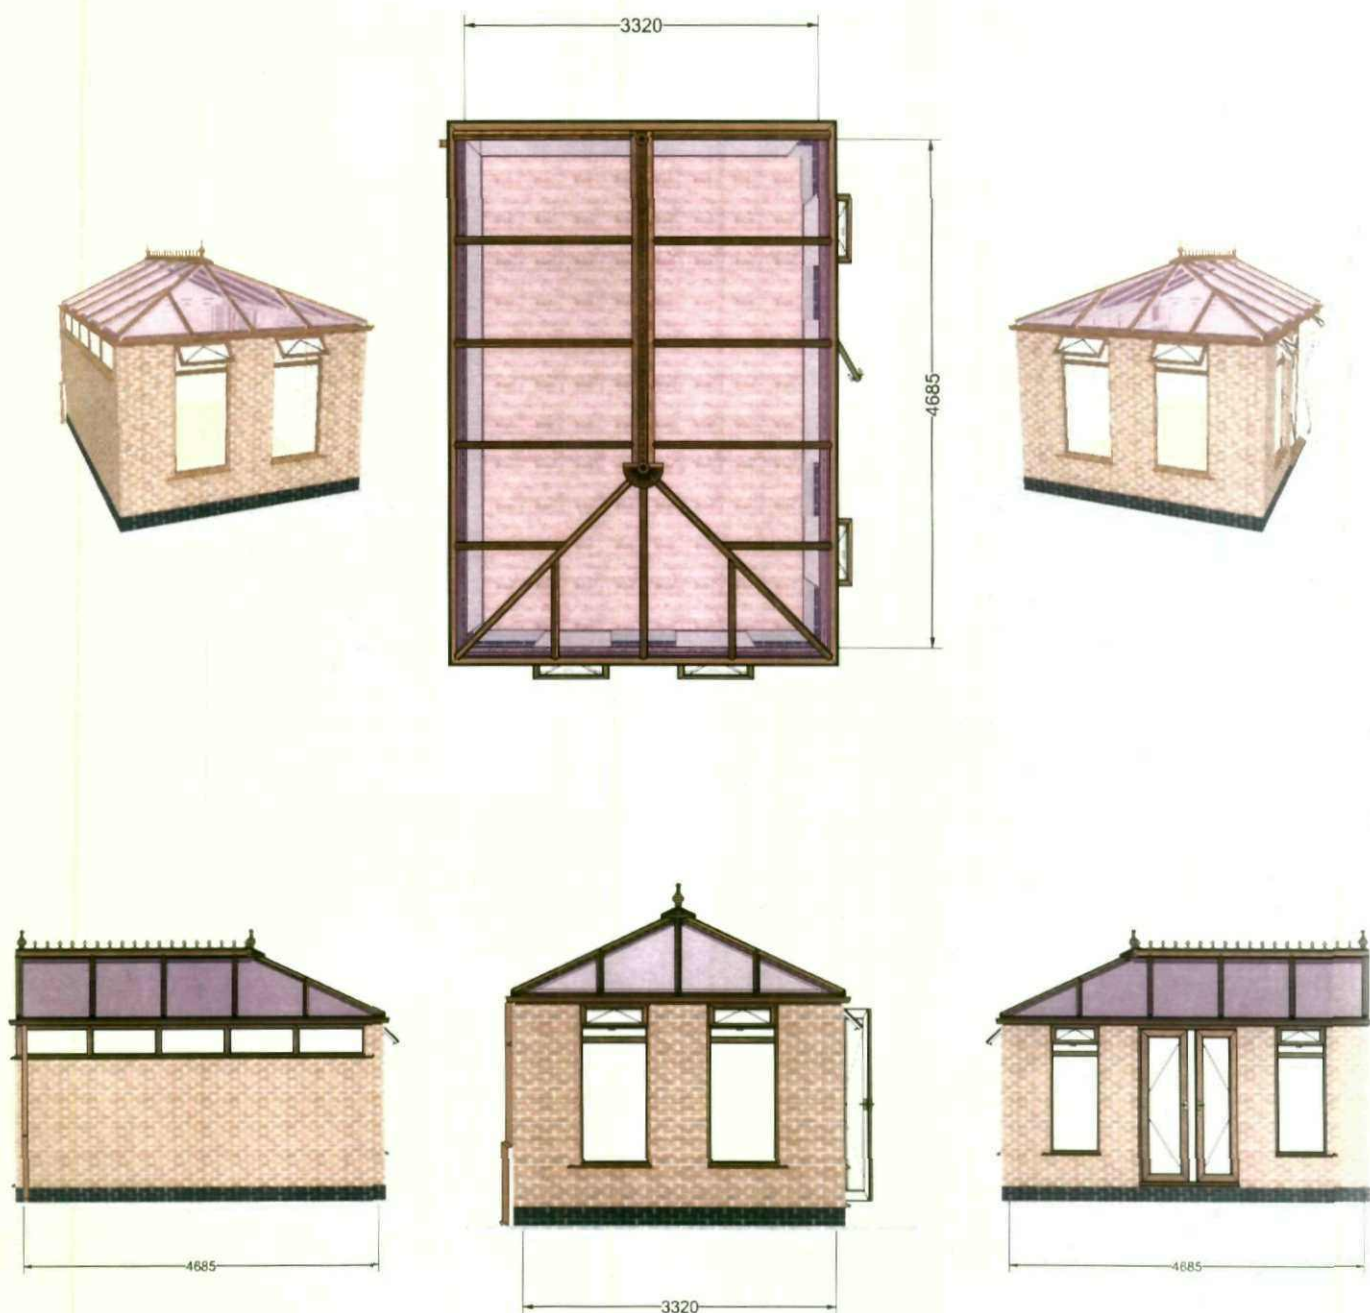


Span: 3520 mm Ext.
 Projection: 4885 mm Ext.
 Pitch: 90.0°, 25.0°
 External Heights: 3143
 Ridge Heights: 2945
 Floor Area: 13.10m² (17.20m²)
 Wall Area: 22.42m²
 Volume: 33.07m³ (41.68m³)
 Dataset: Aluminium 6.84 s/w: 6.6.1.39
 Software Version: 6.6.1.39
 Cresting: Rosewood
 Guttering: Rosewood flat
 Sheet Area: 17.57m²
 Bar Type: Standard
 RingBeam Type: Standard
 Frame Profile: Default 70mm (70)
 Dentil Moulding: No

Order Number:	34
Customer:	
Reference:	
Delivery Date:	
Price (Excl VAT):	Please call
Price (Incl VAT):	Please call
Drawn By:	
Roof Colour:	Rosewood/White
Roof System:	Aluminium 6.84
Glazing Material:	24mm Pilkington Glass (Blue)
Window Colour:	Rosewood/White
Cill Colour:	Rosewood/White
Glazed:	Yes
Hip Type:	Standard
Bar Material:	Aluminium/PVCu
Dwarf Wall Height:	2100, 0, 1670, 2100, 400, 2100, 400, 2100,
Decorative Eaves Cladding:	None

Architect View

Tel: Fax:

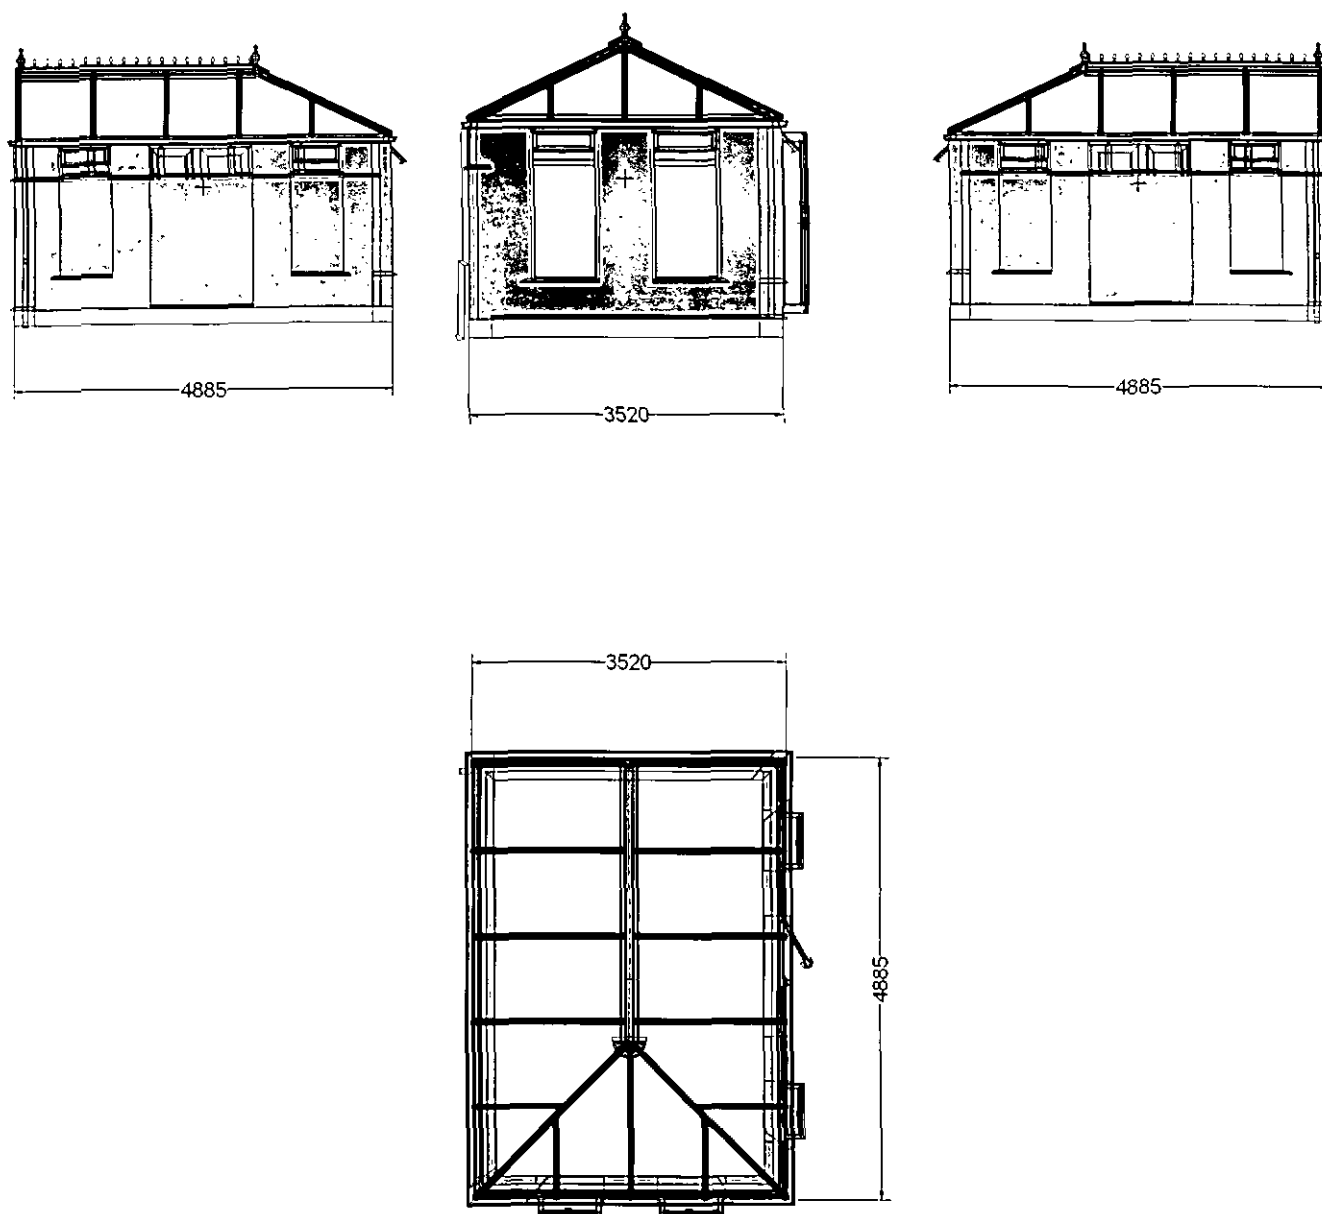

Span:	3520 mm Ext.	Order Number:	34
Projection:	4885 mm Ext.	Customer:	
Pitch:	90.0°, 25.0°	Reference:	
External Heights:	3143	Delivery Date:	
Ridge Heights:	2945	Price (Excl VAT):	Please call
Floor Area:	13.10m ² (17.20m ²)	Price (Incl VAT):	Please call
Wall Area:	22.42m ²	Drawn By:	
Volume:	33.07m ³ (41.68m ³)	Roof Colour:	Rosewood/White
Dataset:	Aluminium 6.84 s/w: 6.6.1.39	Roof System:	Aluminium 6.84
Software Version:	6.6.1.39	Glazing Material:	24mm Pilkington Glass (Blue)
Cresting:	Rosewood	Window Colour:	Rosewood/White
Guttering:	Rosewood flat	Cill Colour:	Rosewood/White
Sheet Area:	17.57m ²	Glazed:	Yes
Bar Type:	Standard	Hip Type:	Standard
RingBeam Type:	Standard	Bar Material:	Aluminium/PVCu
Frame Profile:	Default 70mm (70)	Dwarf Wall Height:	2100, 0, 1670, 2100, 400, 2100, 400, 2100
Dentil Moulding:	No	Decorative Eaves Cladding:	None

Quotation

Tel: Fax:

