



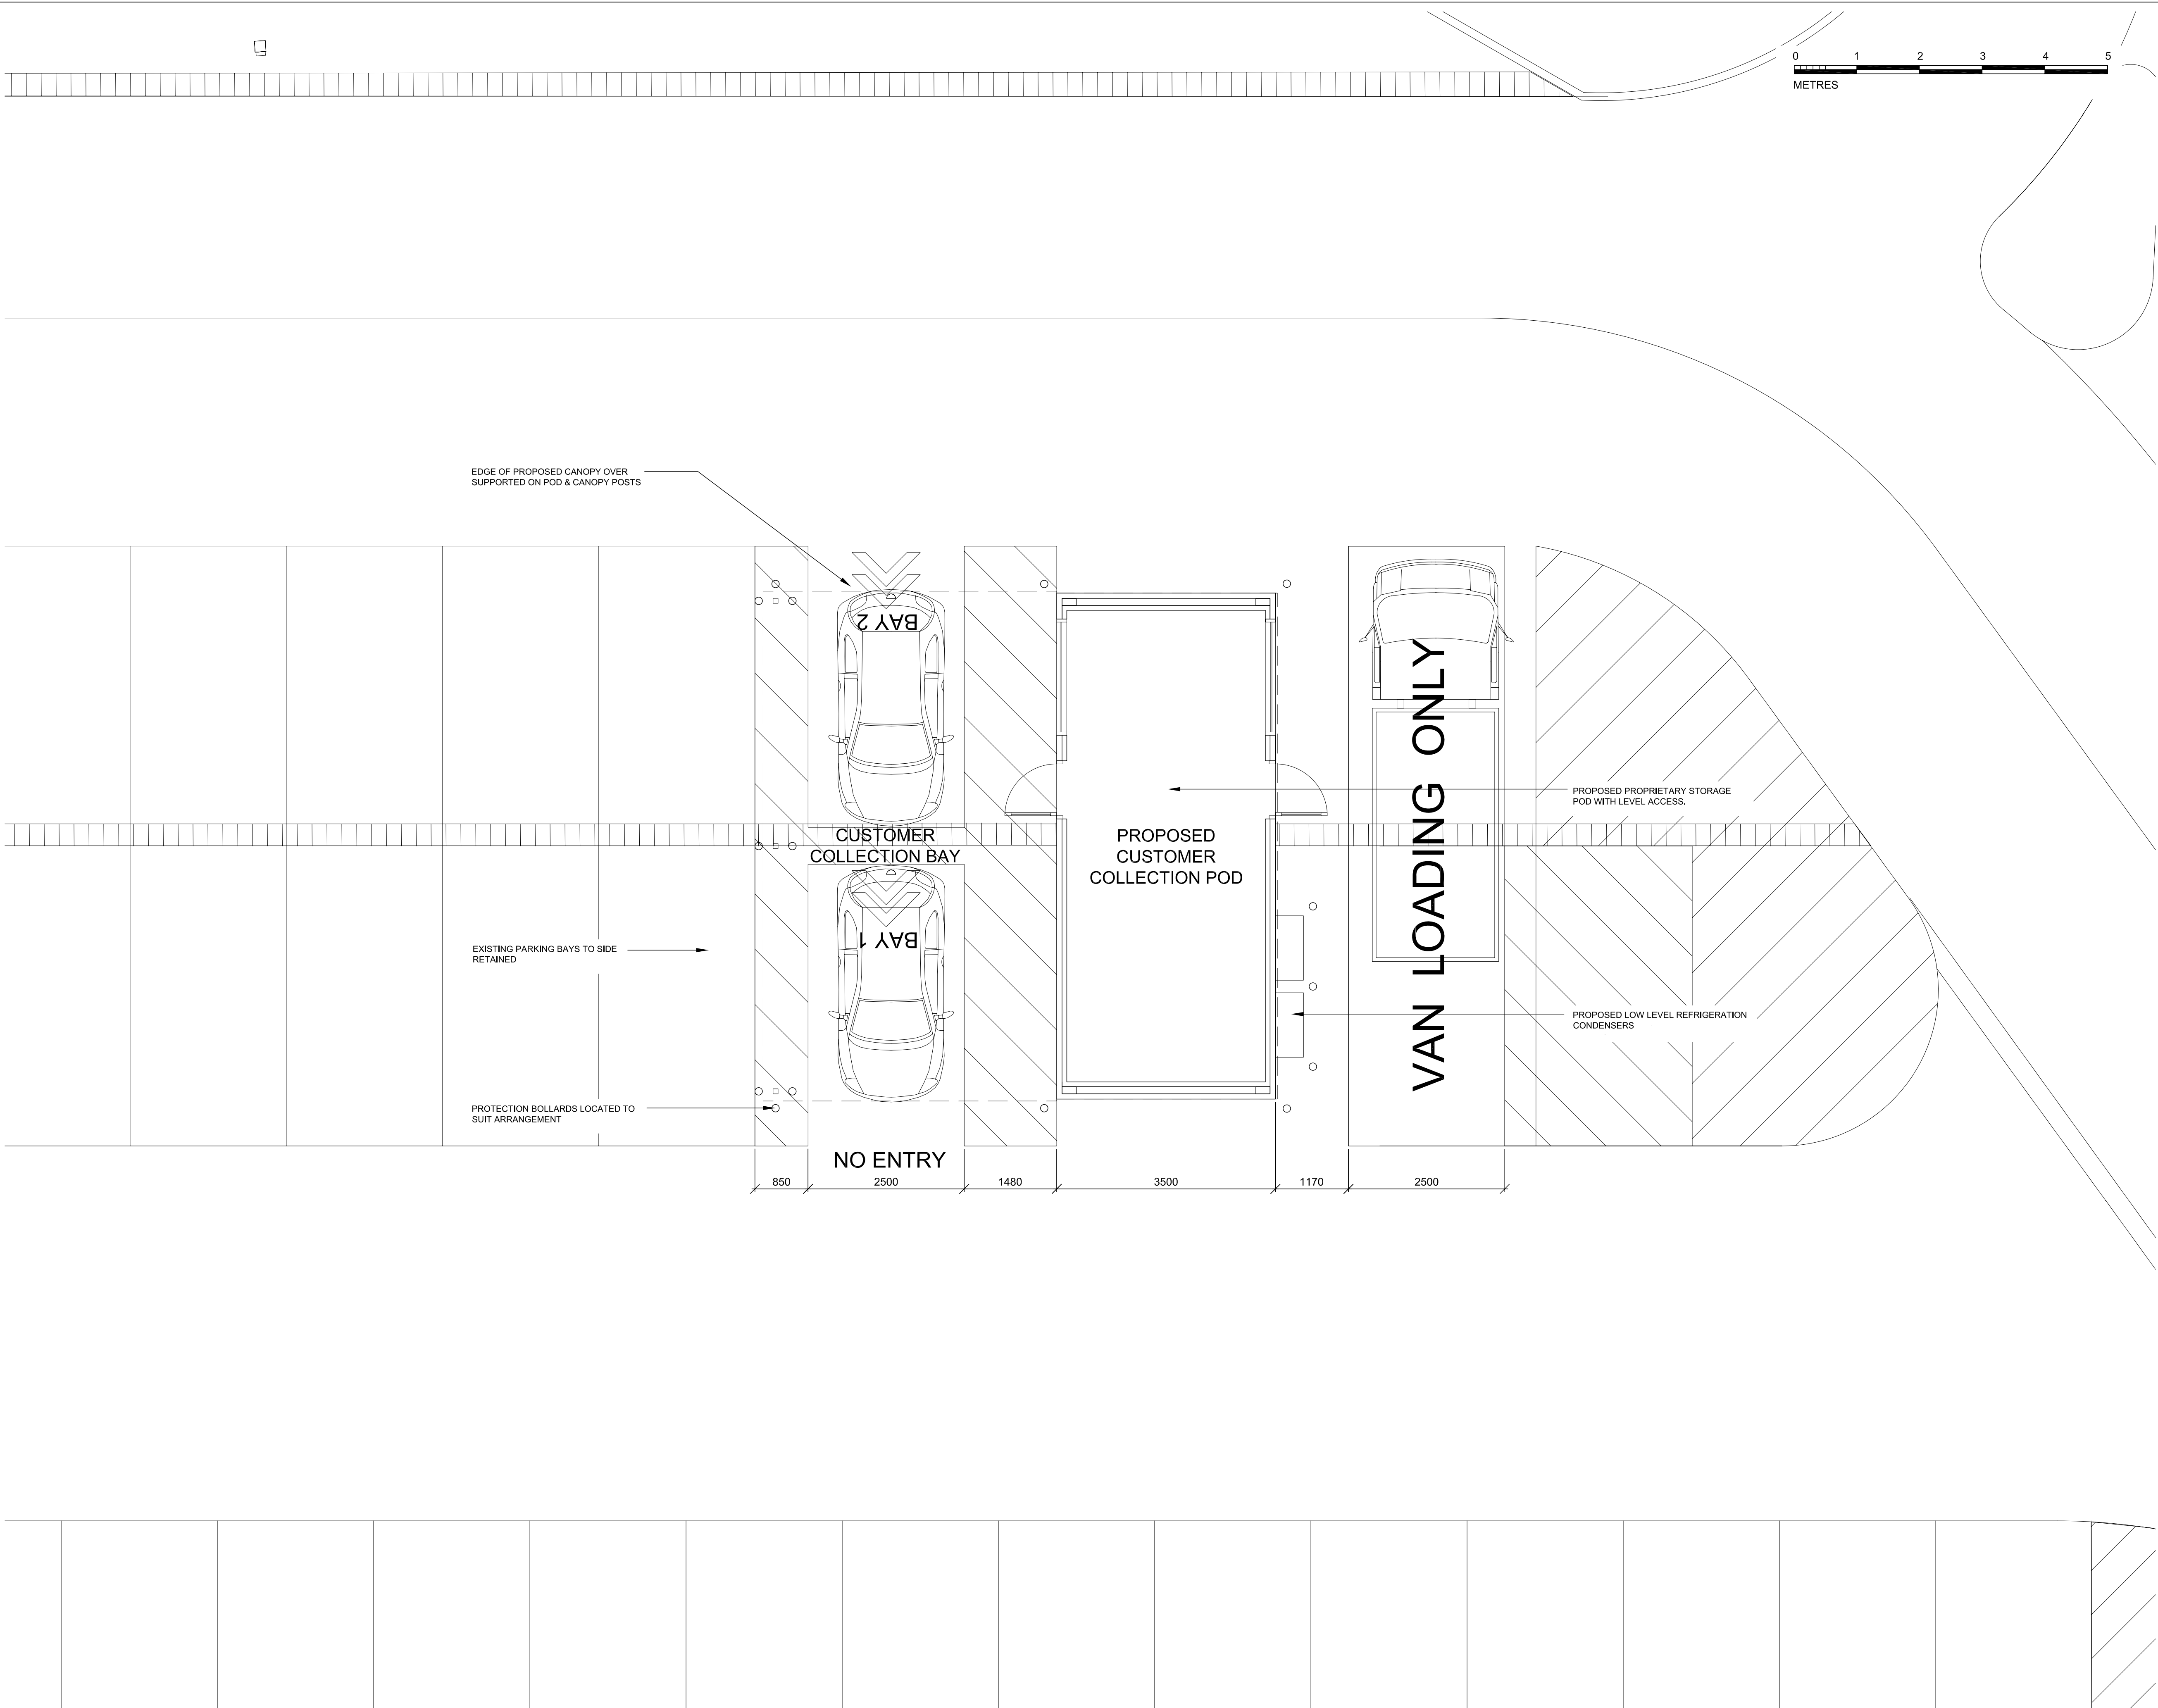

FOR PLANNING PURPOSES

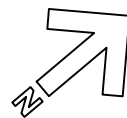

1. NOTES
- 1.1. All dimensions must be checked on site with only figured dimensions worked from. Any discrepancies must be reported to the Architect or Engineer immediately. This drawing is copyright.
- 1.2 This drawing is prepared to scale although the limitations of the printing process mean only figured dimensions should be used.
2. SCHEDULE
- 2.1 GROSS EXTERNAL AREA OF POD - 29.5 sq. metres.
- 2.2 GROSS INTERNAL AREA OF POD - 26.1 sq. metres.

Revision:

Description:

**PROPOSED CLICK & COLLECT
AT TESCO STORE No. 2071
WOMBWELL LANE, BARNSELEY,
SOUTH YORKSHIRE, S70 3NS**

**COLLECTION POD & CANOPY
PROPOSED PLAN**

Client:

TESCO

bmd ARCHITECTS

CHARTERED ARCHITECTS
5 MAIDSTONE BUILDINGS MEWS
72-76 BOROUGH HIGH STREET
LONDON SE1 1GN

Tel. 020 7357 6885 Fax. 020 7357 6887 E-Mail. mail@bmdarchitects.co.uk

Drawing Number: 2011(2071)/P/13

Rev.: -

Scale: 1 : 500@A1	Date: August 2011	Drawn By: PB
CAD file name: M:2011\2011-Planning2\2011(2071)P13	Checked By: DNF	