




Trackway Grid

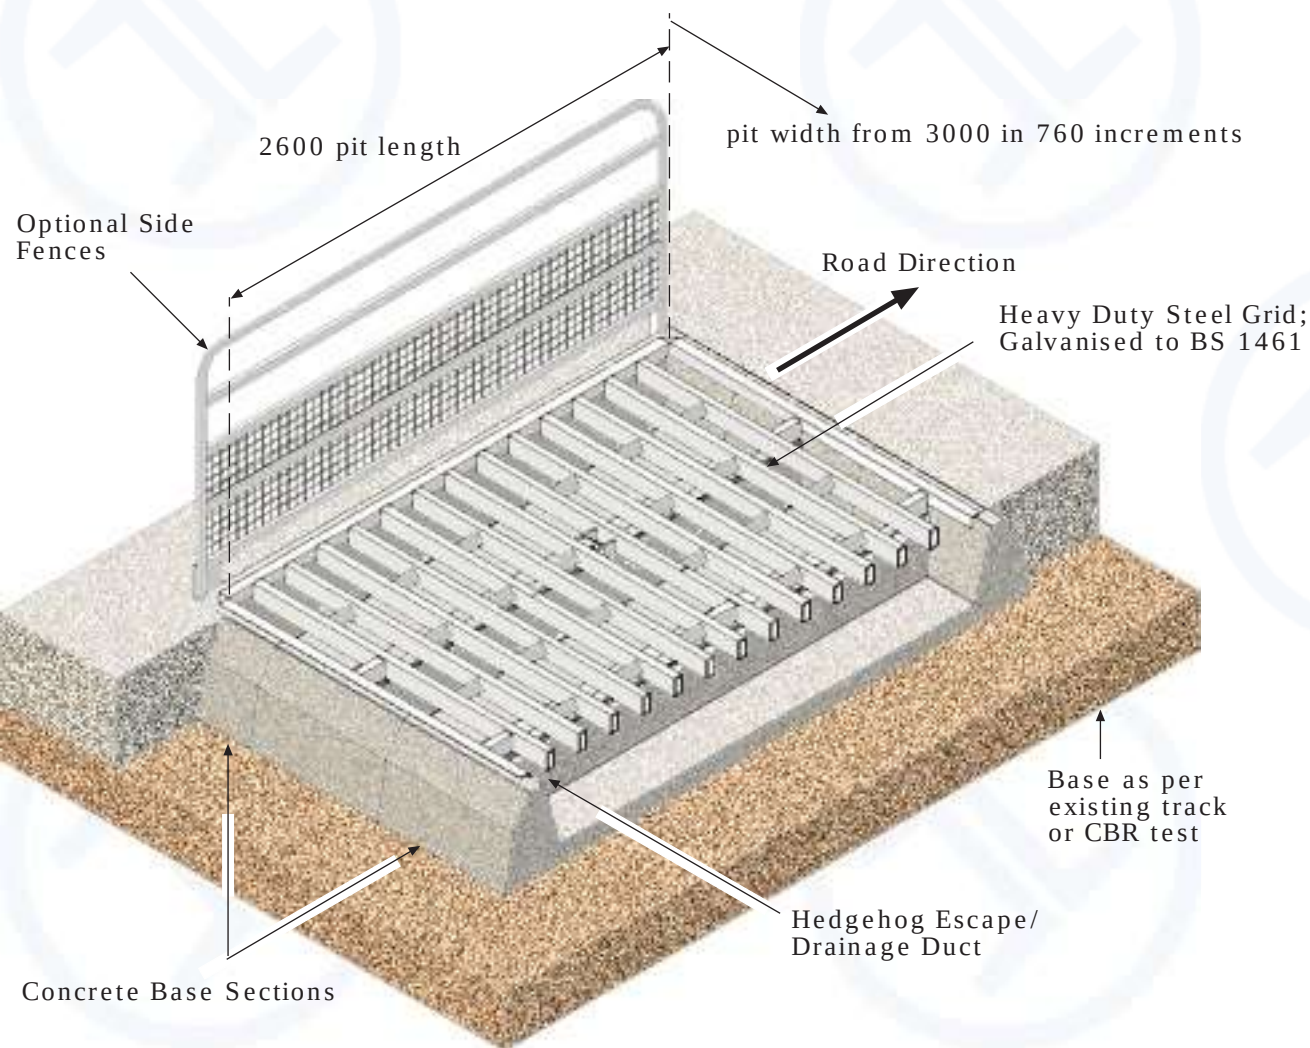

Facts & Figures

- Features a pair of concrete end-base sections plus one or more mid-base sections which can be combined to cover any pit width from 3000 mm in increments of 760 mm
- End Sections: 482 x 3120 x 450 (length x width x depth)
- Mid Sections: 760 x 3120 x 450 (length x width x depth)
- The base sections are made from high strength reinforced concrete - C50 mix to BS 8500
- The base sections include fixing points for the grid and side fences plus hedgehog escape/drainage ducts
- Features a heavy duty grid, galvanised to BS 1461
- Design is compliant with BS 4008 1991. 80kN/m HA loading to BD37/ 88. No HB loading:....
- (Up to and including 44 tonne HGV's, eg normal farm, estate and forestry traffic)
- Optional side fences - also galvanised to BS 1461
- Hedgehog friendly design - hedgehogs can escape away from the road surface via the ducts in the side walls
- The base sections require a firm base consistent with the existing track or CBR test

IAN HARVEY FABRICATIONS LTD

Pitchings Farm
Waterfall
Waterhouses
Staffs ST10 3JF
tel 01538 308377
fax 01538 308771

email enquiries@cattlegrids.com