



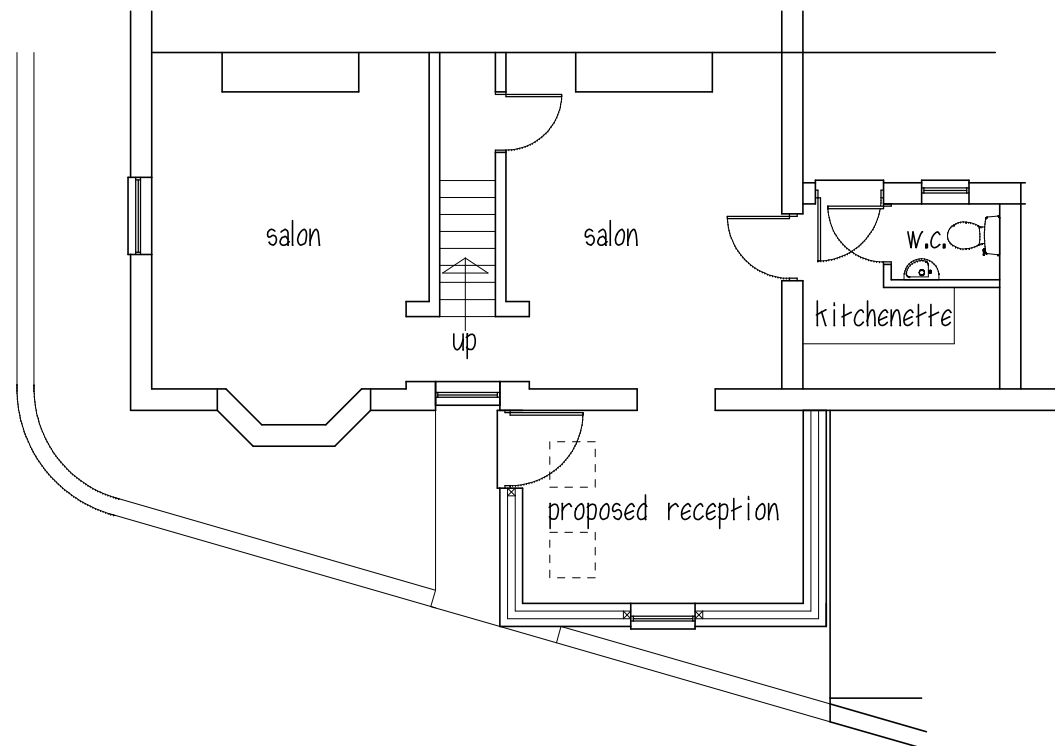

GROUND FLOOR



SIDE ELEVATION

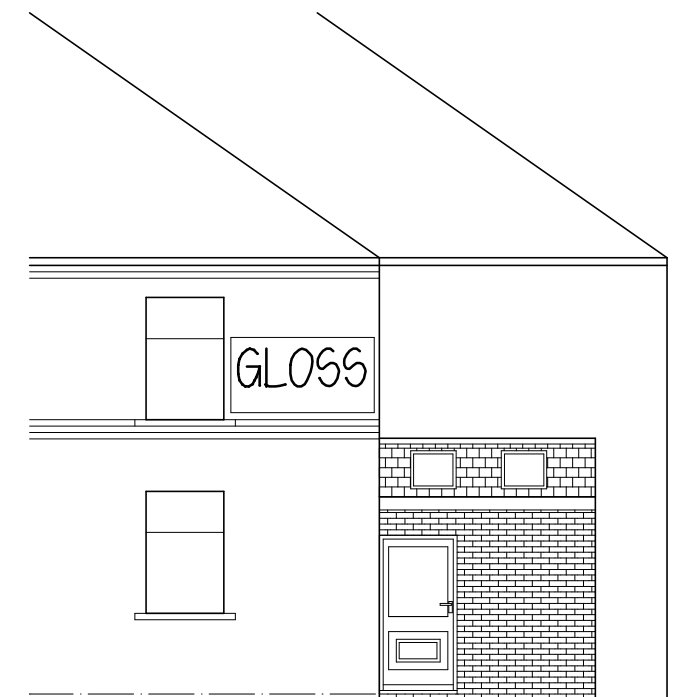

FRONT ELEVATION

ROOF - concrete interlocking tiles to match
WALLS - brick to match
WINDOWS & DOORS - white Upvc

GLOSS BEAUTY SALON

PROPOSED FRONT EXTENSION
29 SHAW LANE
BARNSELEY

PLAN & ELEVATIONS

1:100@A3 JAN16 Rev A

Peter Thompson


"Linwood"

Barnsley Road

Dodworth

Barnsley S75 3JR m. 07973251730

e-mail peter-thompson@hotmail.co.uk

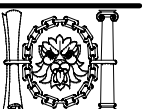

M.C.I.A.T.

t&f. 01226 201391