


A61 OLD MILL LANE BRIDGE  
EXISTING GENERAL ARRANGEMENT  
BR/B3.088/2

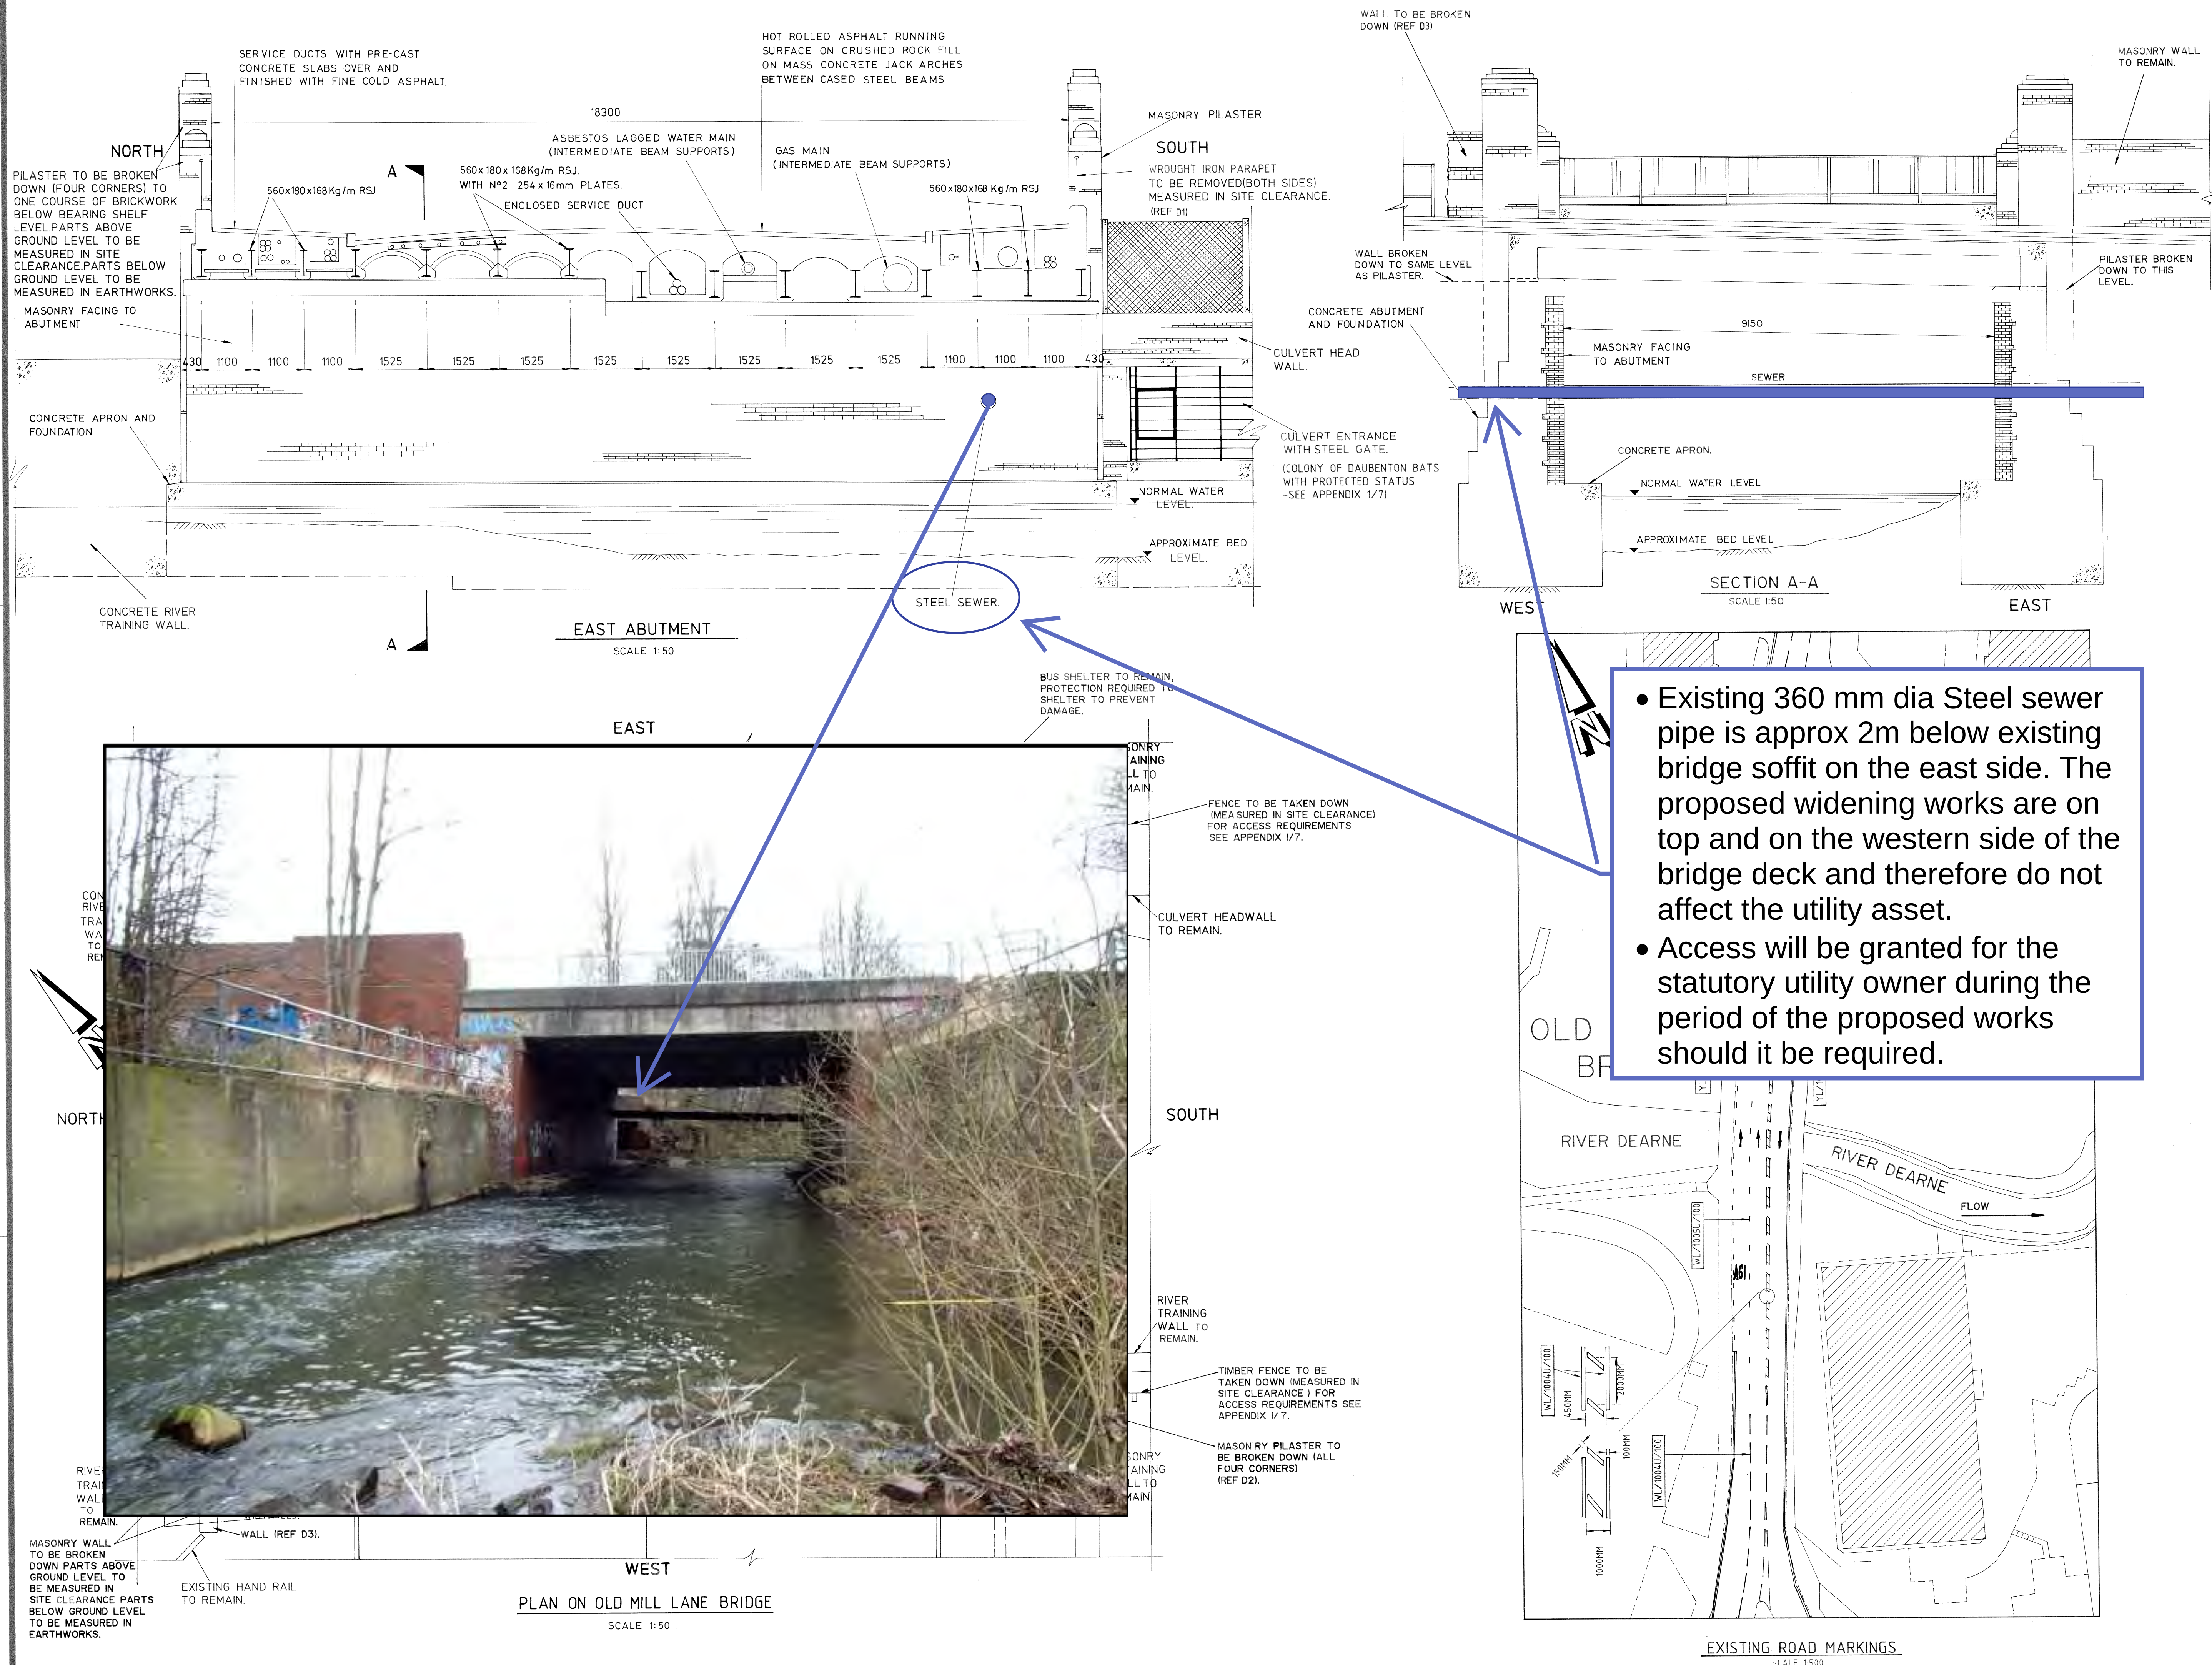

- Existing 360 mm dia Steel sewer pipe is approx 2m below existing bridge soffit on the east side. The proposed widening works are on top and on the western side of the bridge deck and therefore do not affect the utility asset.
- Access will be granted for the statutory utility owner during the period of the proposed works should it be required.