


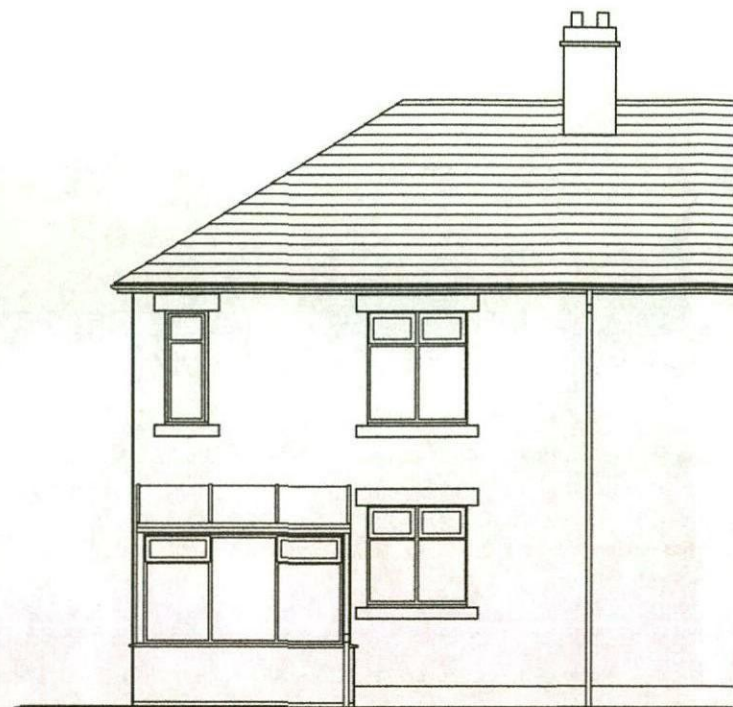


EXISTING REAR ELEVATION



PROPOSED REAR ELEVATION




LOCATION PLAN
(1:1000)

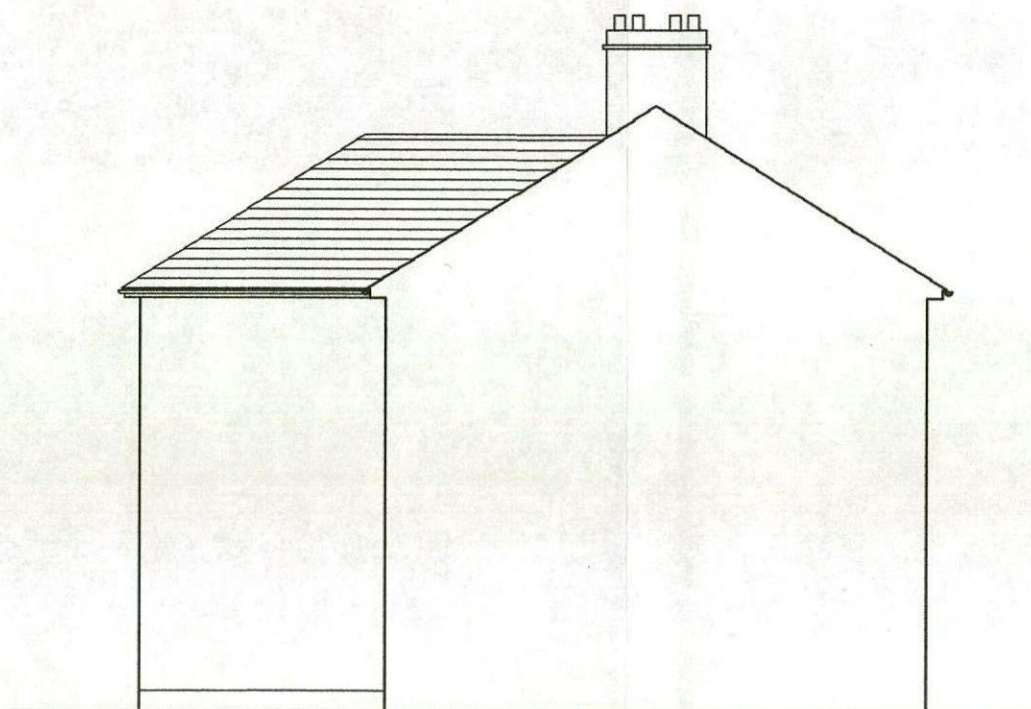

PROPOSED SIDE ELEVATION

NOTES

- 1) DO NOT SCALE THIS DRAWING. ALL DIMENSIONS ARE IN MILLIMETRES
- 2) WALLS TO BE FACING BRICK TO MATCH EXISTING
- 3) ROOF TILES TO BE INTERLOCKING CONCRETE TILES TO MATCH EXISTING
- 4) WINDOWS AND DOORS TO BE UPVC

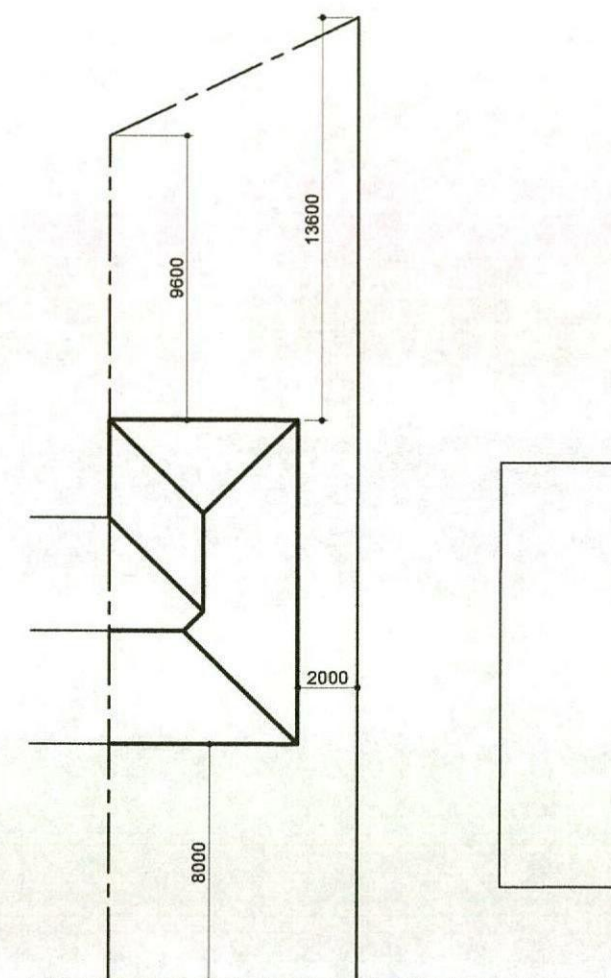

SITE PLAN
(1:250)

SMITHY VIEW
MR & MRS MORFITT
EXISTING AND PROPOSED ELEVATIONS
SHEET NO: LDC16/075/02 (A3-1:100)

Longsight Design Consultancy Ltd


LONGSIGHT HOUSE, 258 SACKUP LANE,
STAINCROSS
BARNSELY S75 5AX
TEL/FAX 01226 387123
EMAIL TONY.RUBINO@LONGSIGHTDESIGN.CO.UK

NOTES

- 1) DO NOT SCALE THIS DRAWING. ALL DIMENSIONS ARE IN MILLIMETRES
- 2) WALLS TO BE FACING BRICK TO MATCH EXISTING
- 3) ROOF TILES TO BE INTERLOCKING CONCRETE TILES TO MATCH EXISTING
- 4) WINDOWS AND DOORS TO BE UPVC




EXISTING FRONT ELEVATION

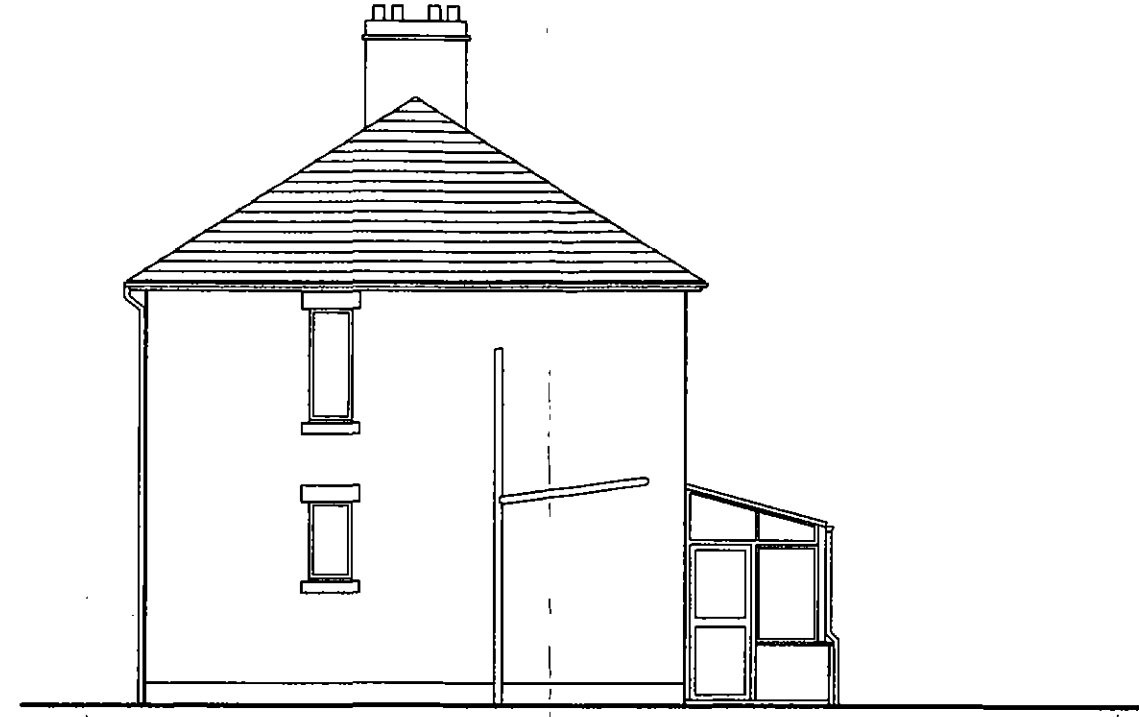

EXISTING SIDE ELEVATION



PROPOSED FRONT ELEVATION

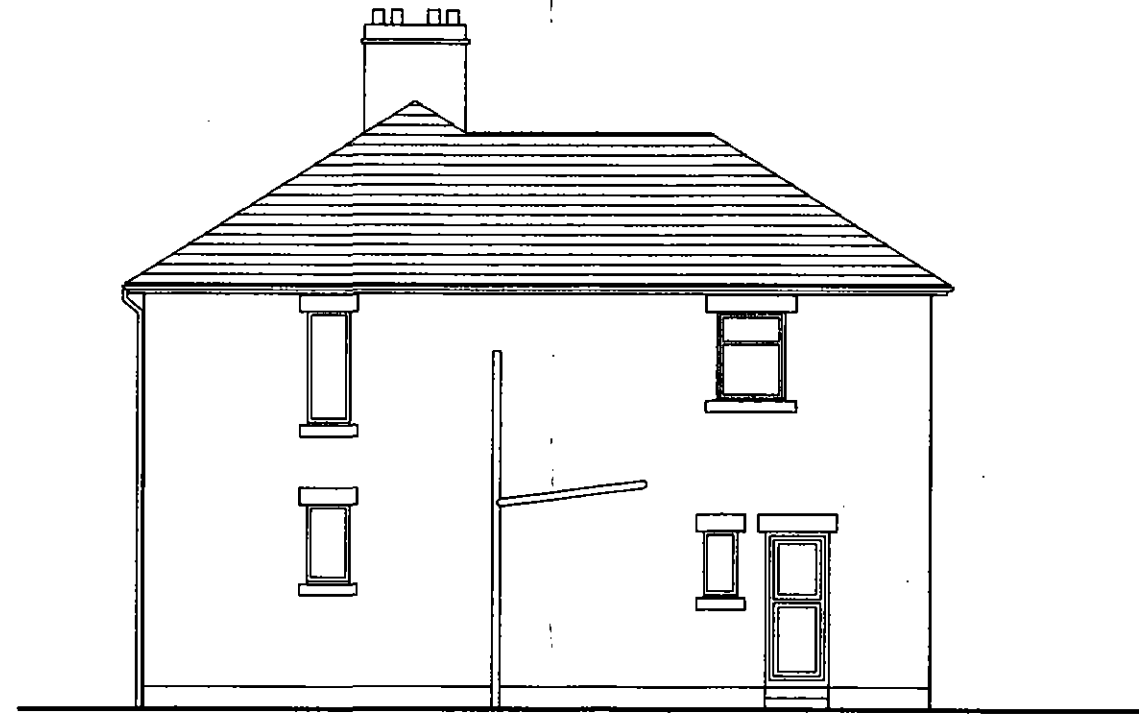


PROPOSED SIDE ELEVATION


SMITHY VIEW
MR & MRS MORFITT
EXISTING AND PROPOSED ELEVATIONS
SHEET NO: LDC16/075/02 (A3-1:100)

Longsight Design Consultancy Ltd


LONGSIGHT HOUSE, 258 SACKUP LANE,
STAINCROSS
BARNLEY S75 5AX
TEL/FAX 01226 387123
EMAIL TONY.RUBINO@LONGSIGHTDESIGN.CO.UK

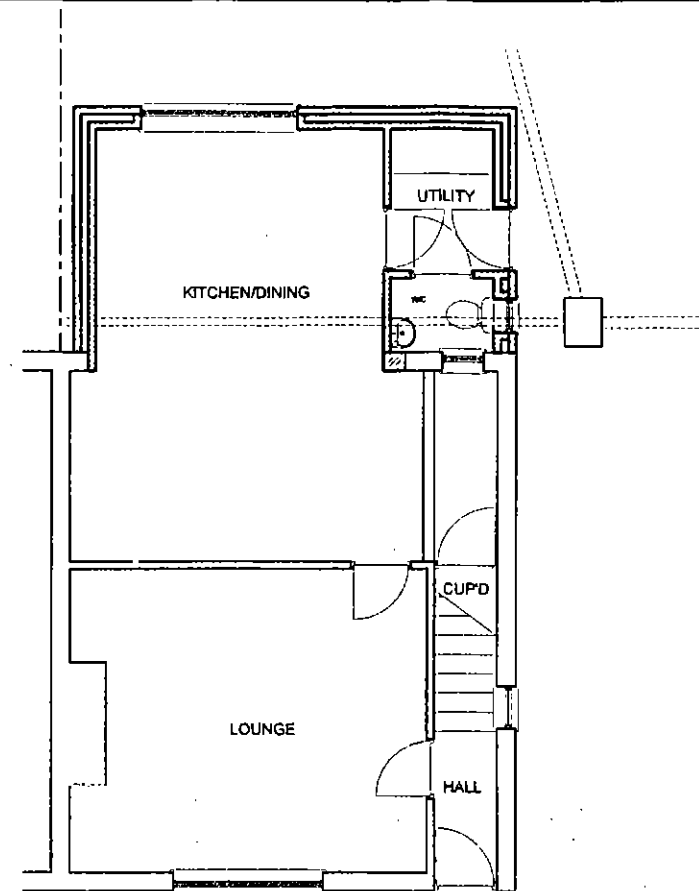


PROPOSED GROUND FLOOR PLAN

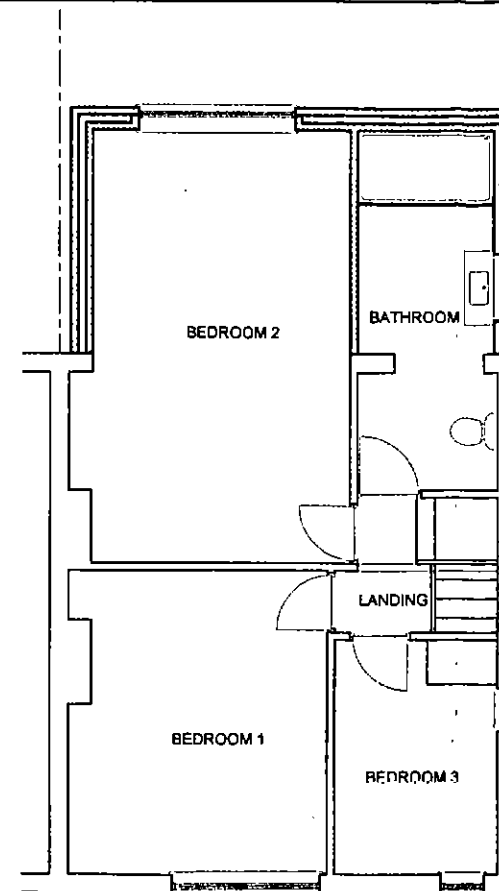

PROPOSED FIRST FLOOR PLAN

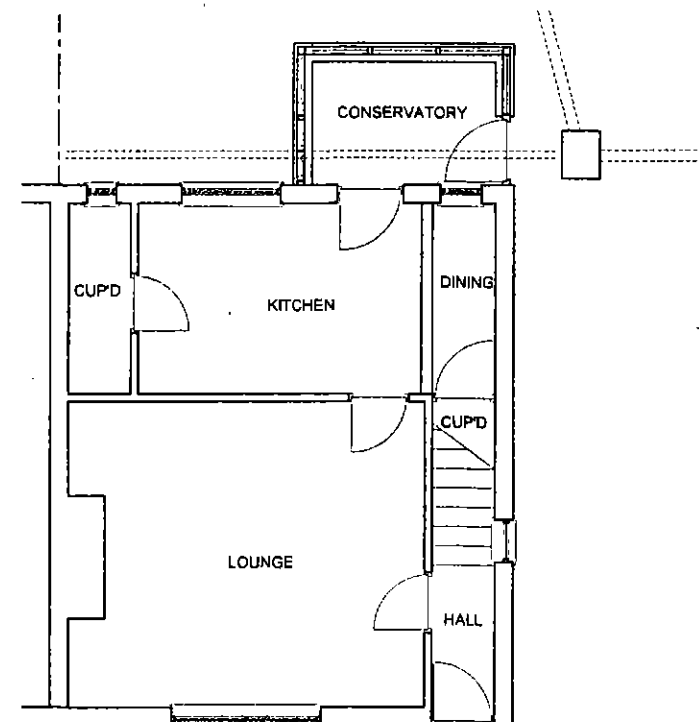

EXISTING GROUND FLOOR PLAN

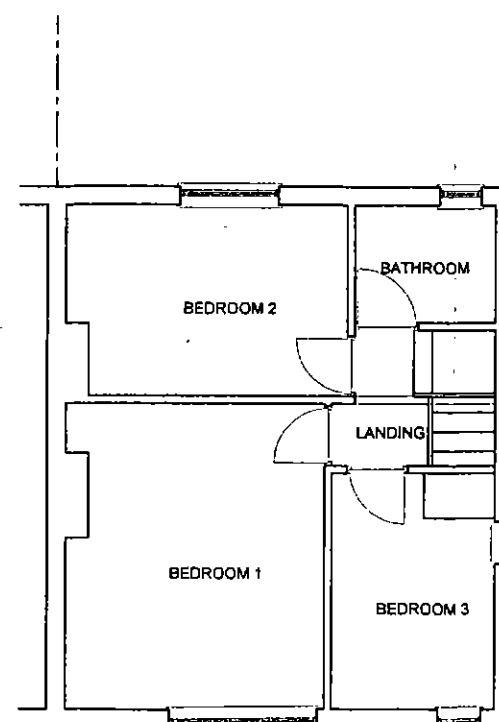

EXISTING FIRST FLOOR PLAN

NOTES

- 1) DO NOT SCALE THIS DRAWING. ALL DIMENSIONS ARE IN MILLIMETRES
- 2) WALLS TO BE FACING BRICK TO MATCH EXISTING
- 3) ROOF TILES TO BE SLATE TILES TO MATCH EXISTING
- 4) WINDOWS AND DOORS TO BE UPVC

**SMITHY VIEW
MR & MRS MORFITT
EXISTING AND PROPOSED PLANS
SHEET NO: LDC16/075/01 (A3-1:100)**

Longsight Design Consultancy Ltd

LONGSIGHT HOUSE, 258 SACKUP LANE,
STAINCROSS
BARNLEY S75 5AX
TEL/FAX 01226 387123
EMAIL TONY.RUBINO@LONGSIGHTDESIGN.CO.UK