



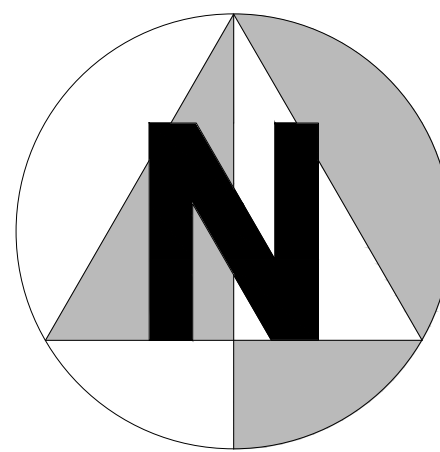

0 5 10 25 50m
1:500

Notes

1. Do not scale from this drawing. All dimensions must be checked on site prior to the commencement of any fabrication or building works. Where applicable, dimensions and details are to be read in conjunction with specialist consultants' drawings and/or other specifications; any disparity is to be brought to the attention of the office & clarification sought before proceeding.
2. Any dimensions shown on this drawing are in (millimetres/metres)

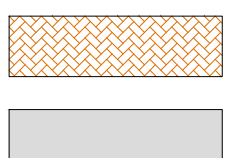

GENERALLY -

- Soffits & fascias - White UPVC
- Screen walls - To match adjoining properties
- Windows - White UPVC
- External doors - Black Painted
- Garage doors - Black pre-finished steel
- Rainwater goods - Black UPVC half round gutters with round RWP's
- Block paving - Keystone, brindle in colour
- Mortar - Natural Mortar

Public Highway & Footpaths to comprise of Black Tarmacadam as approved under S38 Agreement

Mews Court areas to comprise of Marshall's Charcoal Keykerb & Brindle block paviors as approved under S38 Agreement

Transition ramps to comprise of Marshall's Charcoal transition kerb complete with Marshall's Charcoal Conservation Setts & Charcoal Standard block paviors as approved under S38 Agreement

Shared private drives to comprise of Black Tarmacadam complete with PCC kerb edgings

Plot drives to comprise of Brindle block paviors complete with PCC kerb edgings

Plot footpaths to comprise of Buff PCC paving slabs complete with PCC kerb edgings

Plot fencing to comprise of 1800mm high feather edged timber fence

REV 1	DATE: 21/06/2023	DRAWN: JFE	CHECKED: #
Brick type amended to Alderley Russet Blend due to commercial availability. Material images added to drawing.			
REV 11	DATE: 08/01/2023	DRAWN: JFE	CHECKED: #
Updated to reflect revision U of the site layout.			
REV 12	DATE: 21/12/2022	DRAWN: JFE	CHECKED: #
Updated to reflect revision U of the site layout.			
REV 13	DATE: 19/09/2022	DRAWN: JFE	CHECKED: #
Updated to reflect revision J of the site layout.			
REV 14	DATE: 01/08/2022	DRAWN: JFE	CHECKED: #
Updated to reflect revision J of the site layout.			
REV 15	DATE: 31/03/2022	DRAWN: JFE	CHECKED: #
Updated to reflect revision J of the site layout.			
REV 16	DATE: 18/10/2021	DRAWN: JFE	CHECKED: #
Updated to reflect revision G of the site layout.			
REV 17	DATE: 18/10/2021	DRAWN: JFE	CHECKED: #
Updated to reflect revision F of the site layout. Reconstituted stone added to material palette.			

Revisions



Harron Homes Limited
Unit 1 Cliffe Park
Bruncliffe Road
Morley
Leeds
LS27 0RY
Tel: 0113 204 4670
Fax: 0113 204 4677
Web: www.harronhomes.co.uk

Status: PLANNING

Project: BLEACHCROFT WAY, BARNSELY

Title: PROPOSED MATERIALS LAYOUT

Drawn: JFE
Checked: /
Job no: 498
Drg No: PL-003
Rev: i
Date: 11/12/2020
Scale @ A0: 1:500