


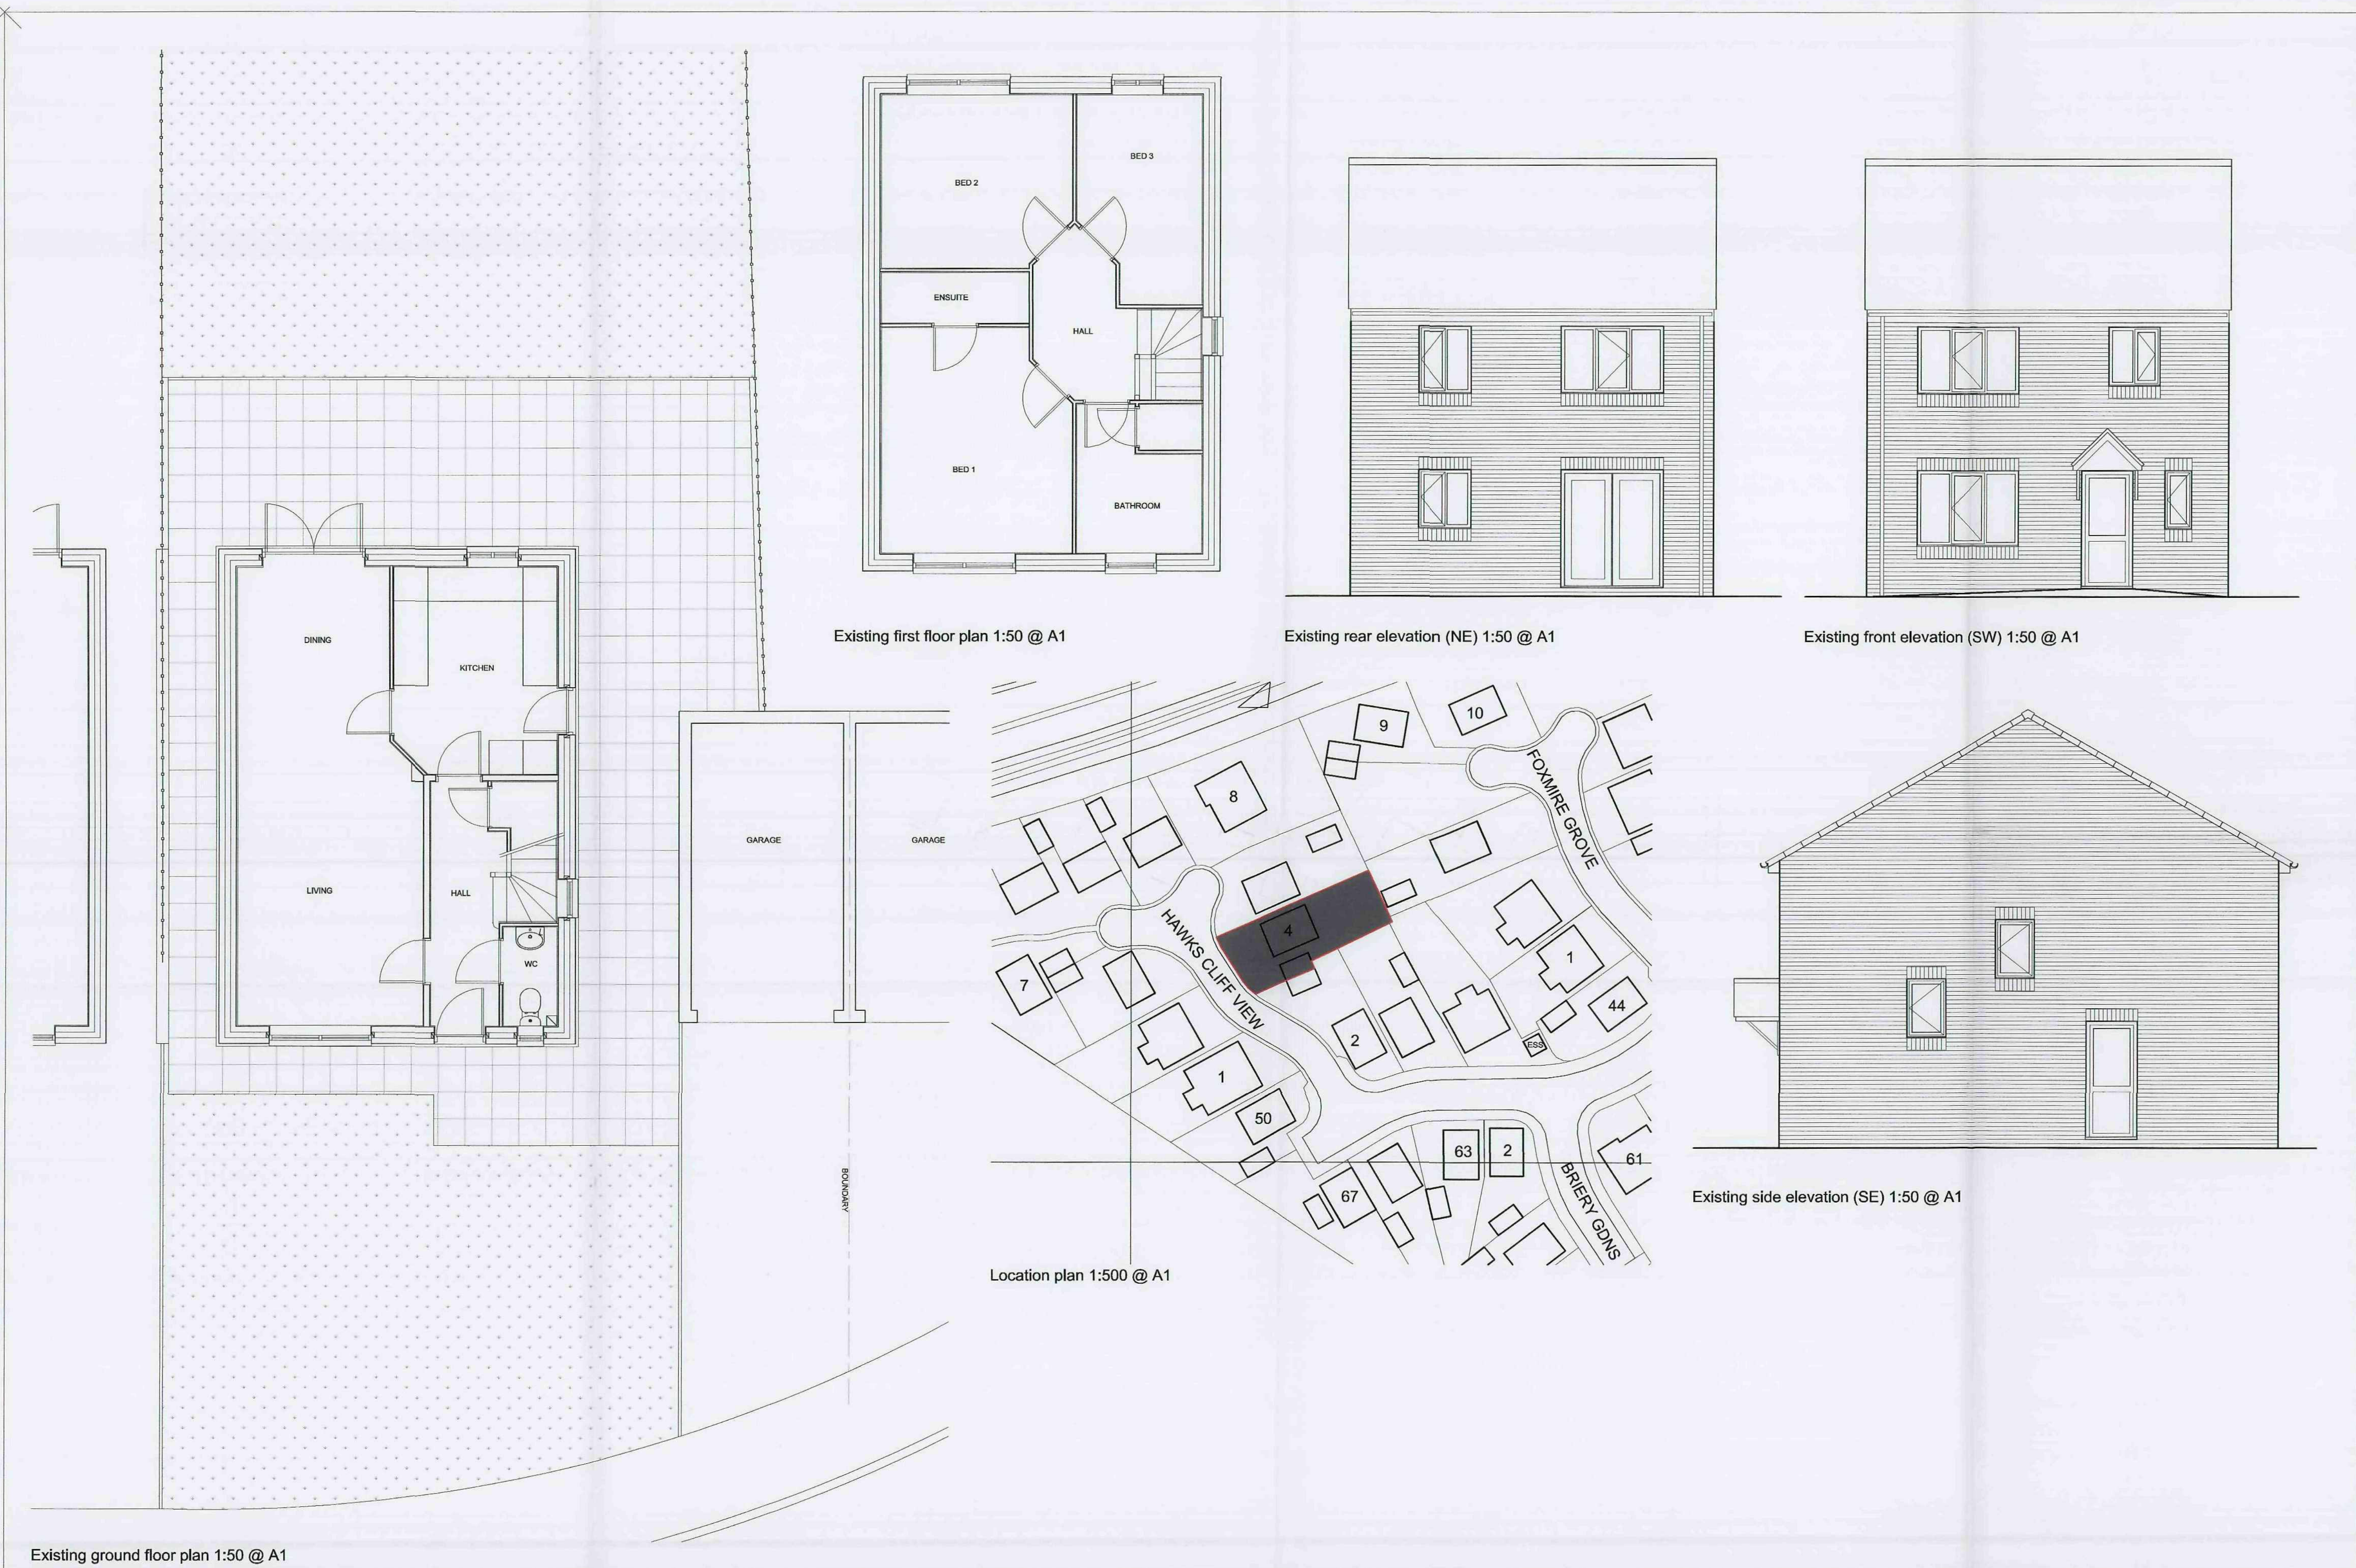

Client Reference :	Project :	Drawing Title :	Drawn :	Scale :	Date :	Drawing No :	Rev :
Mr. & Mrs C. Allen 4 Hawks Cliff View, Doddworth, Barnsley, S75 3TW	Domestic Extension / Loft conversion #####	Existing plans, elevs & sections #####	##	As Shown	Mar 2011	C_01	-

