


- 1) This drawing and the design and details depicted therein are the copyright of Peter Dimberline Chartered Architect.
- 2) All dimensions on this drawing are to be checked by the Contractor and any discrepancies are to be reported to the Architect.
- 3) Do not scale critical dimensions off this drawing.
- 4) Contractor to ensure that all Health & Safety requirements (CDM Regulations) in relation to this project will be complied with.

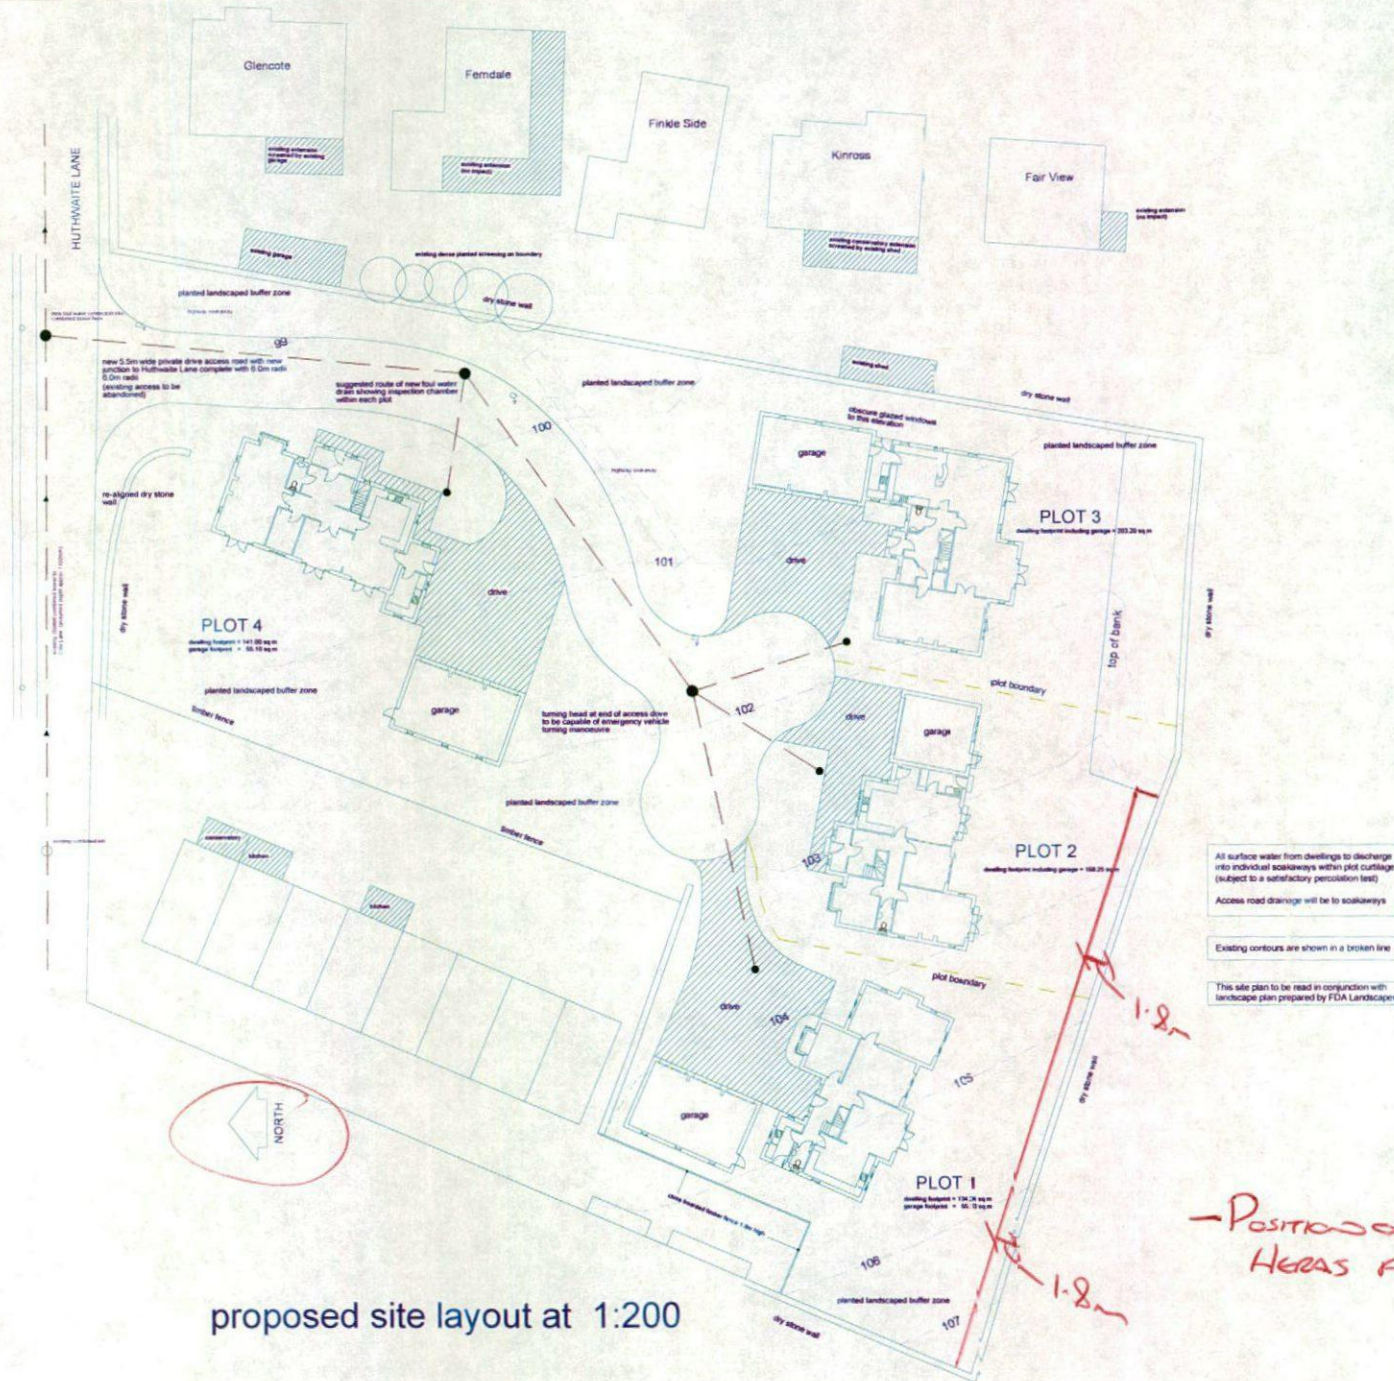

Rev. A Plot 4 slightly repositioned, rear gable projection omitted all to improve separation distances.
Note regarding obscure glazing to side elevation of plot 3 added

REVISIONS

PETER DIMBERLINE Dip Arch, RIBA
CHARTERED ARCHITECT

2 TIPSEY COURT, STAINCROSS
BARNSELY, S75 6FZ

tel/fax (01226) 390947
email: pdimberline@tiscali.co.uk

CLIENT
Yorkshire Land Ltd

PROJECT
Proposed residential development

LOCATION
Site off Huthwaite Lane,
Huthwaite village, near Barnsley


DRAWING
Proposed site layout

SCALES 1:200 DATE Sept' 14

DRAWING NO. 2014/10/05 DRAWN BY PD

REV. A

APPENDIX A

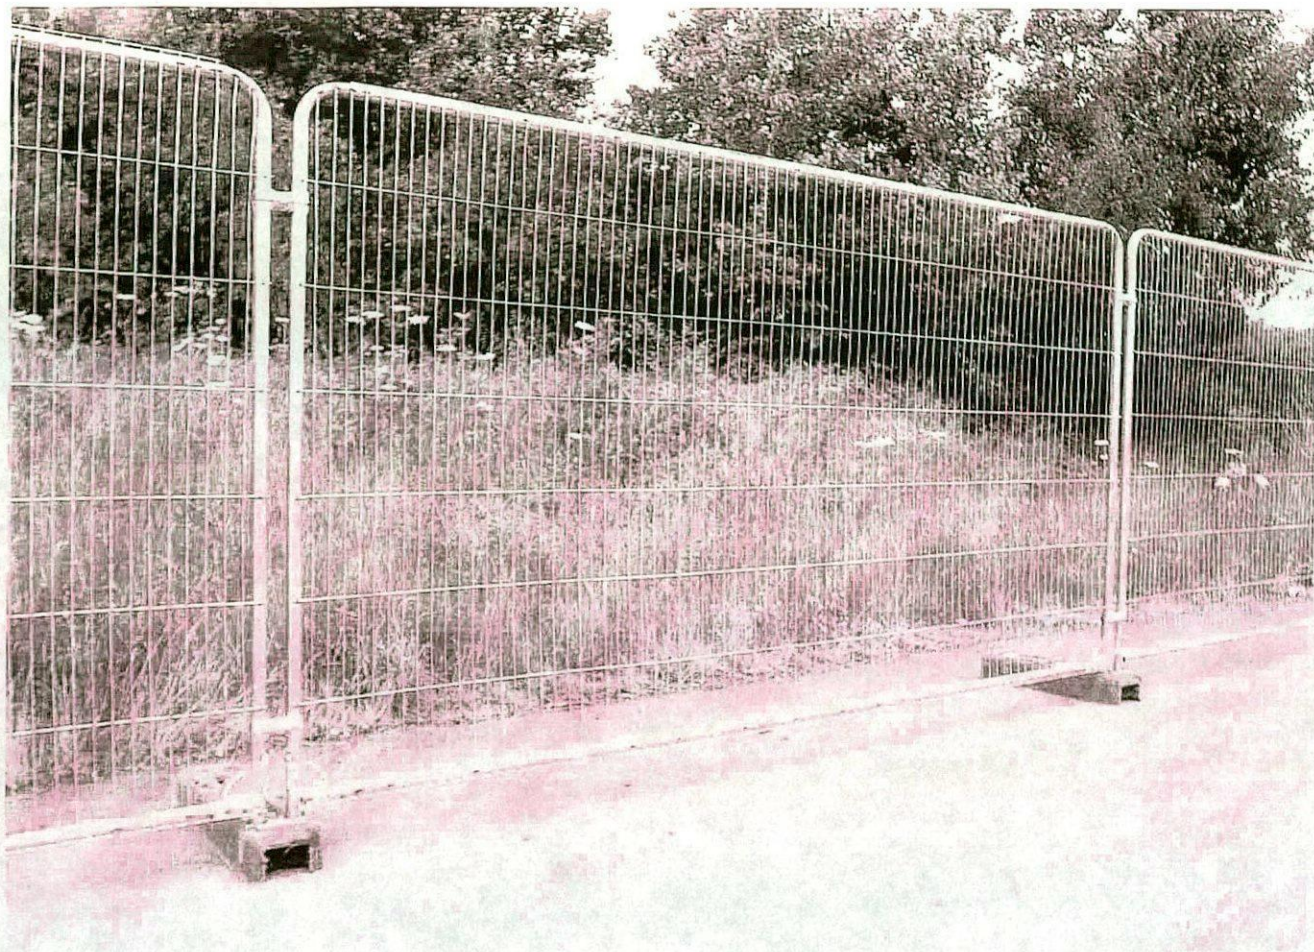

APPENDIX B