




Units 7–11 South Elevation

9 10 11

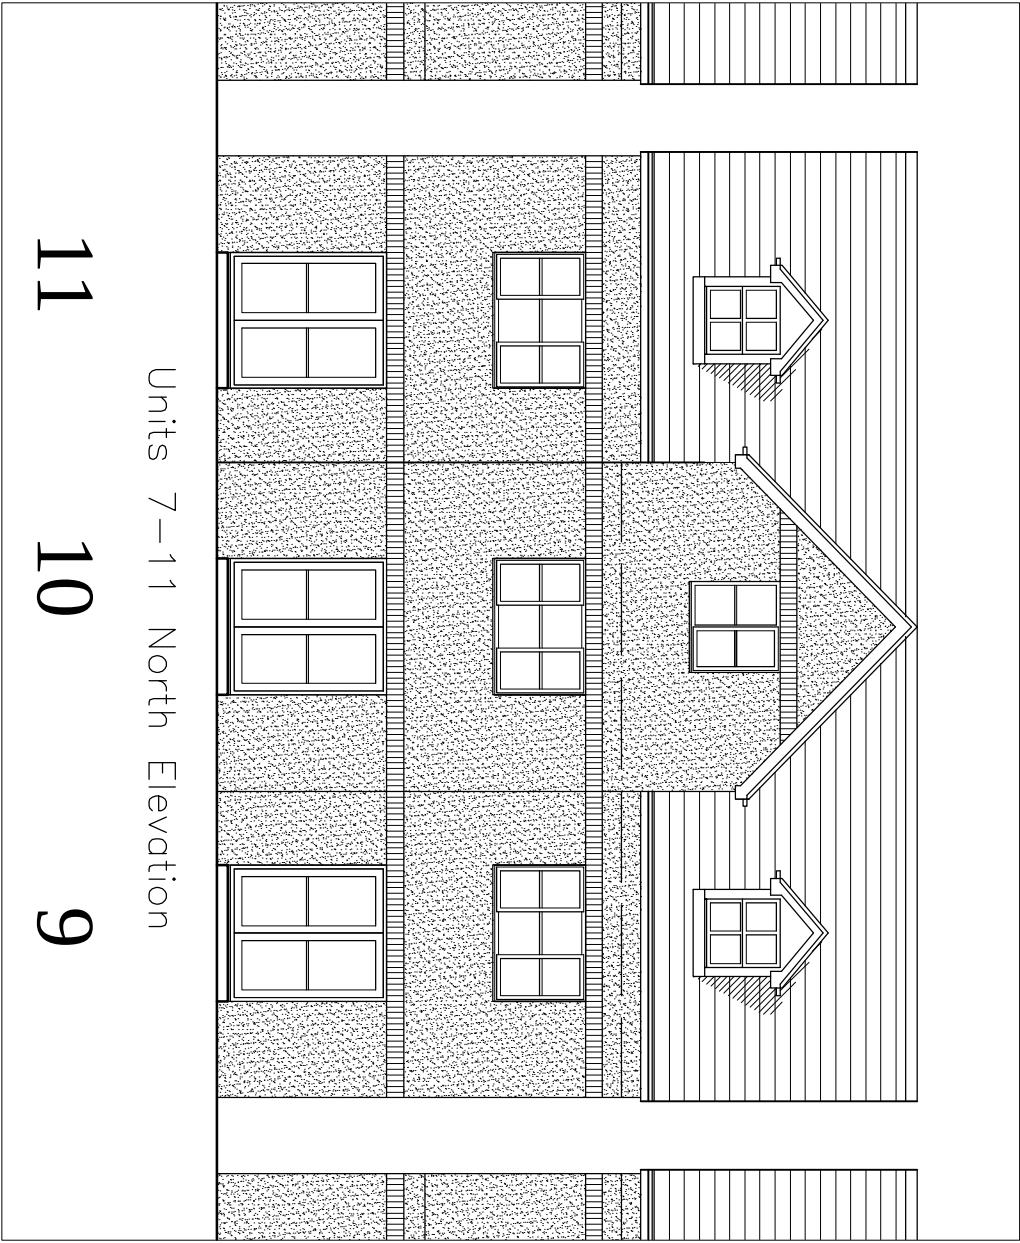


Units 7–11 North Elevation


11 10 9

DO NOT SCALE THIS DRAWING. ALL DIMENSIONS
MUST BE CHECKED/ VERIFIED ON SITE. IF IN
DOUBT ASK.

- Construction**
- Roof – Concrete interlocking tiles
 - Walls – Hansons World Red & Saffron Multi
 - Brick Brand – Hansons World Red & Saffron Multi
 - Render – One coat render – Ref 016 Ivory
 - Windows – White PVC-U

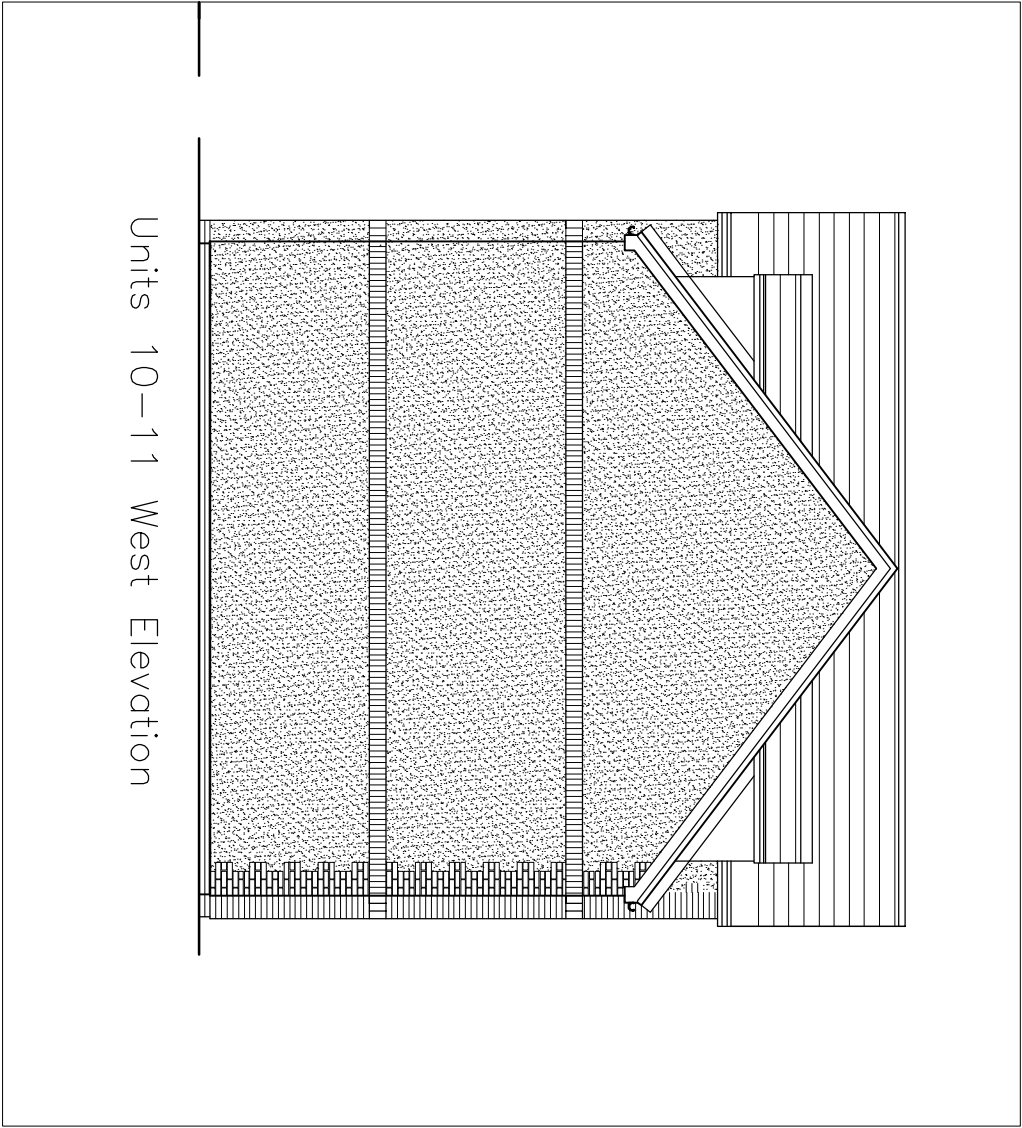

Units 10–11 West Elevation

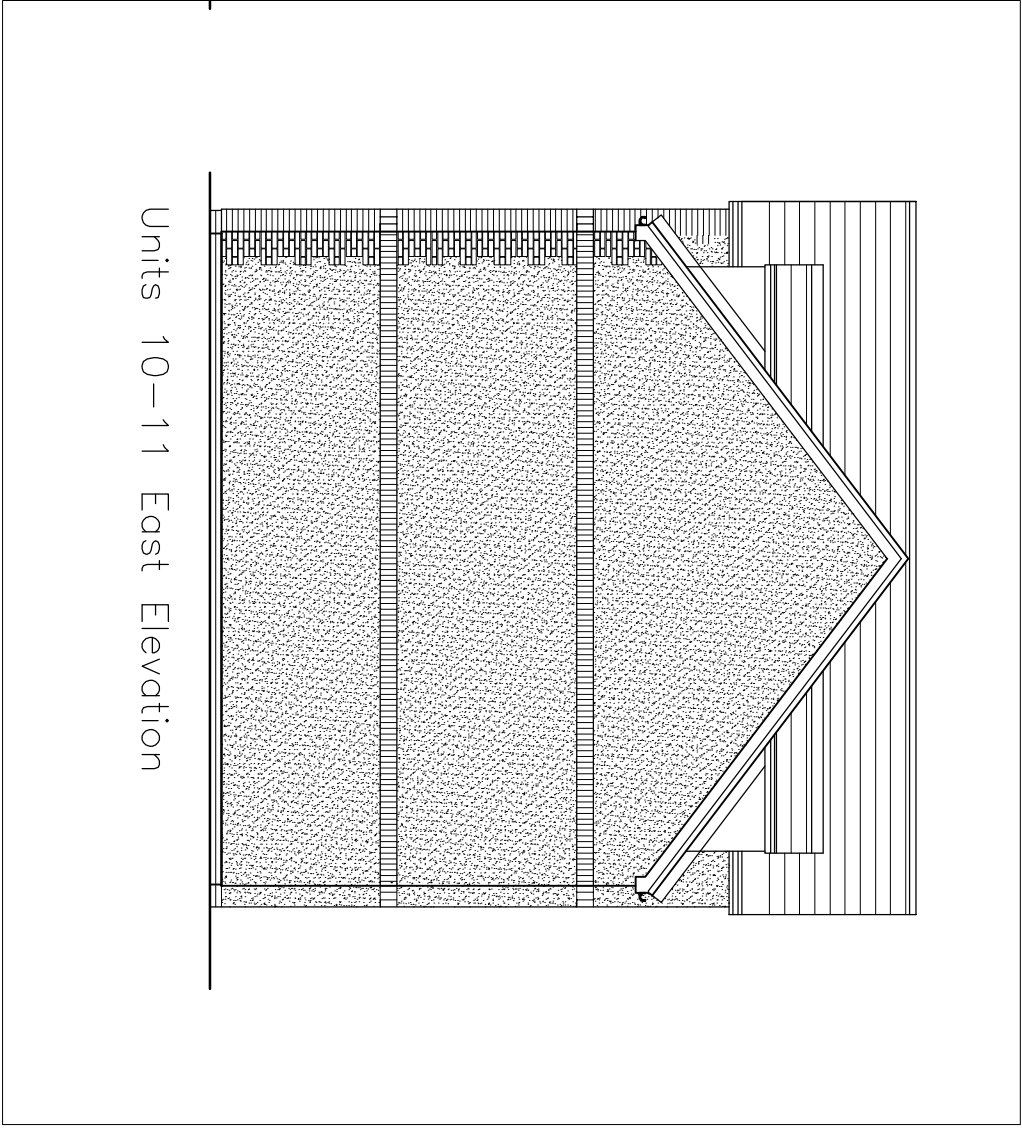

Units 10–11 East Elevation

Rev:	Date:	Notes:
Mark Brotherton Ltd		
Chartered Architect		
FOX COTTAGE, WHITLEY ROAD – WHITLEY WY12 0LU		
Tel/Fax : 01924 459231		
email:mbe@lmyworld.co.uk		
Client:		
Leisure Inns Developments		
Project:		
The Half Way Hotel, Goldthorpe		
Drawing:		
Unit 9–11 Elevations		
Date:	Scale:	
October 2009	1:100 @A3	
Drawing No:		Rev:
0956/318		