


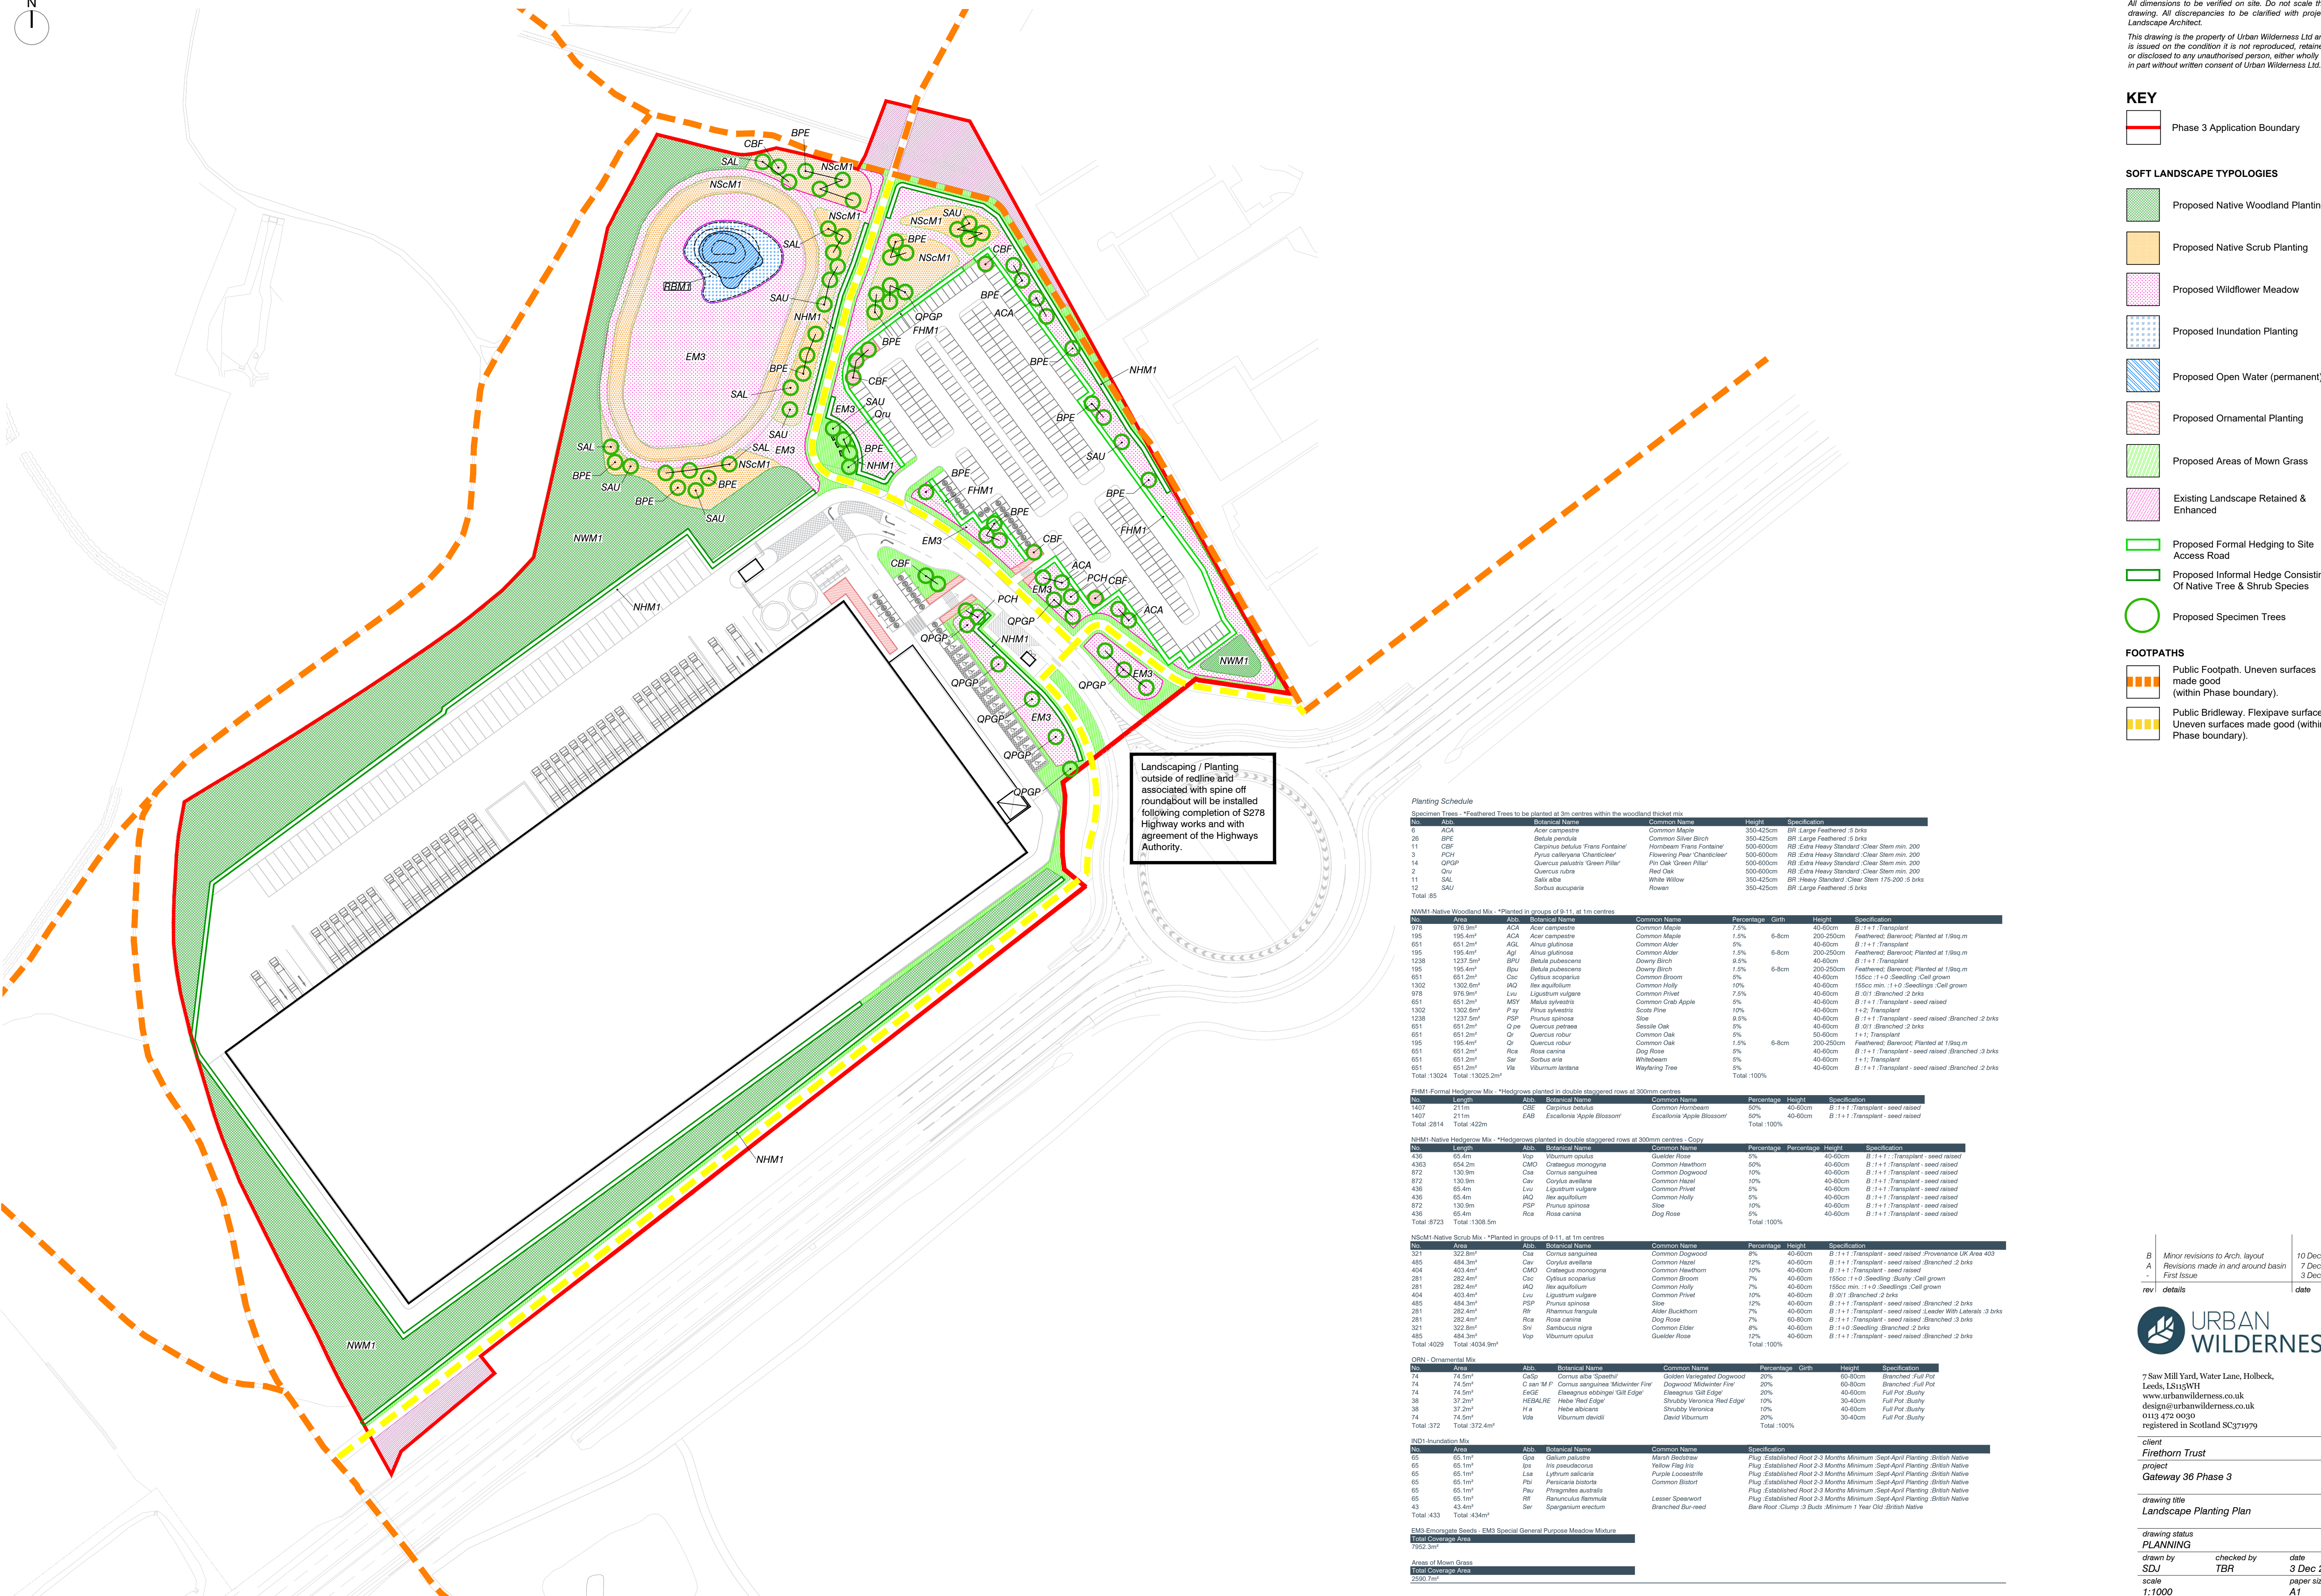

All dimensions to be verified on site. Do not scale the drawing. All discrepancies to be clarified with project Landscape Architect.

This drawing is the property of Urban Wilderness Ltd and is issued on the condition it is not reproduced, retained or disclosed to any unauthorised person, either wholly or in part without written consent of Urban Wilderness Ltd.

Phase 3 Application Boundary

	Proposed Native Woodland Planting
	Proposed Native Scrub Planting
	Proposed Wildflower Meadow
	Proposed Inundation Planting
	Proposed Open Water (permanent)
	Proposed Ornamental Planting
	Proposed Areas of Mown Grass
	Existing Landscape Retained & Enhanced
	Proposed Formal Hedging to Site Access Road
	Proposed Informal Hedge Consisting Of Native Tree & Shrub Species
	Proposed Specimen Trees

 Public Footpath. Uneven surfaces made good (within Phase boundary).

 Public Bridleway. Flexipave surface. Uneven surfaces made good (within Phase boundary).

B	Minor revisions to Arch, layout	10 Dec
A	Revisions from and around basin	7 Dec
A	Final Issue	3 Dec
rev	details	date



URBAN WILDERNES

7 Saw Mill Yard, Water Lane, Holbeck,
Leeds, LS15 5WH
www.urbanwilderness.co.uk
design@urbanwilderness.co.uk
 0113 472 0030
 registered in Scotland SC371979

client
Firethorn Trust
 project
Gawwath 36 Phase 3

drawing title
Landscape Planting Plan

drawing status
PLANNING

drawn by SDJ	checked by TBR	date 3 Dec
scale 1:1000		paper size A1
job/dwg no. 441-UW-P-002		rev.