

SHAW LANE

SCHEDULE ~

APTS	L - 2 BED	725	~	0
	M - 2 BED	725	~	1
HOUSES	C - 2 BED COACH	742	-	1
	D - 2 BED COACH	835	~	2
	E - 3 BED COACH	1188	-	1
	F - 3 BED	1048	-	8
	G - 4 BED	1218	-	14
	H - 3 BED BUNGALOW	1012	-	1
	J - 4 BED	1200	-	1
	K - 2 BED COACH	759	-	0
TOTAL				41

AMENDED PLANS

11 OCT 2007

BARNLEY METROPOLITAN BOROUGH COUNCIL

PHASE TWO ADDING

LANDSCAPE TREES SCREEN - DETAILS TO BE ADDED ON LANDSCAPE LAYOUT


3m HIGH GREEN ACOUSTIC BARRIER - DETAILS TO BE ADDED

REV A PLANNERS COMMENTS 10 10 07 KB
 REV B LAYOUT & HOUSE TYPE CHANGES TO PLANNERS COMMENTS 20 09 07 KB
 REV C GARAGE/PARKING PROVISION - 30 08 07 KB
 REV D BOUNDARY TO OUTLINE APPROVAL - 14 03 07 KB
 REV E PLOT 35 PARKING - 26 01 07 KB
 REV F PLOT 49 REMOVED & PLOT 42 BECOMES TYPE H JPL 02 01 07
 REV G PLOT 35 MOVED FORWARD JPL 21 12 06


CLIENT	R RYDER PARTNERSHIP				 LMP ARCHITECTURAL CONSULTANTS 213 PRESTON ROAD WHITTLE-LE WOODS CHORLEY LANCASHIRE PR6 7PS TEL 01257 261985 FAX 01257 267224 E MAIL group@lmp213.com © Copyr ght Lauren Morgan son Prac ic Ltd				
PROJECT	SHAW LANE , CARLTON , BARNLEY . RESIDENTIAL DEVELOPMENT								
DRAWING TITLE	VITE LAYOUT .								
DATE	05 12 06	SCALE	1 500	DRAWN		KB	DRWG No	06/169/P 01	REV

M 522353 R

ORIGINAL

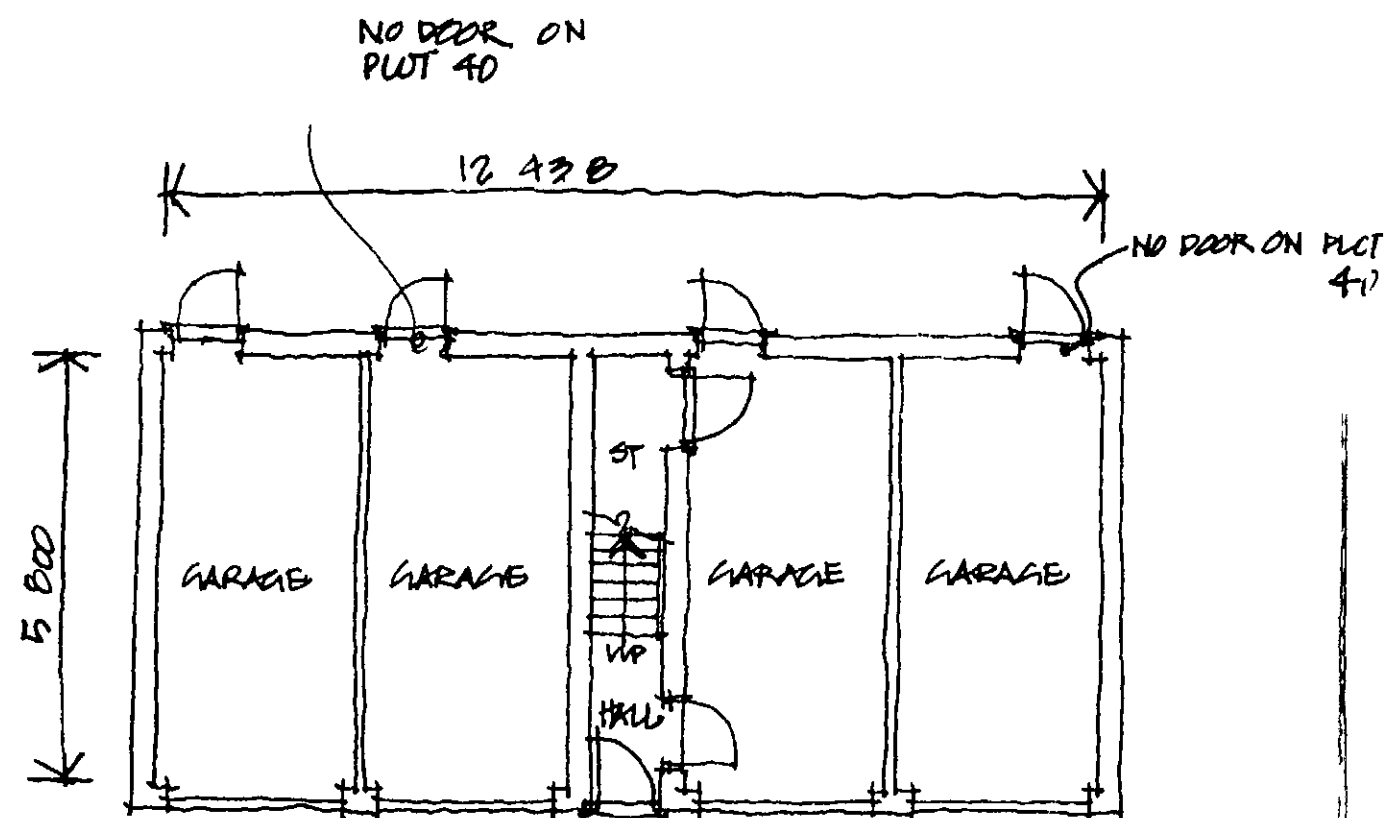

GROUND FLOOR LAYOUT FOR PLOT 22
(SEE NOTES FOR ALTERNATIVES)

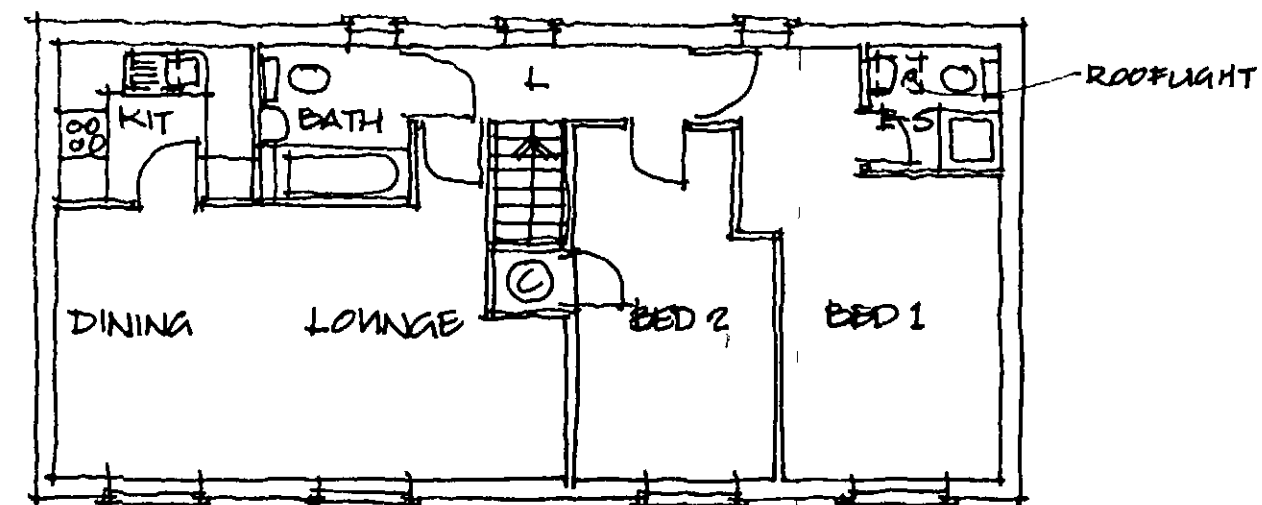

FIRST FLOOR LAYOUT

REV B - TO SUIT LAYOUT REVISION F KB 01 10 07
REV A - PLOT 9 TAKEN OFF JPL 15 03 07

77 53 / 235


CLIENT	RICHARD RYDER PARTNERSHIP			
PROJECT	SHAW LANE, CARLTON, BARNSELY RESIDENTIAL DEVELOPMENTS			
DRAWING TITLE	TYPE D PLANS			
DATE	21 12 06	SCALE	1:100 @ A3	DRAWN 06/169/P 04 REV B

LMP
ARCHITECTURAL CONSULTANTS


213 WEST ROAD
WHITTLE-LE WOODS
CHORLEY
LANCASHIRE
PR6 7PS
TEL 01257 261555
FAX 01257 267224
E MAIL group@lmp213.com

© Copyright Lawson Ma ger so P ac Ltd


M 522353 R

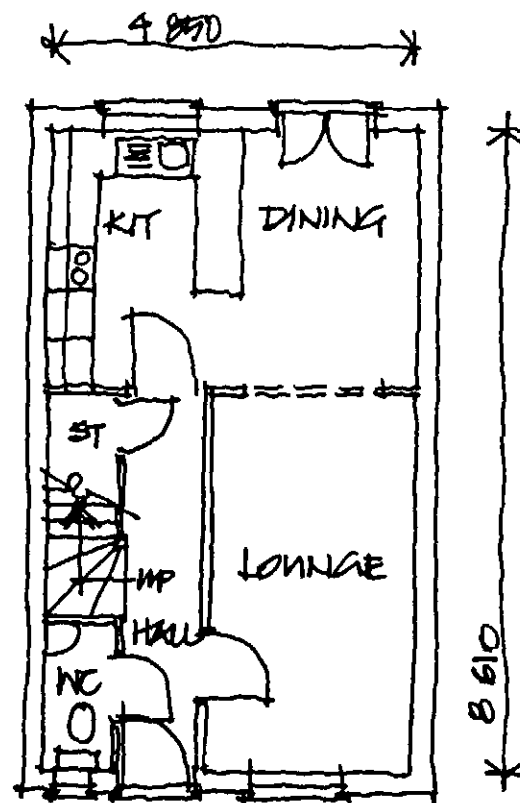

GROUND FLOOR

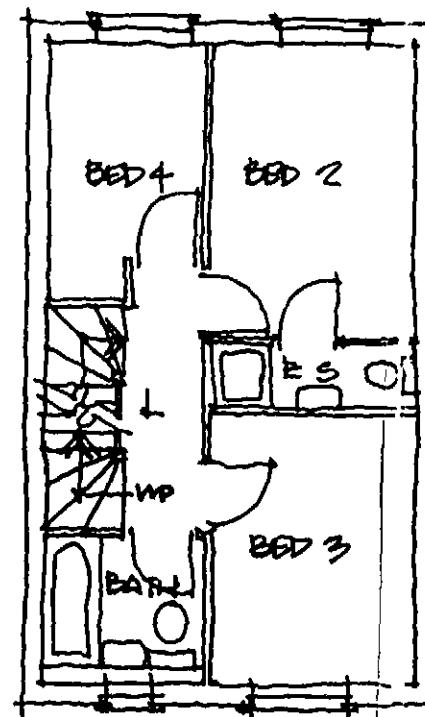

FIRST FLOOR

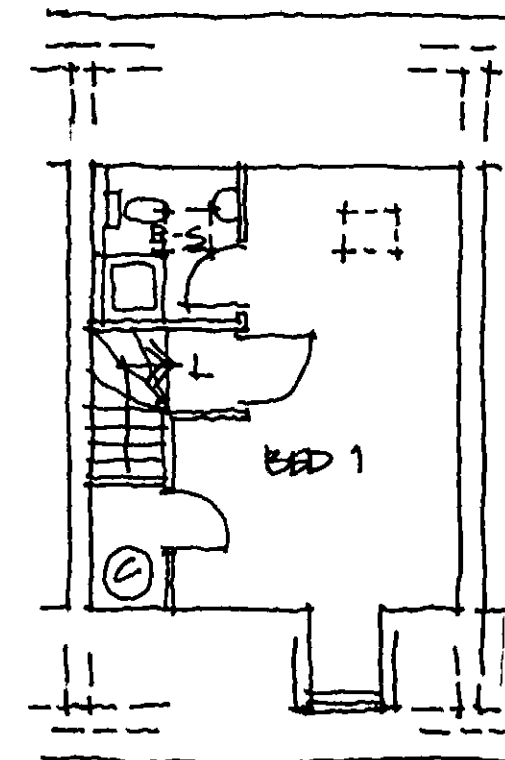

SECOND FLOOR

REV A - TO SHIT LAYOUT REVISIONS F 01/10/07 KB

113 15/1210

CLIENT	RICHARD RYDER PARTNERSHIP						 LMP ARCHITECTURAL CONSULTANTS 213 PRESTON ROAD WHITTLE-LE WOODS CHORLEY LANCASHIRE PR6 7PS TEL 01257 26 565 FAX 01257 267224 E MAIL group@lmp213 com © Copyright Lawson Ma ger so P ctic Ltd	
PROJECT	SHAW LANE, CARLTON BARNVLEY RESIDENTIAL DEVELOPMENTS							
DRAWING TITLE	TYPE G PLANS							
DATE	21/12/06	SCALE	1/100@A7	DRAWN	DRWG No	06/169/P07	RE	A