

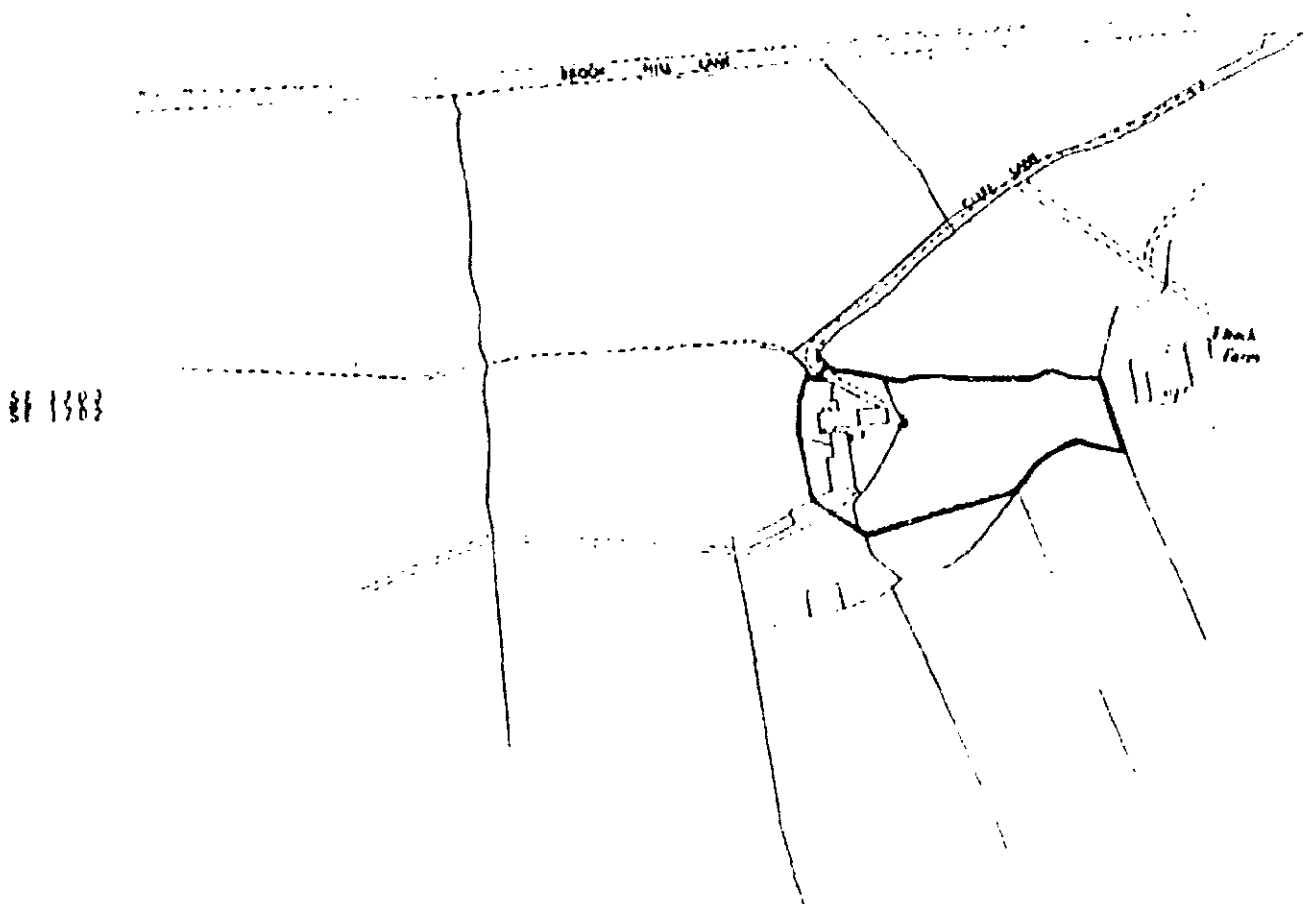



DICK ROYD FARM, BROOK HILL LANE, CARLECOTES
SHEFFIELD, S36 4TG.

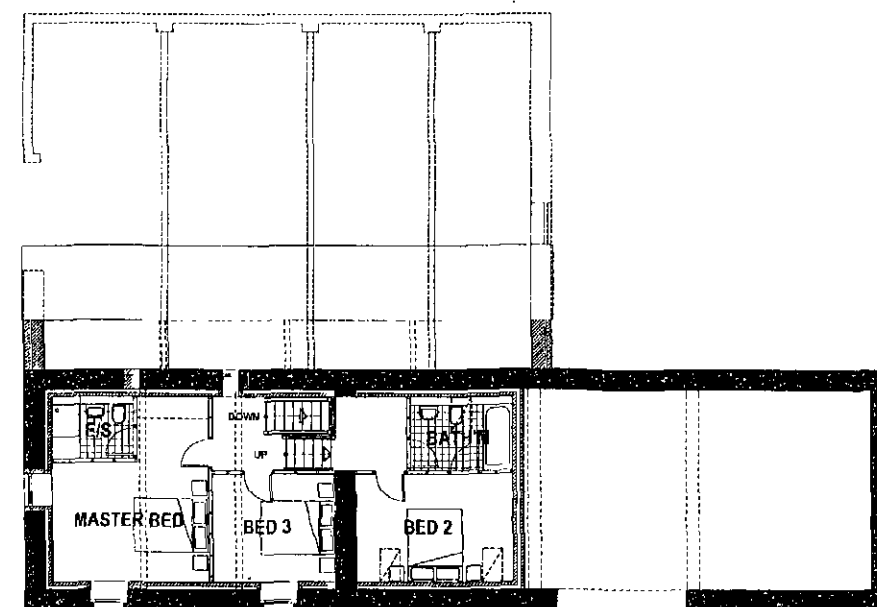


SITE LOCATION PLAN @ 1:2500.

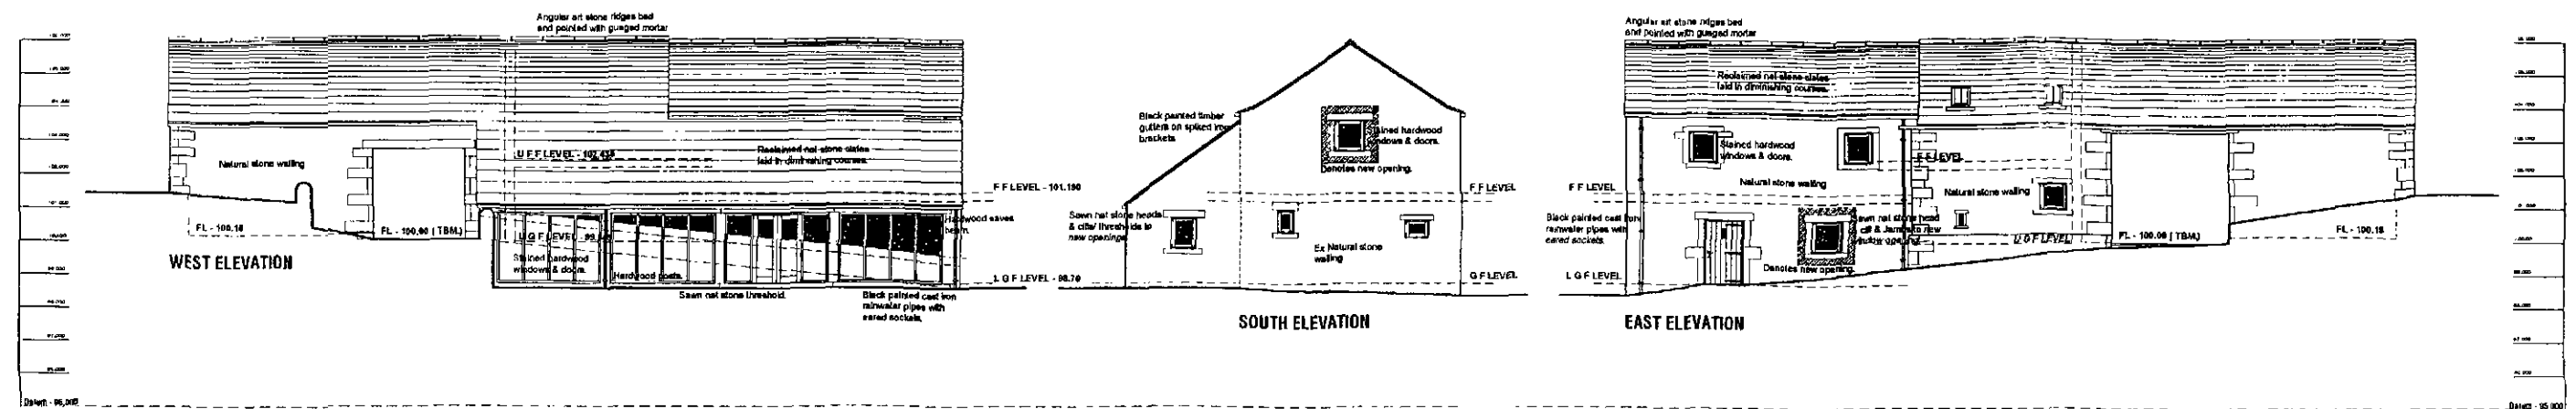

FIRST FLOOR PLAN

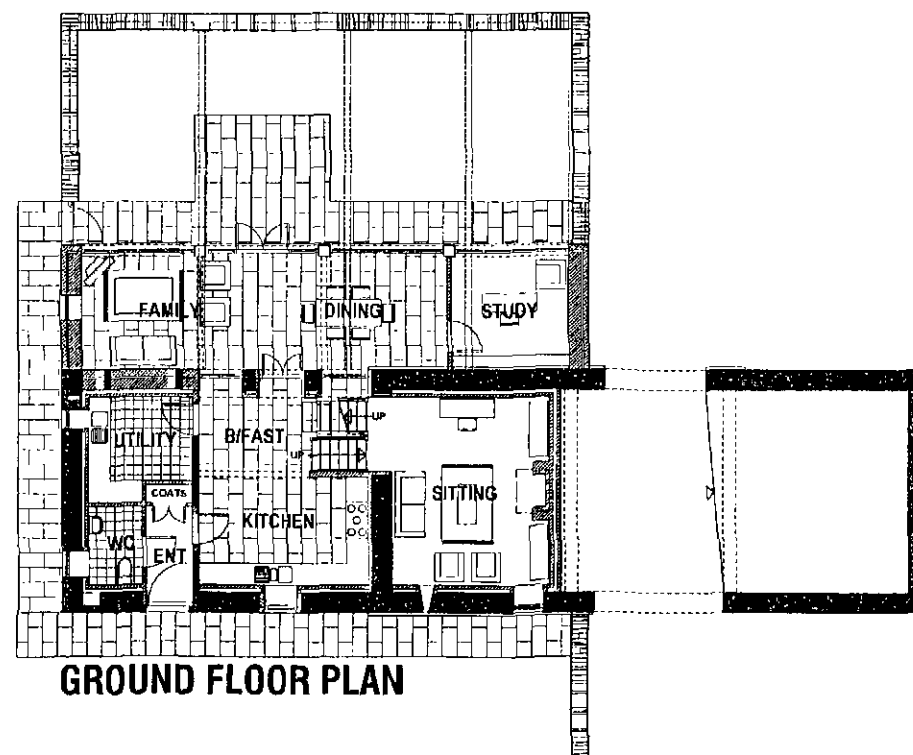

GROUND FLOOR PLAN

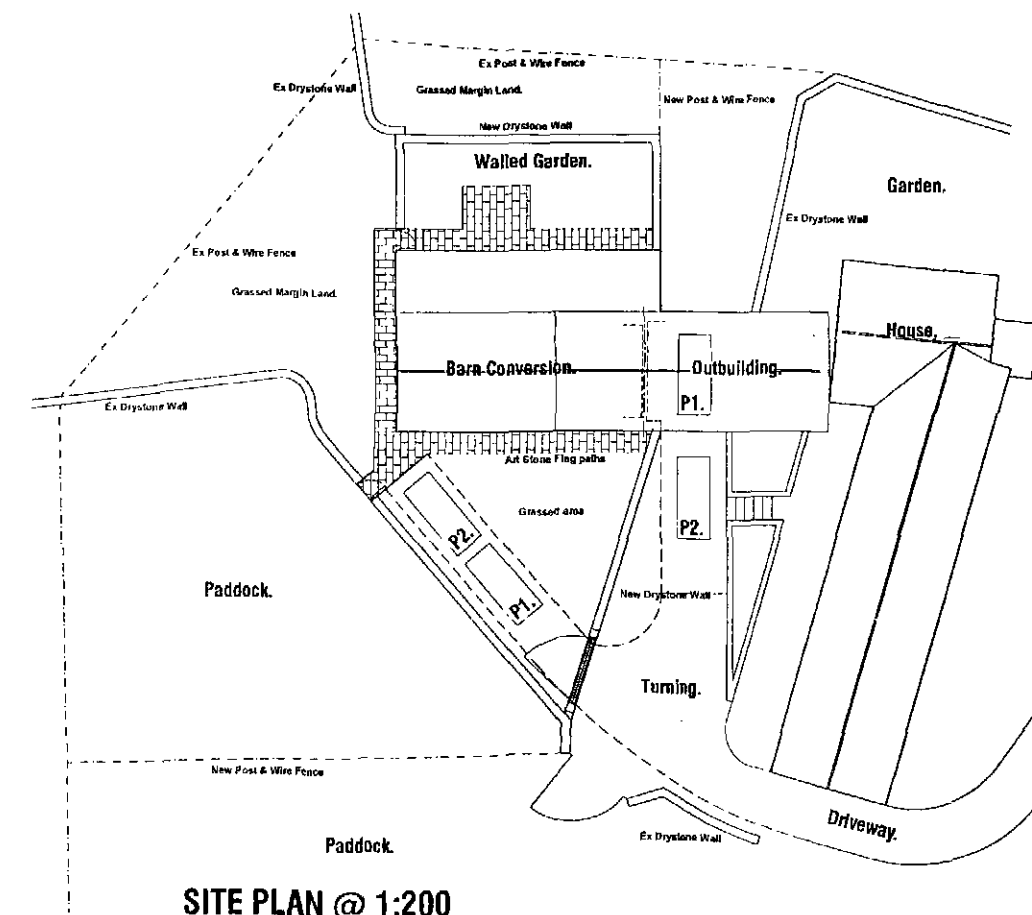

SITE PLAN @ 1:200

DICK ROYD FARM, BROOK HILL LANE,
CARLECOTES, SHEFFIELD,
S36 4TG.









PROPOSALS

PLANS AND ELEVATIONS

PLANS AND ELEVATIONS
Scales: 1:100 & 1:200

Date. MAR 2010.

Rev.

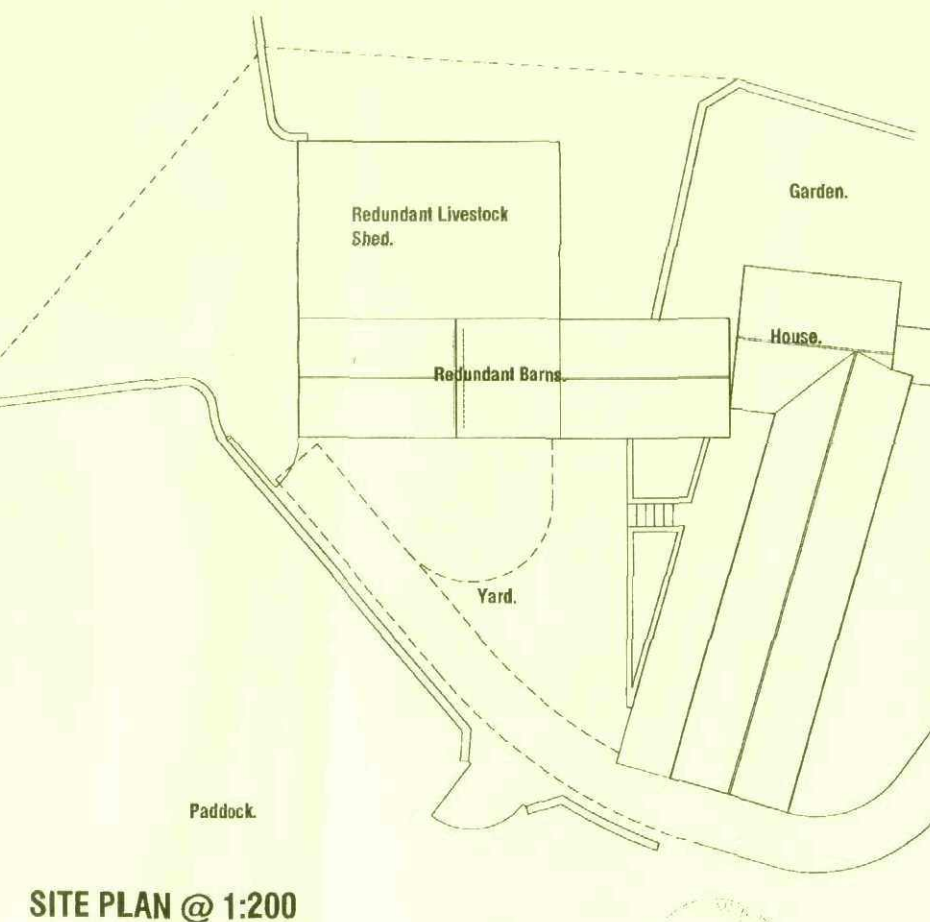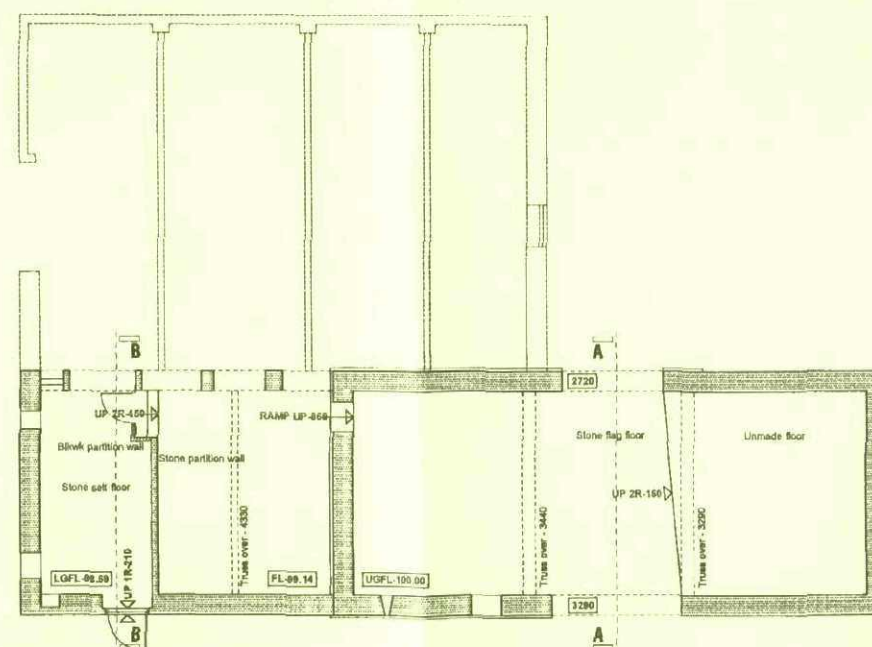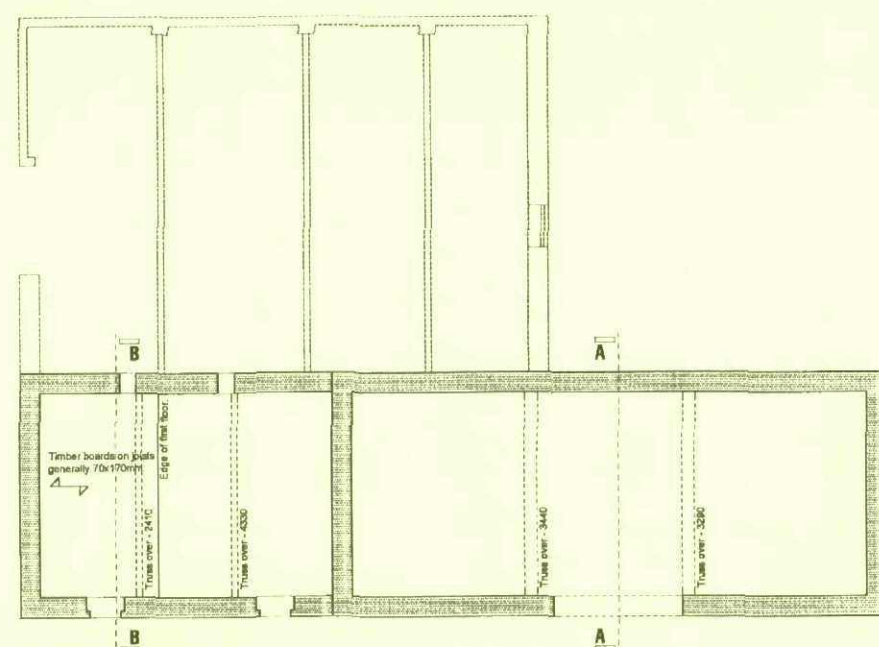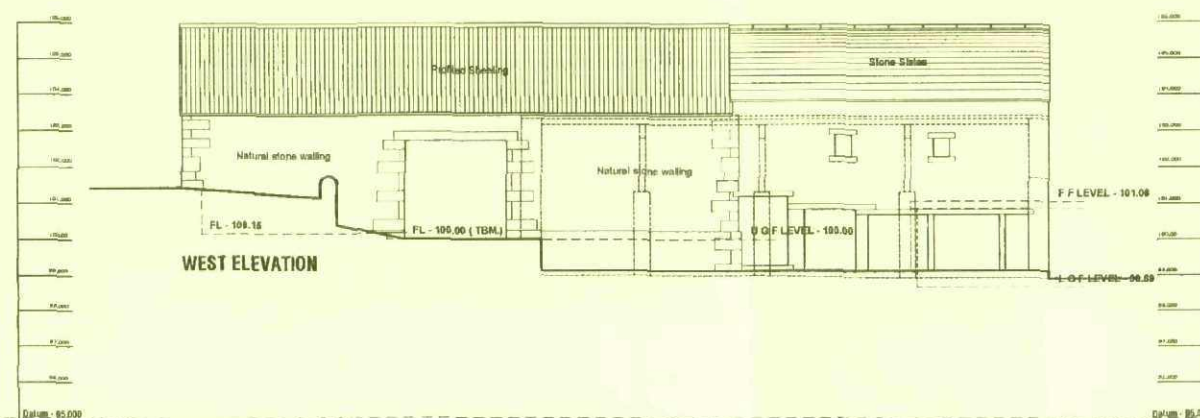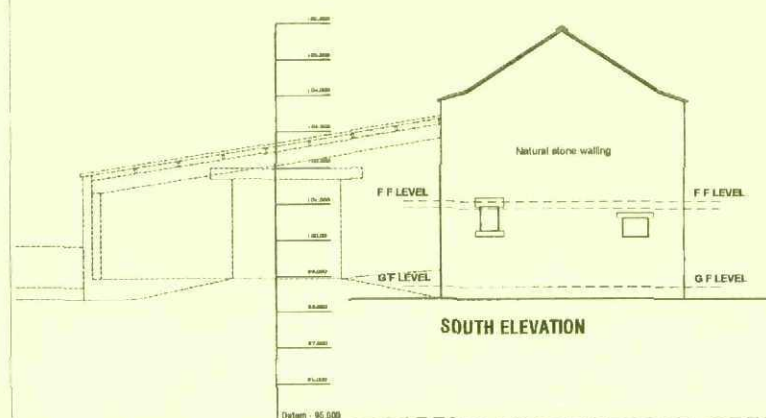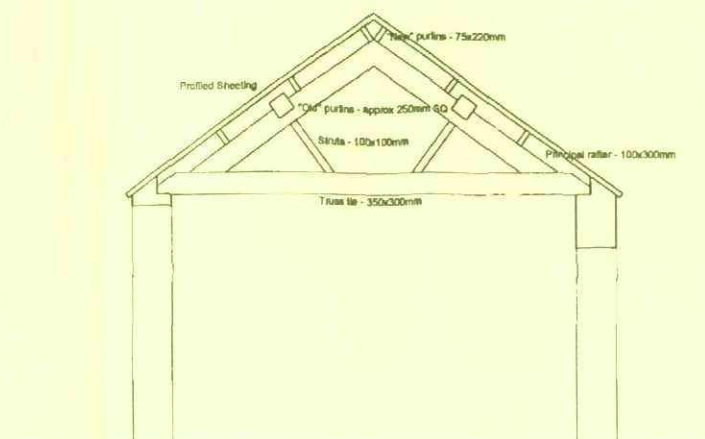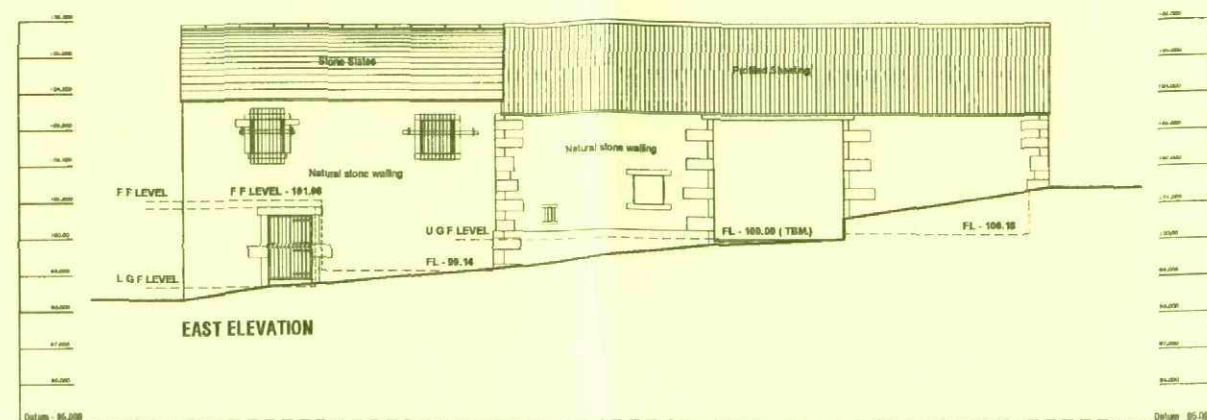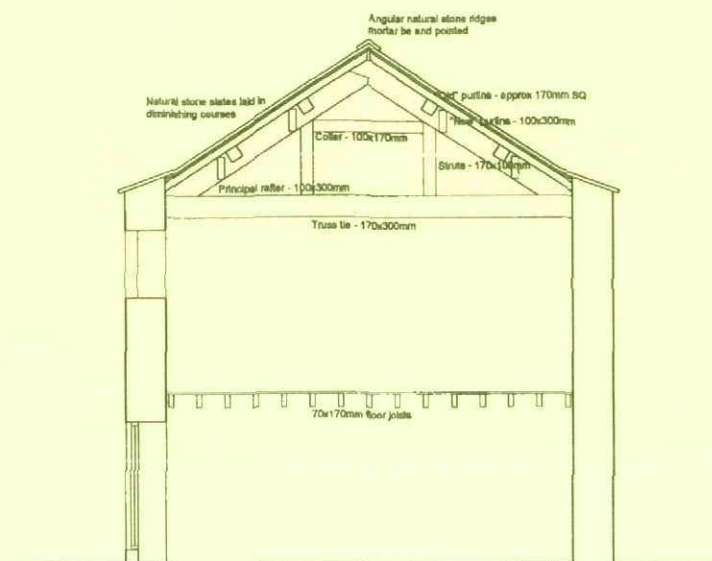

DICK ROYD FARM, BROOK HILL LANE,
CARLECOTES, SHEFFIELD,
S36 4TG.

SURVEY

PLANS SECTIONS AND ELEVATIONS

Scales. 1:50, 1:100 & 1:200

Date, JAN 2010.

Rev.