



PREDICTED VIEW

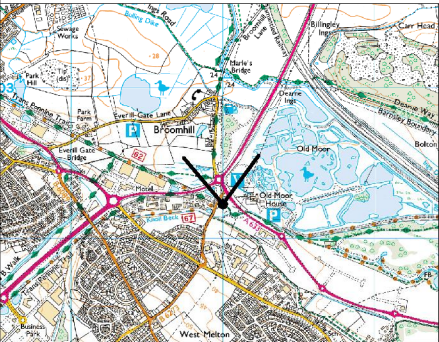


VIEWPOINT INFORMATION		PHOTOGRAPHY INFORMATION		WIND FARM INFORMATION		DOCUMENT REFERENCE		LAST REVISION DATE		
						PSR111		May 2013		
Grid Reference: 441996, 402224 Ground Height: 26 AOD Bearing: 357.95 Viewing Distance: 300mm		Viewer Height: 2m Date: 24/04/12 Time: 15:52 PM		Turbine Tip Height: 126.5m Turbine Hub Height: 80m Tip Visibility: 2 Hub Visibility: 1 Distance to nearest turbine: 4.44km		SITE DESIGN VERSION		SCALE		
						V5		OS Map - 1:50,000 @ A3		
						DRAWN	CHECKED		APPROVED	
						RH	LM		KL	
								FIGURE 6.15b		

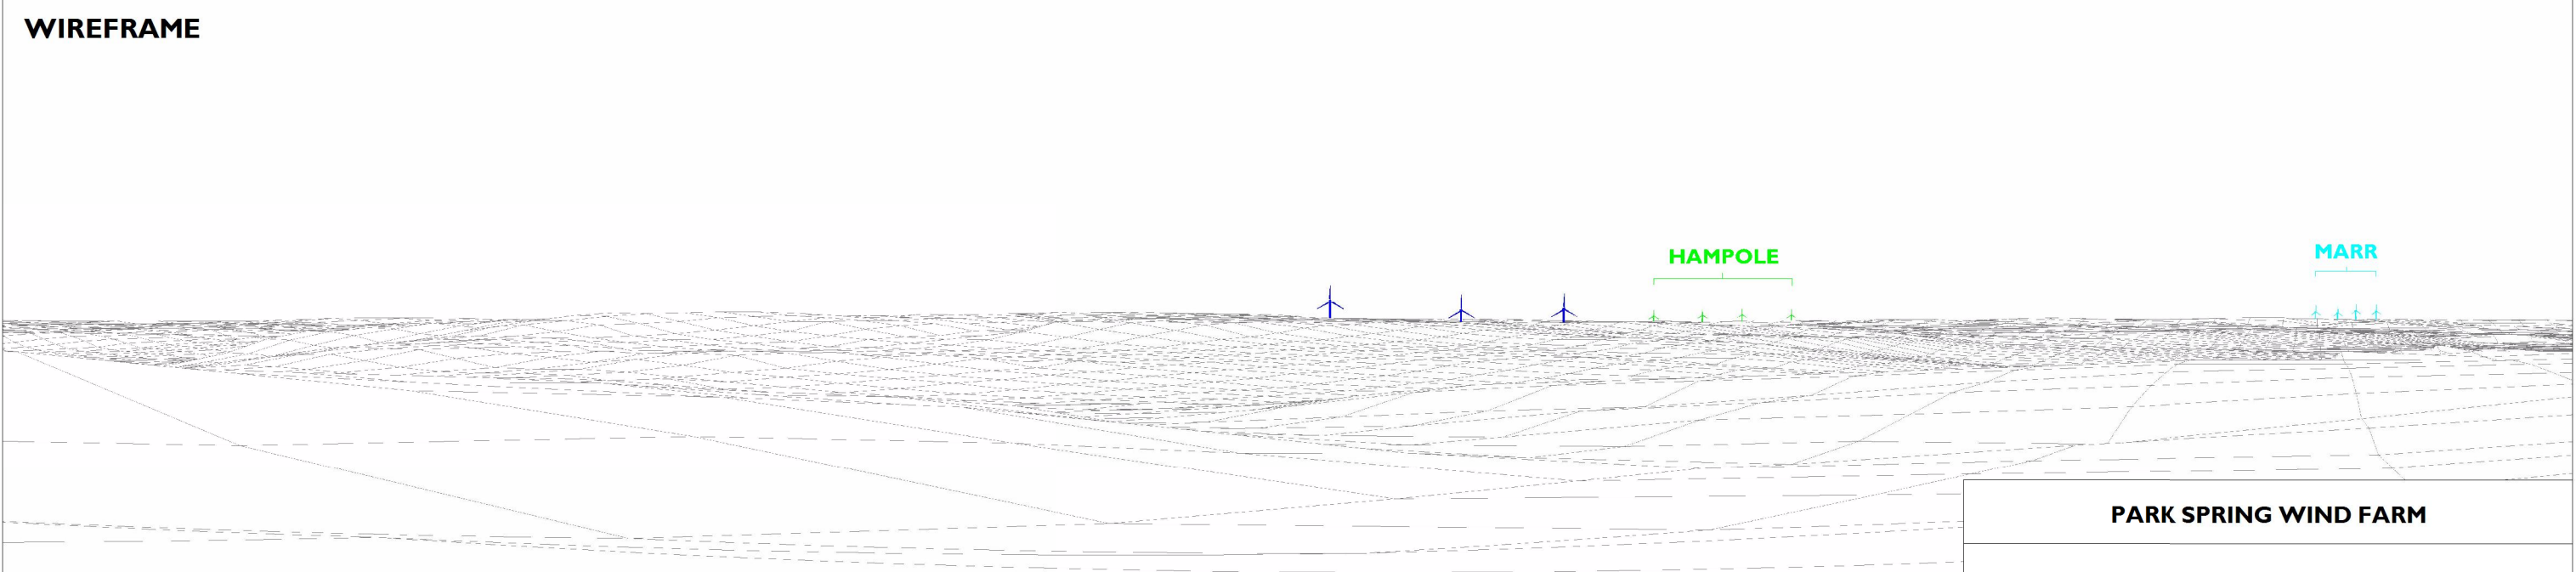

PARK SPRING WIND FARM			
Viewpoint 10: B6100, Barnsley			
	VIEWPOINT INFORMATION	PHOTOGRAPHY INFORMATION	WIND FARM INFORMATION
	Grid Reference: 436724, 404509 Ground Height: 92 AOD Bearing: 59.5 Viewing Distance: 300mm	Viewer Height: 2m Date: 16/05/12 Time: 17:42 PM	Turbine Tip Height: 126.5m Turbine Hub Height: 80m Tip Visibility: 3 Hub Visibility: 1 Distance to nearest turbine: 5.66km
	DOCUMENT REFERENCE PSR112		LAST REVISION DATE May 2013
	SITE DESIGN VERSION V5		SCALE OS Map - 1:50,000 @ A3
DRAWN RH		CHECKED LM	APPROVED KL
			FIGURE 6.16a

PREDICTED VIEW


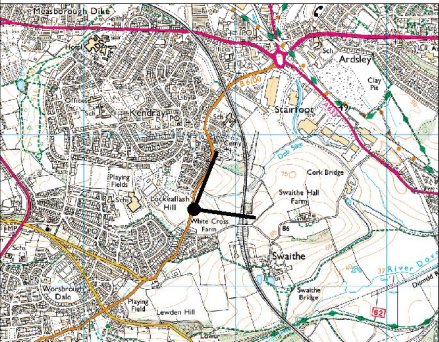


VIEWPOINT INFORMATION			PHOTOGRAPHY INFORMATION		WIND FARM INFORMATION		DOCUMENT REFERENCE		LAST REVISION DATE	
Grid Reference: 436724, 404509 Ground Height: 92 AOD Bearing: 59.5 Viewing Distance: 300mm			Viewer Height: 2m Date: 16/05/12 Time: 17:42 PM		Turbine Tip Height: 126.5m Turbine Hub Height: 80m Tip Visibility: 3 Hub Visibility: 1 Distance to nearest turbine: 5.66km		PSR113		May 2013	
							SITE DESIGN VERSION		SCALE	
							V5		OS Map - 1:50,000 @ A3	
							DRAWN	CHECKED	APPROVED	
							RH	LM	KL	
							PARSONS BRINCKERHOFF		EDF ENERGY RESOURCES	
									FIGURE 6.16b	

EXISTING VIEW



WIREFRAME

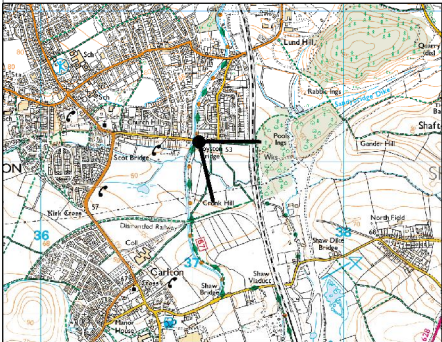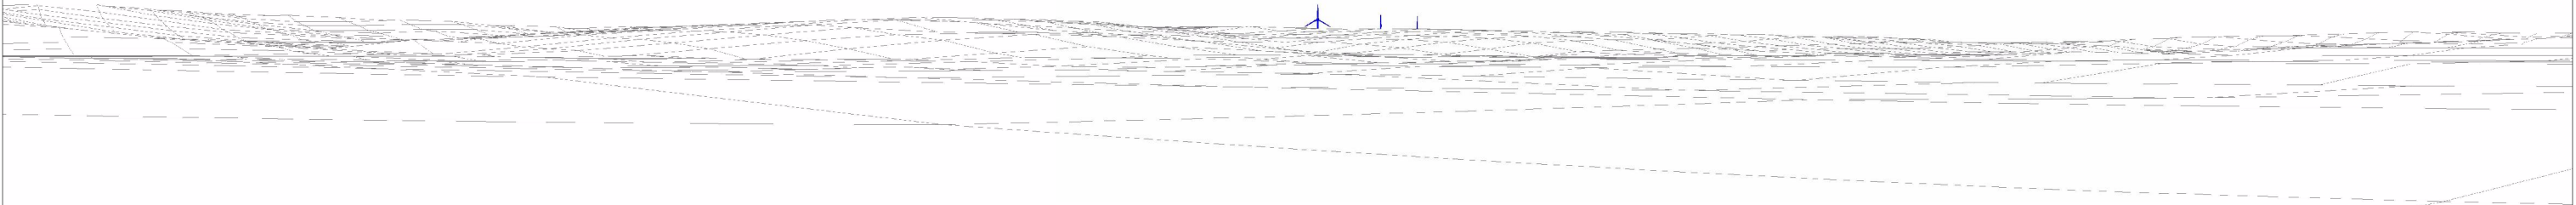

VIEWPOINT INFORMATION			PHOTOGRAPHY INFORMATION		WIND FARM INFORMATION		DOCUMENT REFERENCE		LAST REVISION DATE	
Grid Reference: 437040, 411132			Viewer Height: 2m		Turbine Tip Height: 126.5m		PSR114		May 2013	
Ground Height: 51 AOD			Date: 16/05/12		Turbine Hub Height: 80m		SITE DESIGN VERSION		SCALE	
Bearing: 128.3			Time: 16:18 PM		Tip Visibility: 0		V5		OS Map - 1:50,000 @ A3	
Viewing Distance: 300mm					Hub Visibility: 0		DRAWN		CHECKED	
					Distance to nearest turbine: 6.03km		RH		LM	
							APPROVED		KL	
							PARSONS BRINCKERHOFF		EDF ENERGY RESOURCES	
									FIGURE 6.17a	

PREDICTED VIEW





VIEWPOINT INFORMATION		PHOTOGRAPHY INFORMATION		WIND FARM INFORMATION		DOCUMENT REFERENCE		LAST REVISION DATE			
Grid Reference: 437040, 411132 Ground Height: 51 AOD Bearing: 128.3 Viewing Distance: 300mm		Viewer Height: 2m Date: 16/05/12 Time: 16:18 PM		Turbine Tip Height: 126.5m Turbine Hub Height: 80m Tip Visibility: 0 Hub Visibility: 0 Distance to nearest turbine: 6.03km		PSR115		May 2013			
						SITE DESIGN VERSION		SCALE			
						V5		OS Map - 1:50,000 @ A3			
						DRAWN		CHECKED		APPROVED	
						RH		LM		KL	
				FIGURE 6.17b							

EXISTING VIEW



WIREFRAME

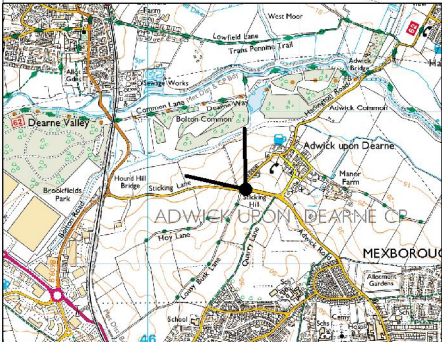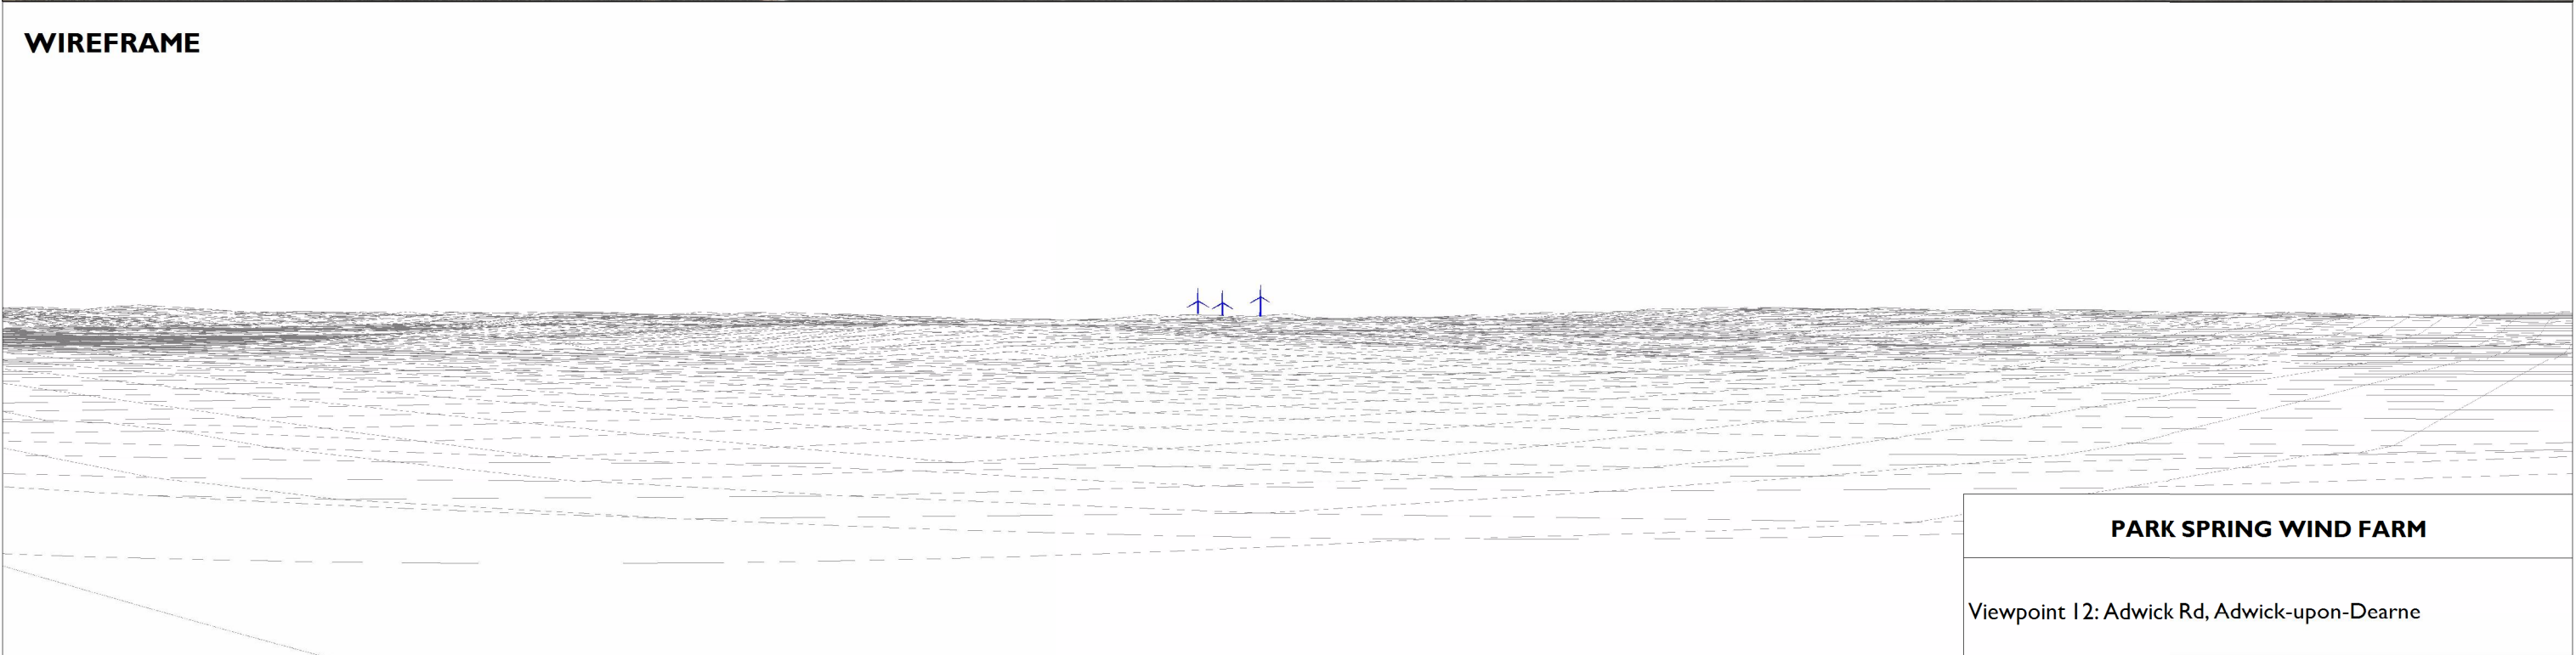

VIEWPOINT INFORMATION		PHOTOGRAPHY INFORMATION		WIND FARM INFORMATION		DOCUMENT REFERENCE		LAST REVISION DATE	
						PSR116		May 2013	
Grid Reference: 446641, 401492		Viewer Height: 2m		Turbine Tip Height: 126.5m		SITE DESIGN VERSION		SCALE	
Ground Height: 41 AOD		Date: 16/05/12		Turbine Hub Height: 80m		V5		OS Map - 1:50,000 @ A3	
Bearing: 320.6		Time: 17:44 PM		Tip Visibility: 3		DRAWN		CHECKED	
Viewing Distance: 300mm				Hub Visibility: 3		RH		LM	
				Distance to nearest turbine: 6.96km				APPROVED	
						PARSONS BRINCKERHOFF		KL	
						EDF ENERGY RENEWABLES		FIGURE 6.18a	