



Google earth

feet 10
meters 3






Google earth

feet 70
meters 20




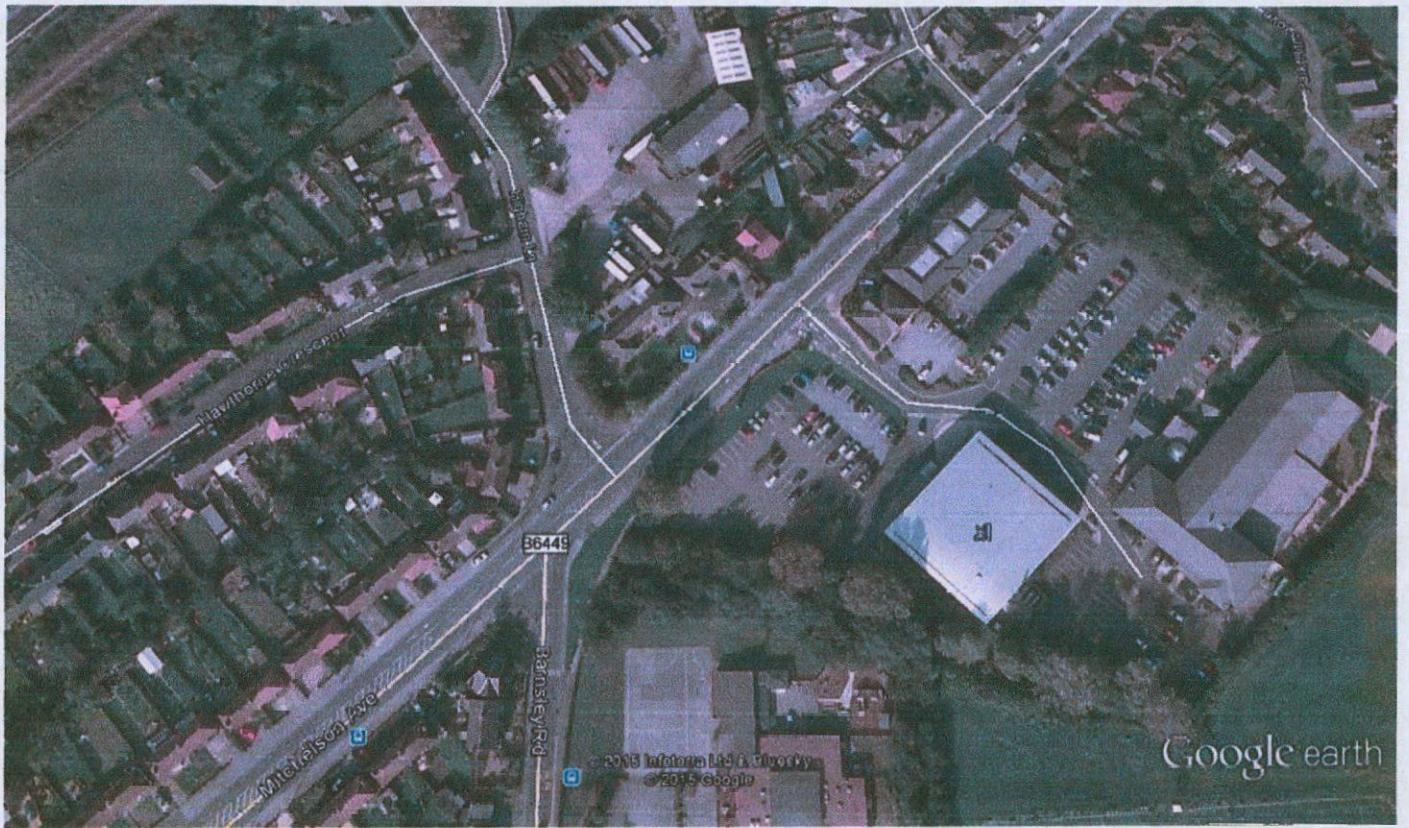


Google earth


feet 500
meters 100



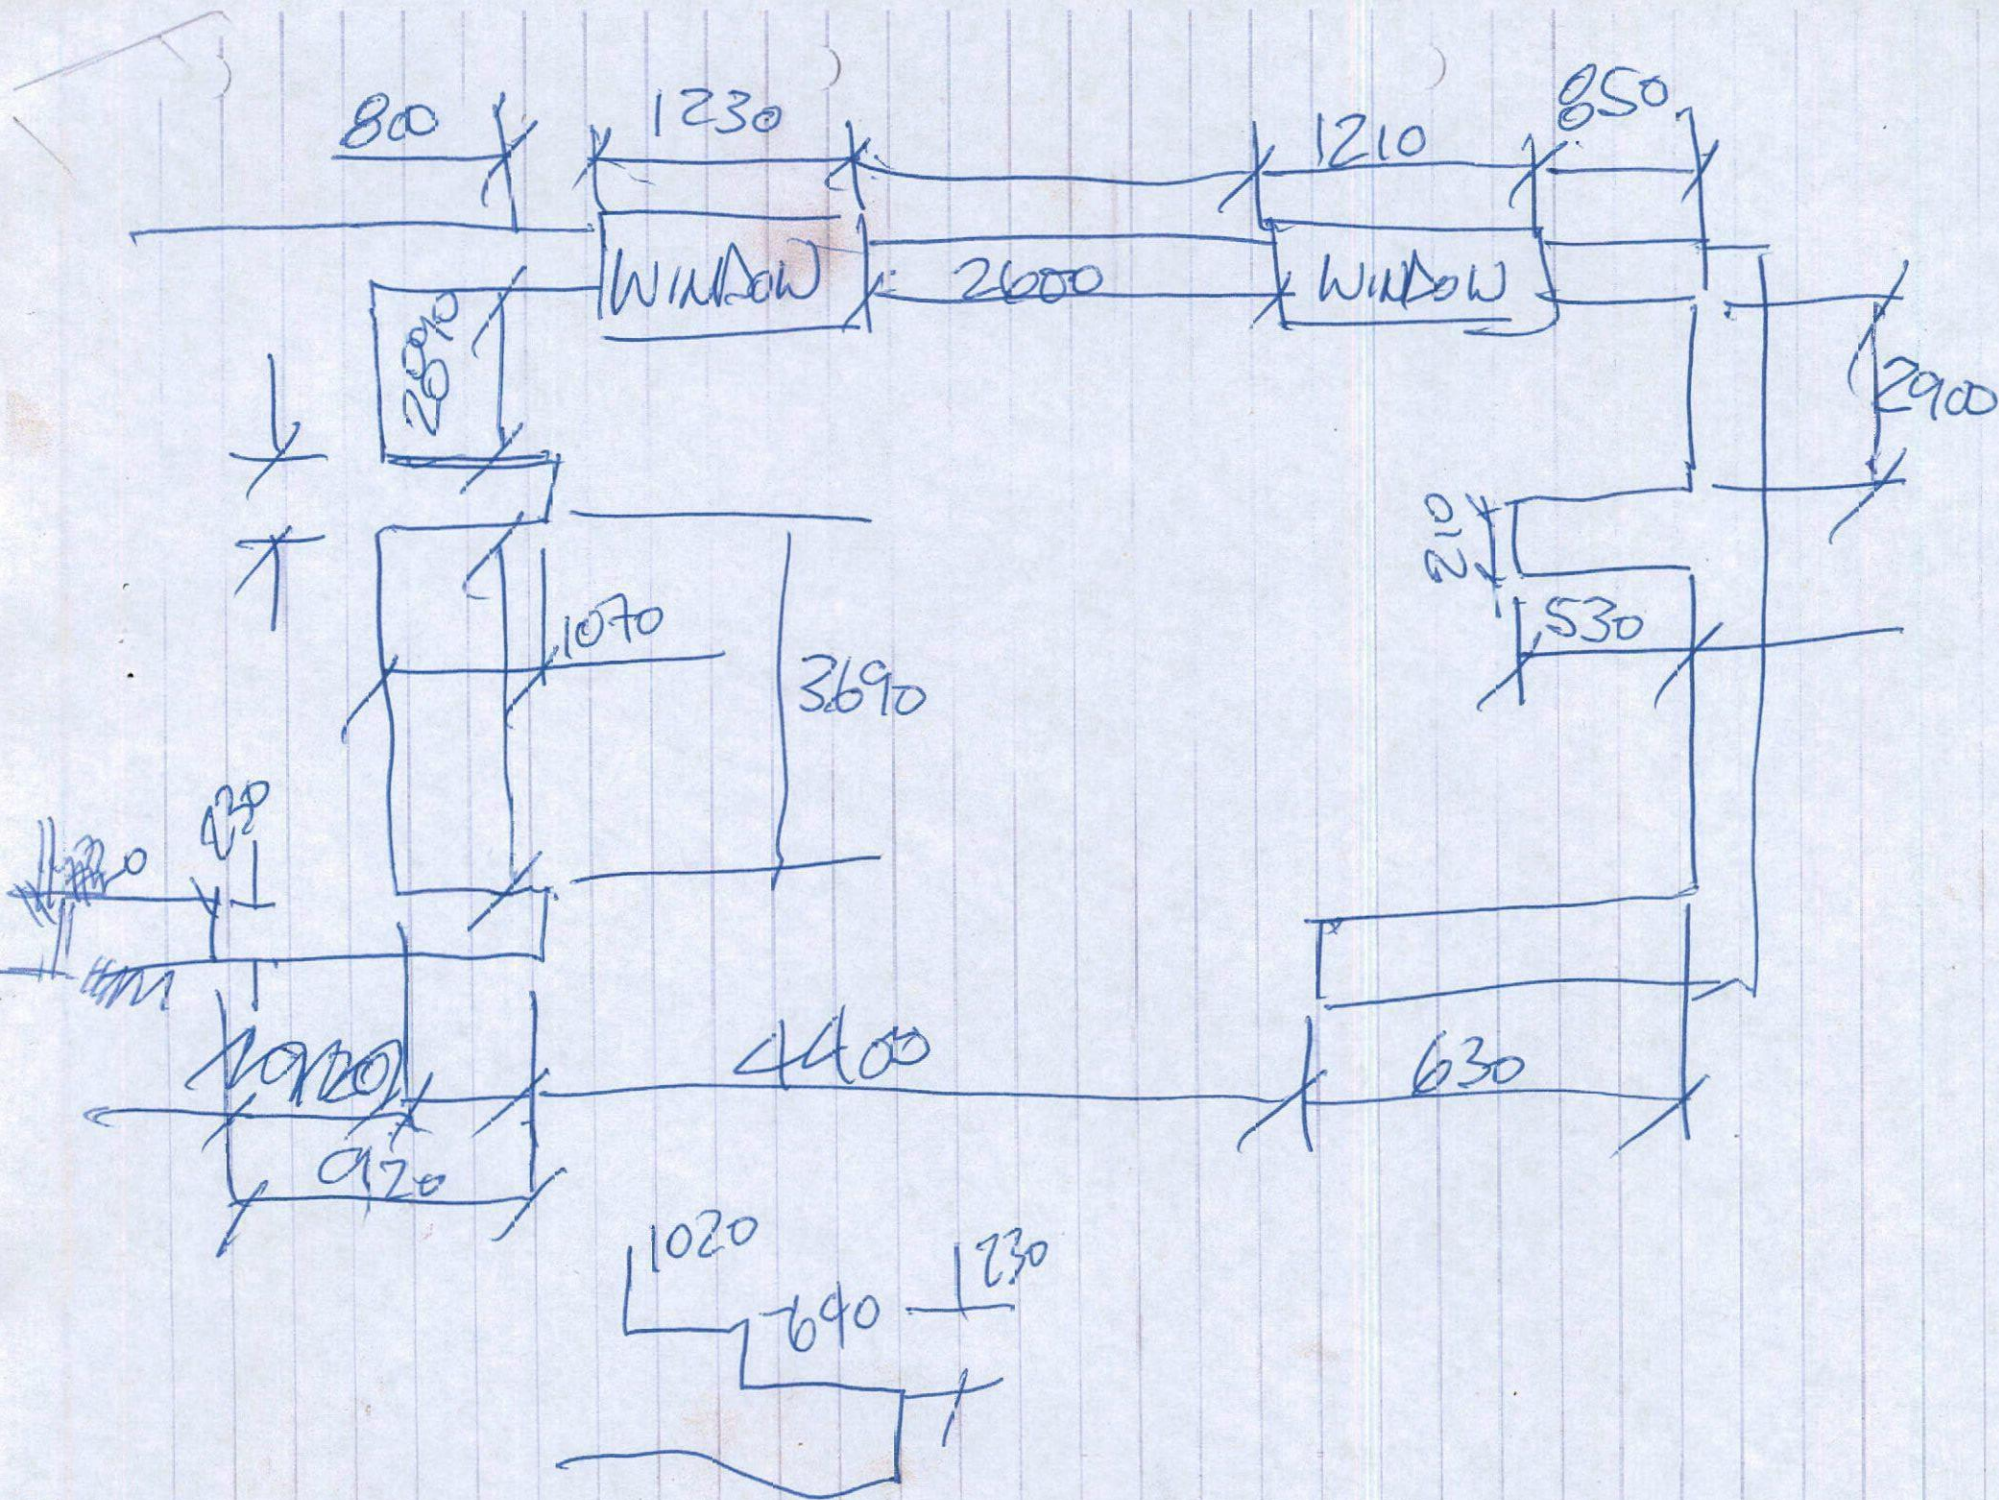

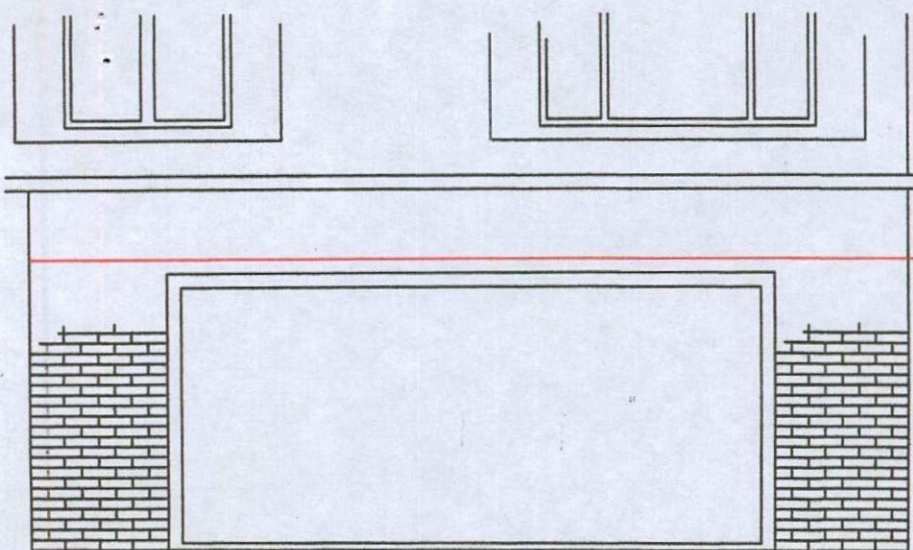

EXISTING FRONT ELEVATION
Up & Over garage door

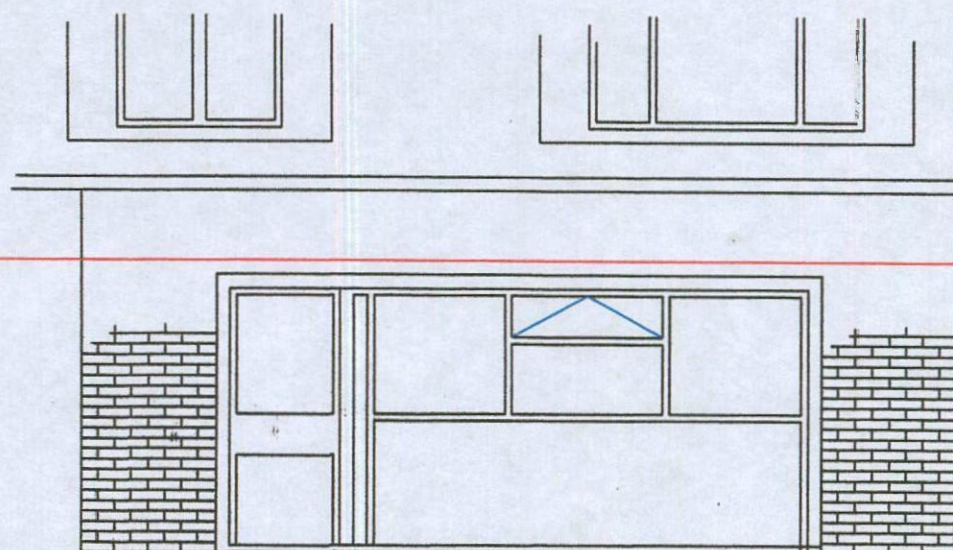

PROPOSED FRONT ELEVATION
uPVC Standard Door/Window unit
with solid panels to bottom of both
door and window.

