


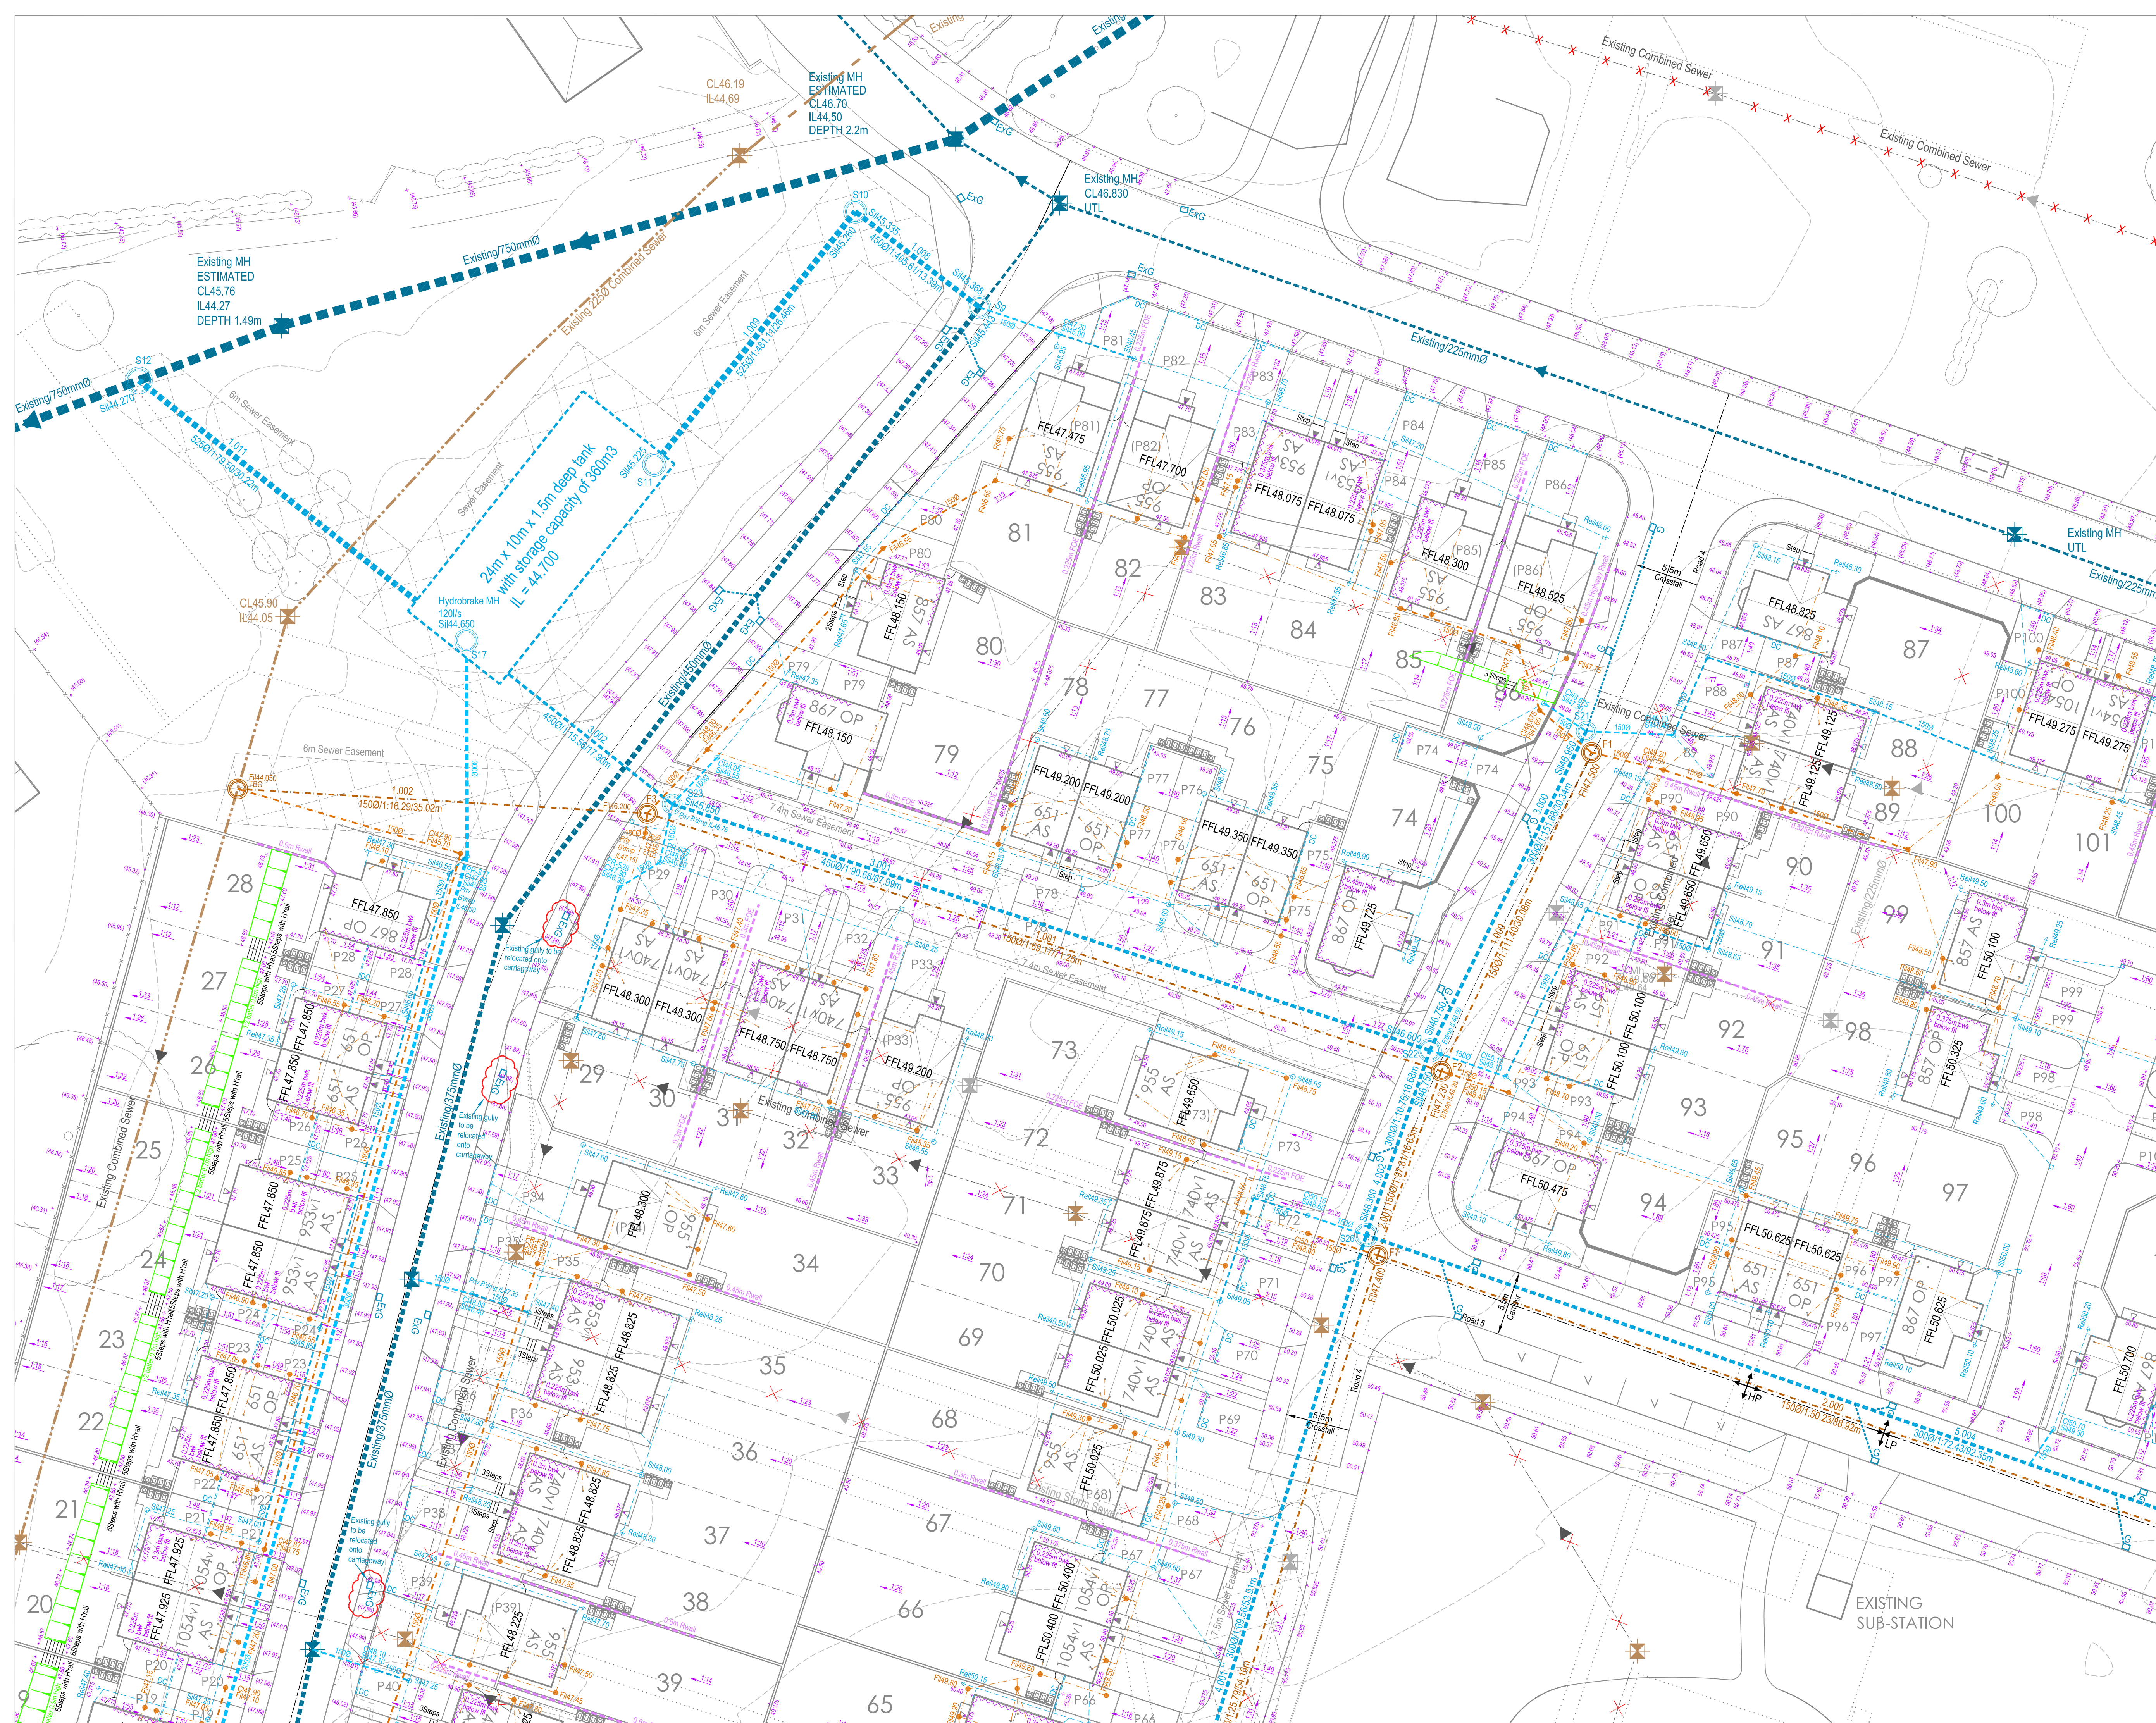

Any existing services which may be affected by the proposed works should be located by means of a hand dig in close liaison with the statutory service authorities. The contractor shall inform the developer of any services that may affect the proposed design. Contractor to notify statutory service authorities prior to commencement of work. As Constructed Information it is the contractors responsibility to provide the following as constructed drawings to the developer upon the completion of the works covered by the contract -

1. Position/co-ordinates of all adoptable manholes.
2. Invert and cover levels of all adoptable manholes.
3. New gully positions and connections.
4. Position and depth of all connections for water, gas, electric, BT, cable and street lighting, street drains and number of ducts.

